
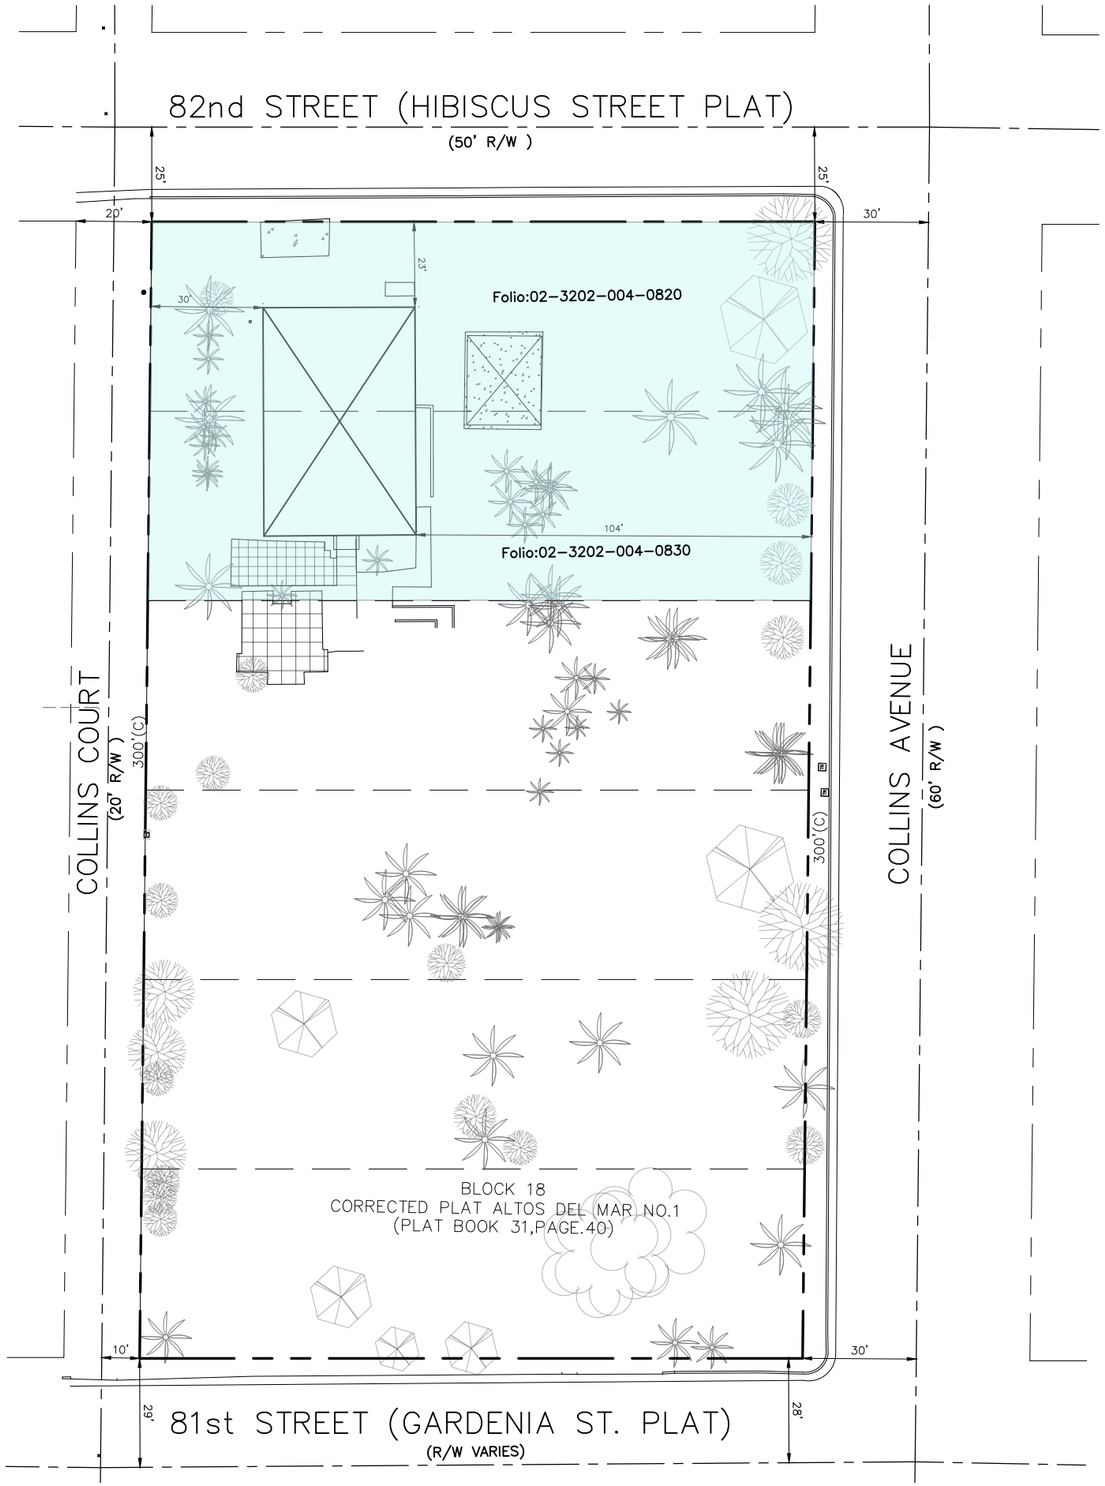


SKETCH PLAN
KITTY CAMPUS - 8128 COLLINS AVE
SCALE: 1:40

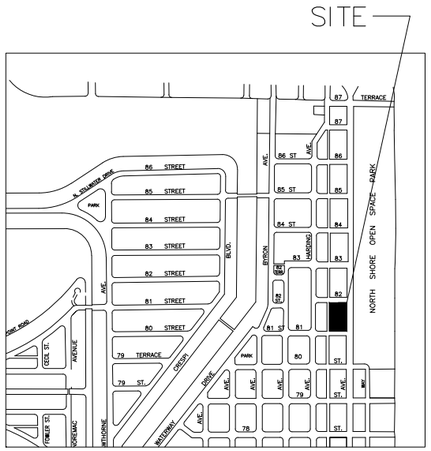

LOCATION SKETCH
NOT TO SCALE