


**2901-11 Indian
Creek Drive
(PB20-0341)**

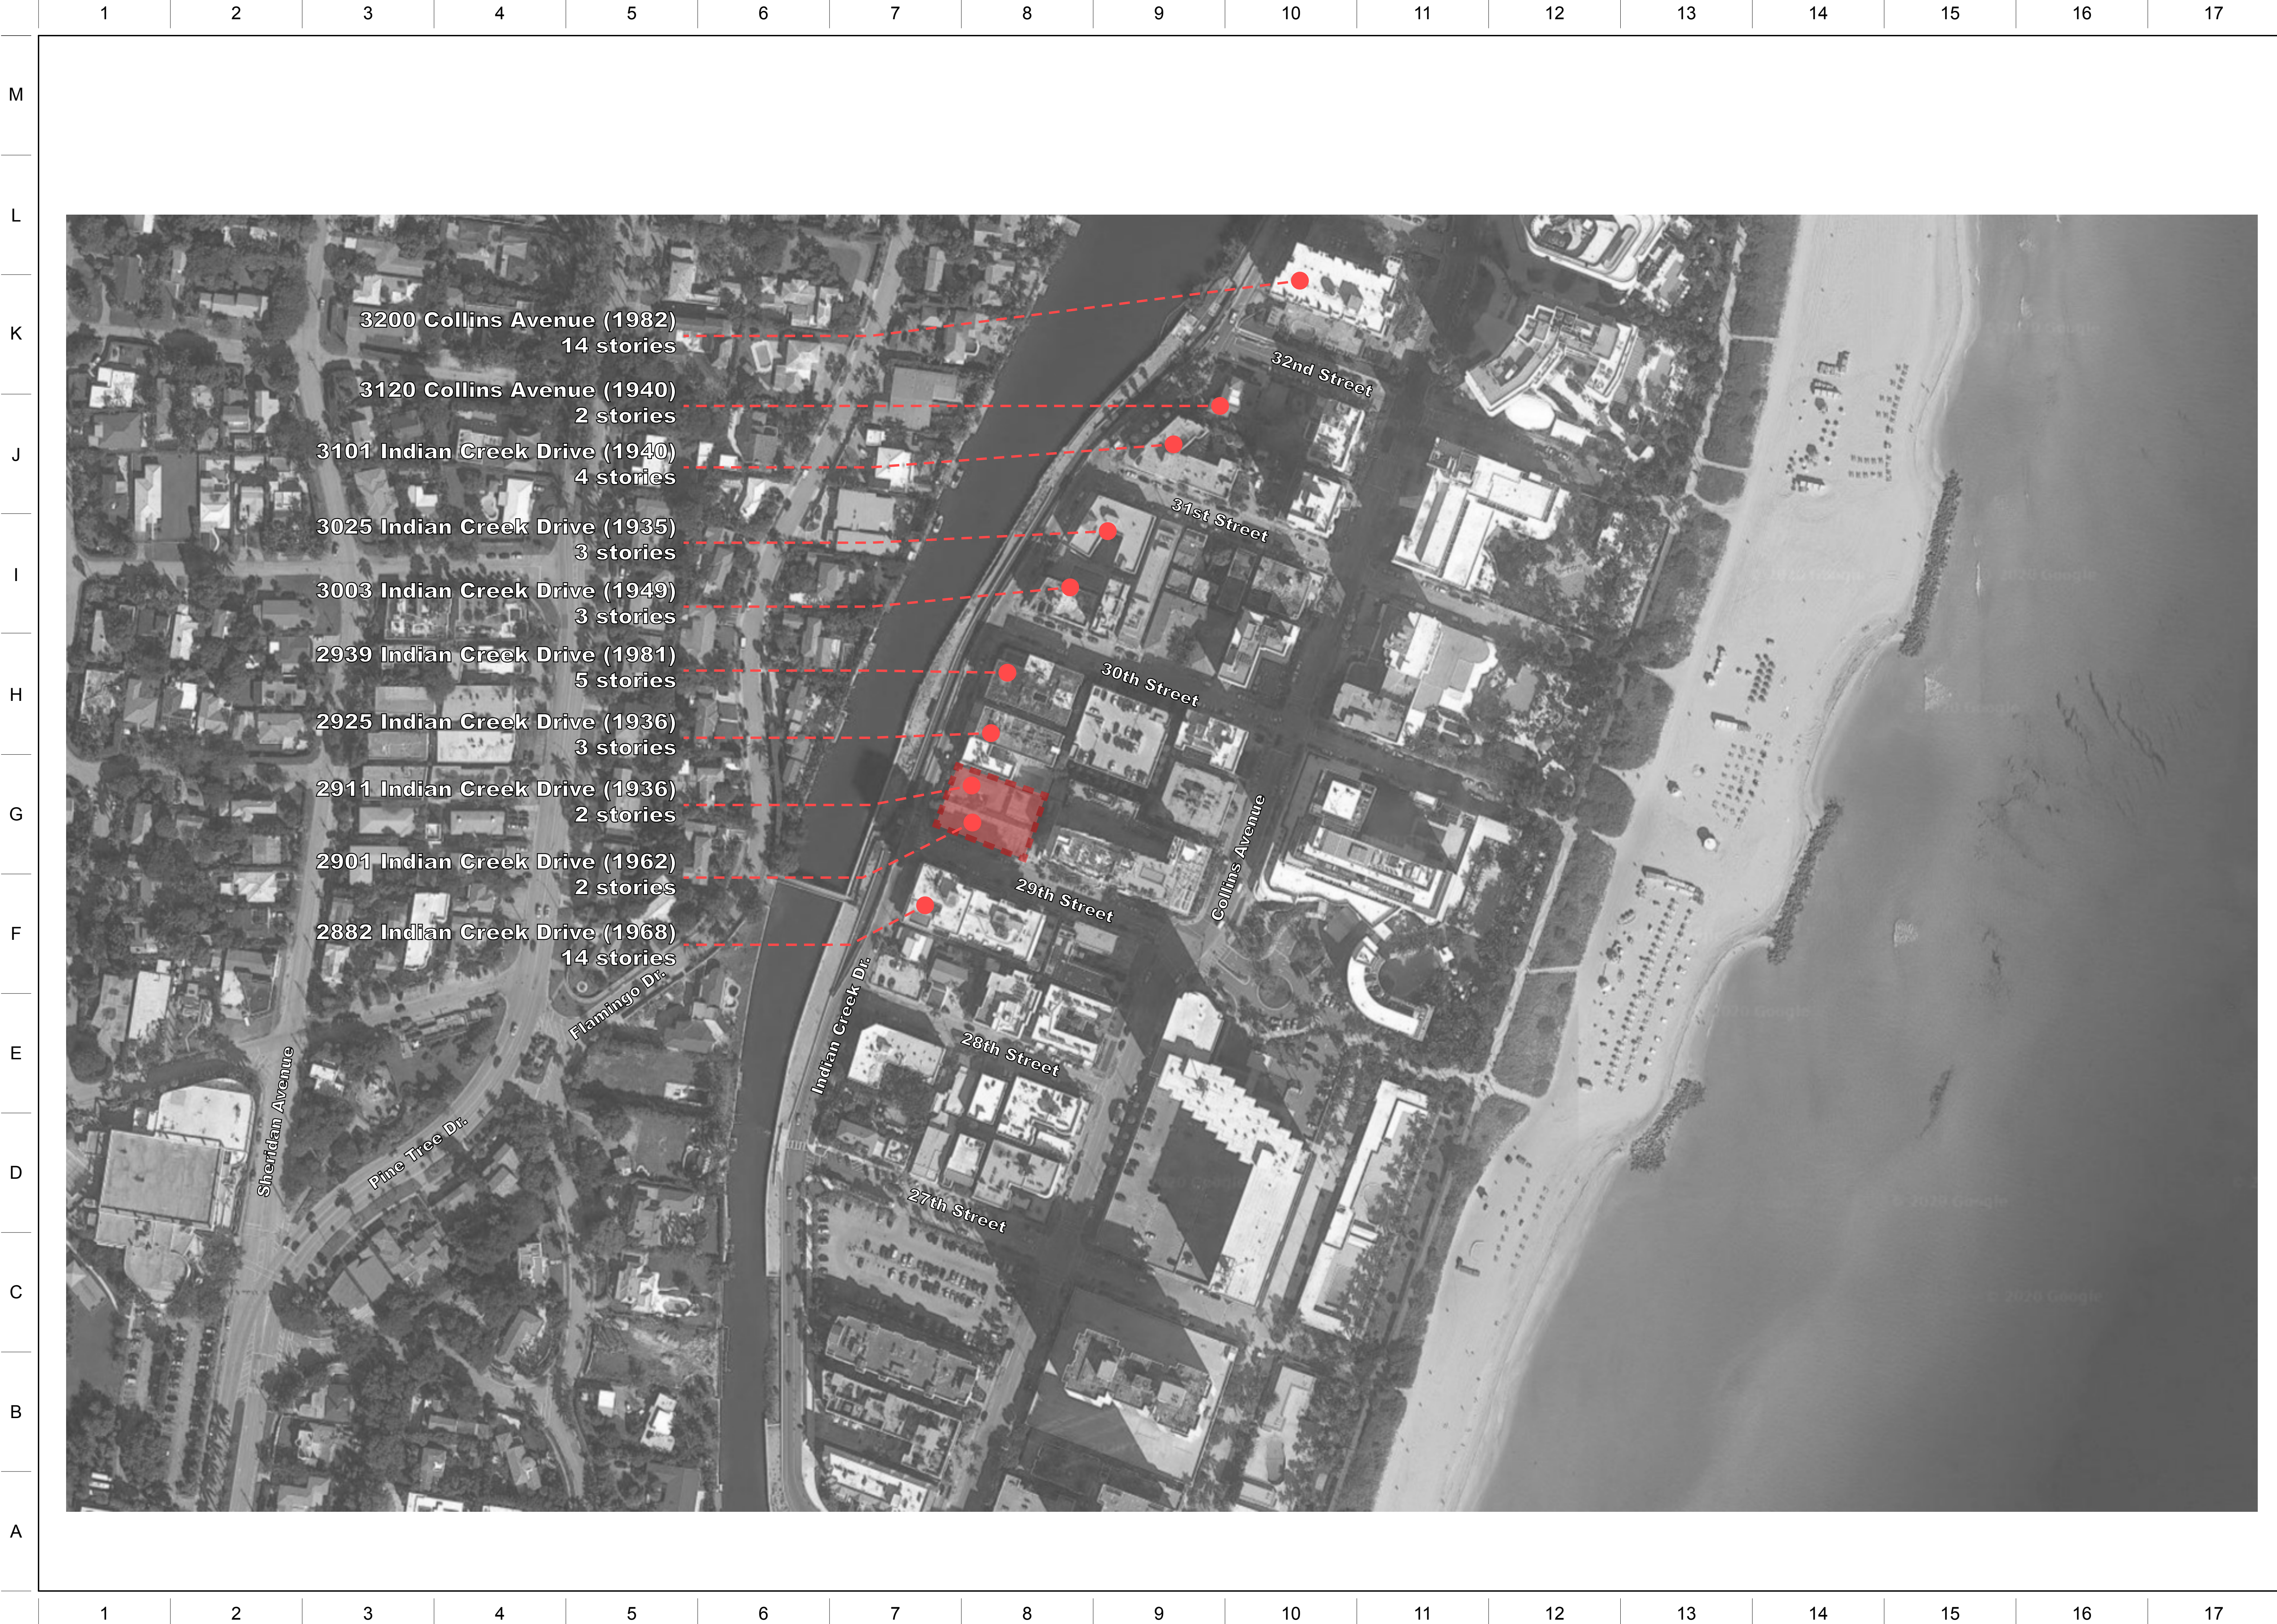

ARCHITECT:

URBAN ROBOT LLC
420 LINCOLN ROAD, S. 406
MIAMI BEACH, FL 33139
(786) 246-4857
(786) 768-2537, F

STRUCTURAL ENGINEER:

M.E.P. ENGINEERS:

CIVIL ENGINEERS:

GENERAL CONTRACTOR:

29 INDIAN CREEK
2911 INDIAN CREEK DRIVE :: MIAMI BEACH, FL 33139

SEAL

URBAN ROBOT LLC
AA26002760 RB26001534 LC26000510

REVISIONS


2002
PROJECT NO.

12/23/20
DATE

SV / JJ / AB
DRAWN / CHECKED

SITE

A-02

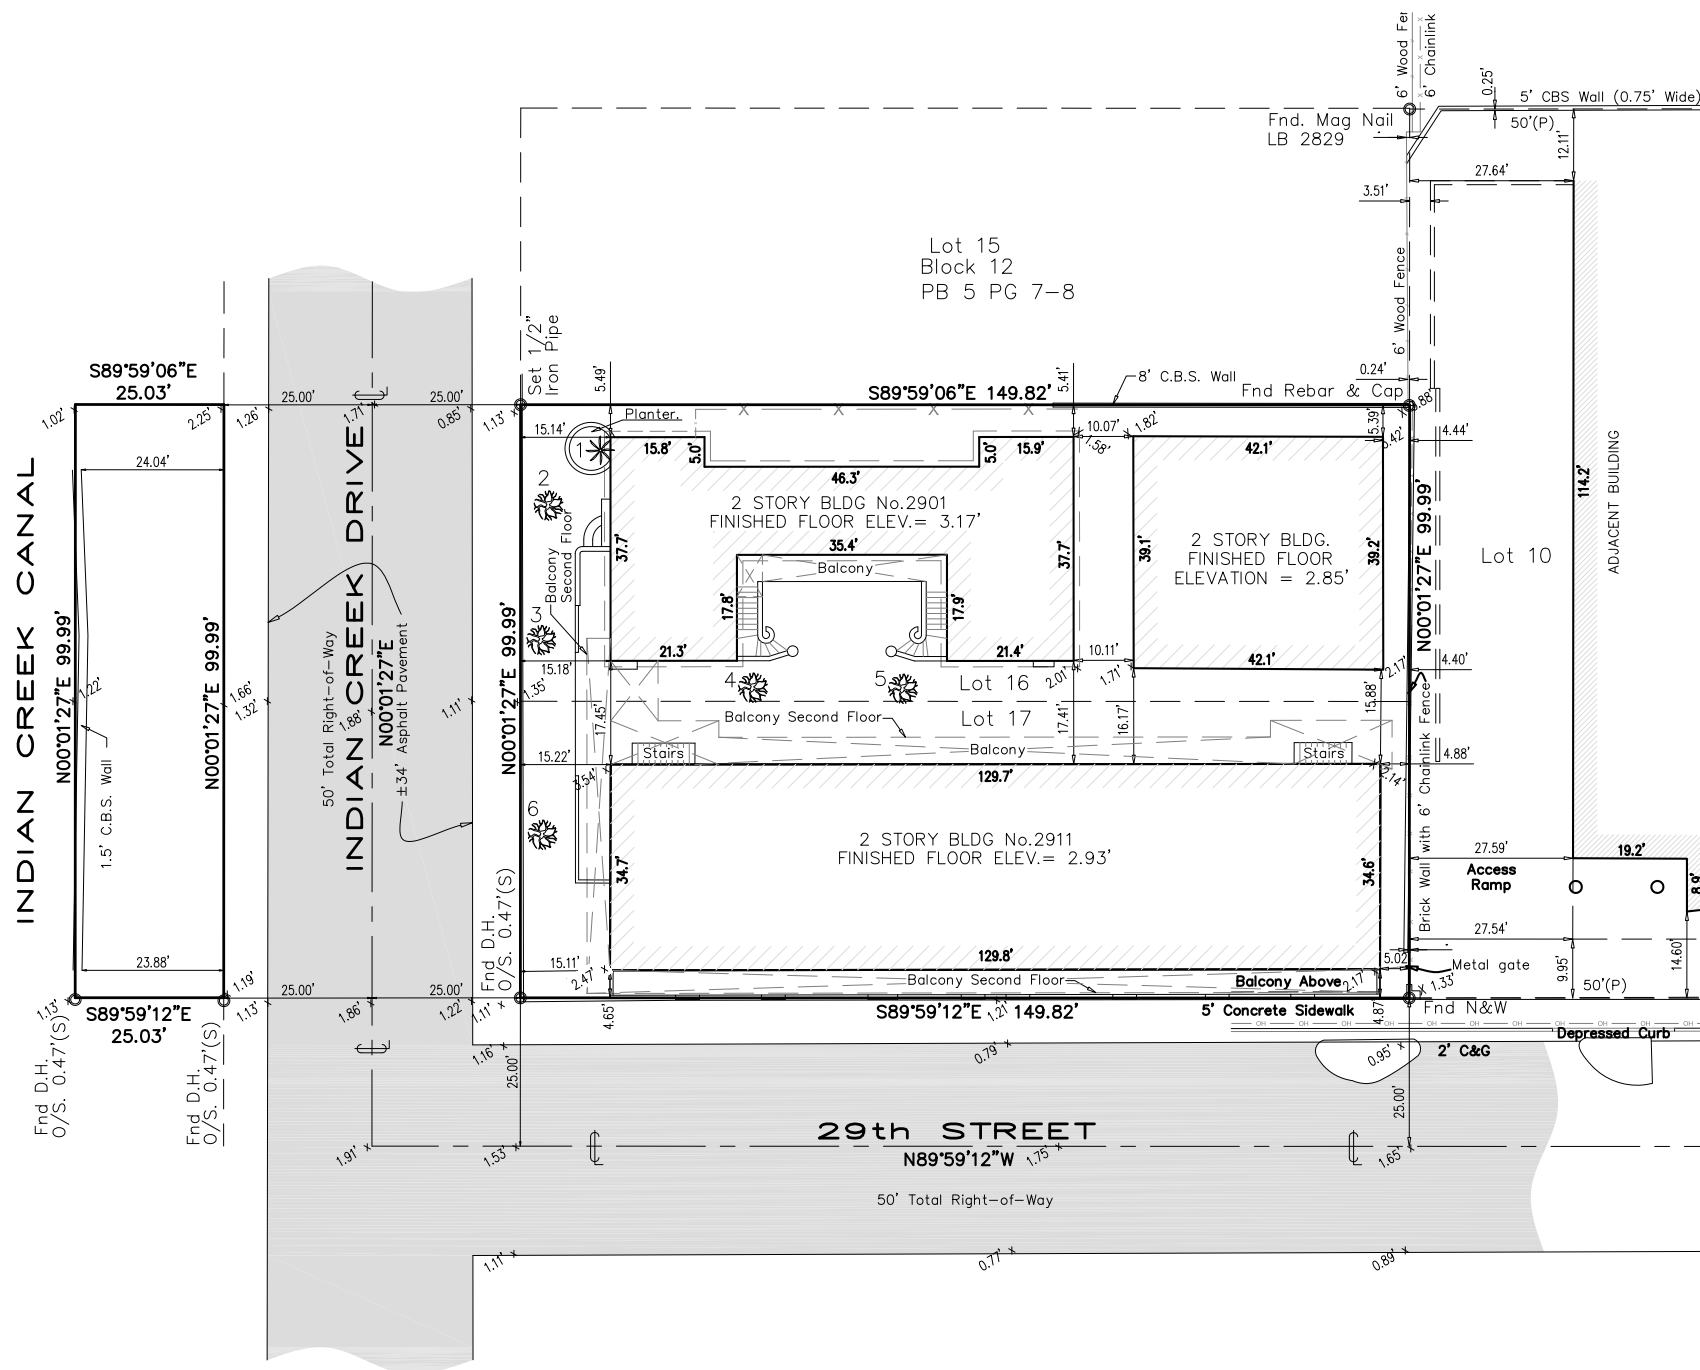

Impact of Road Raising



Impact of Road Raising




New Sidewalk Elevation



Base Flood Elevation



Status Quo After Road Raising

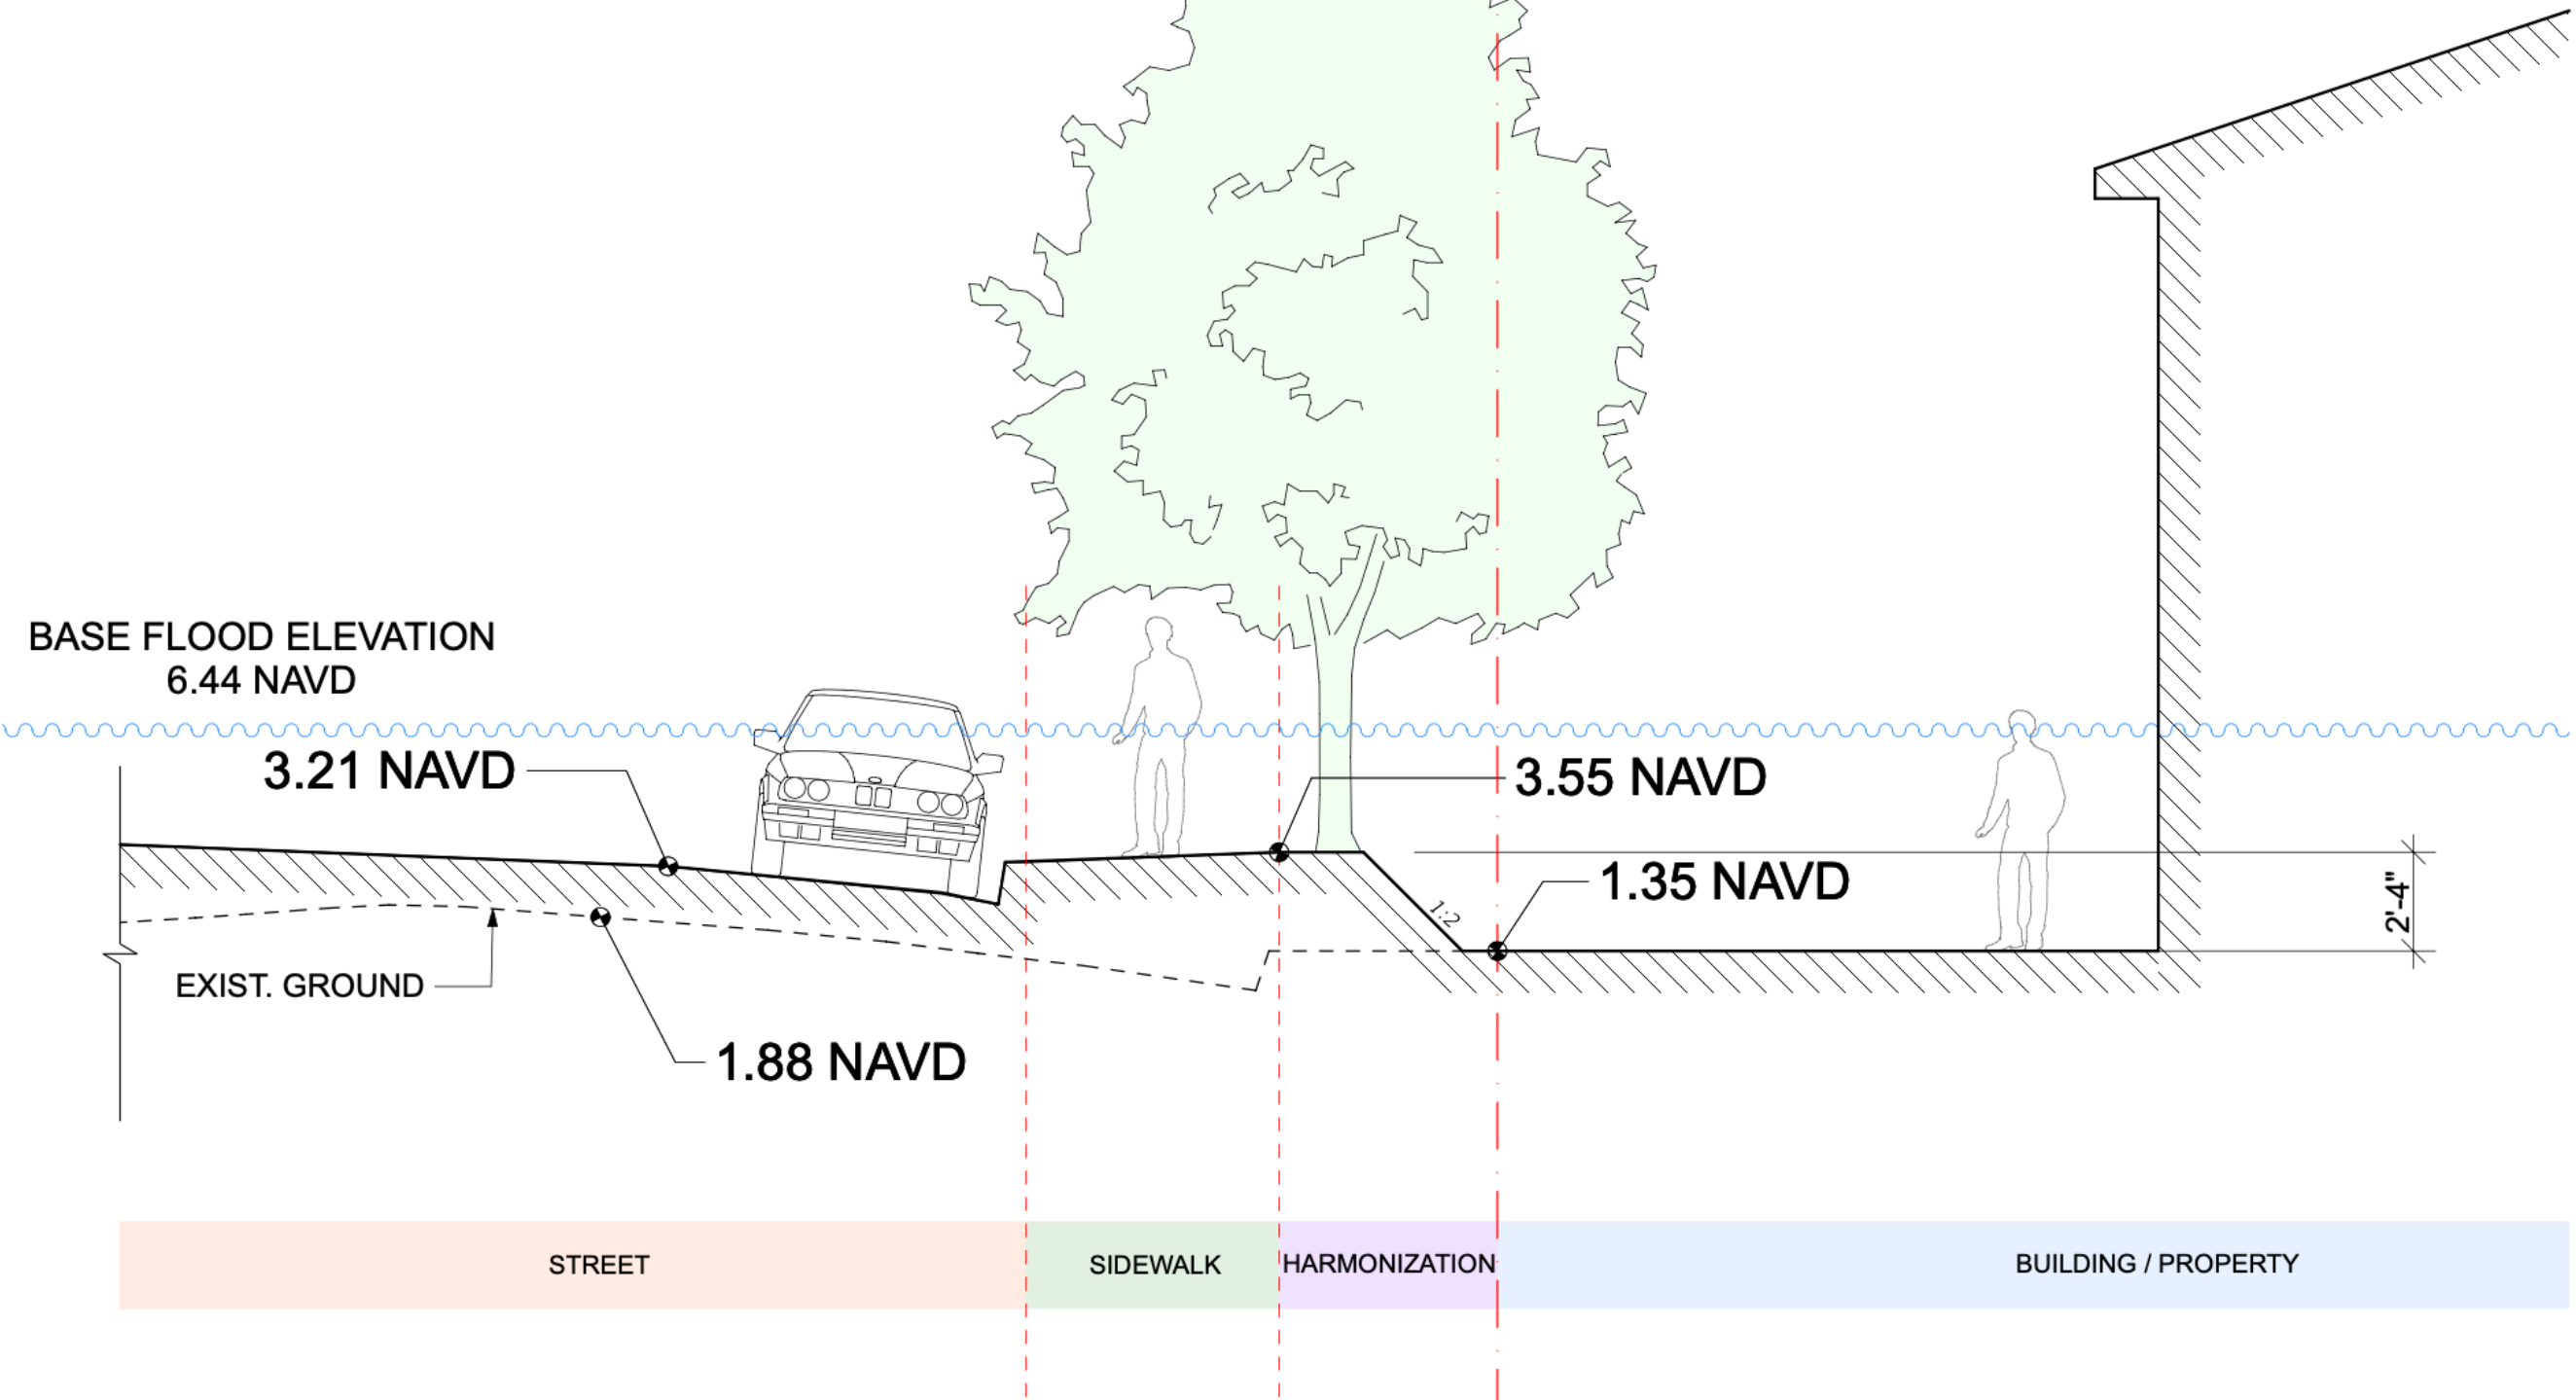

2 CONDITION AFTER RAISING STREET

SCALE: 1/4" = 1'-0"





BUOYANT city

Historic District Resiliency & Adaptation Guidelines

Miami Beach


Final Draft, March 2020

1.2 // STUDY AREAS

Collins Waterfront Study Area

John S. Collins Waterfront Historic District



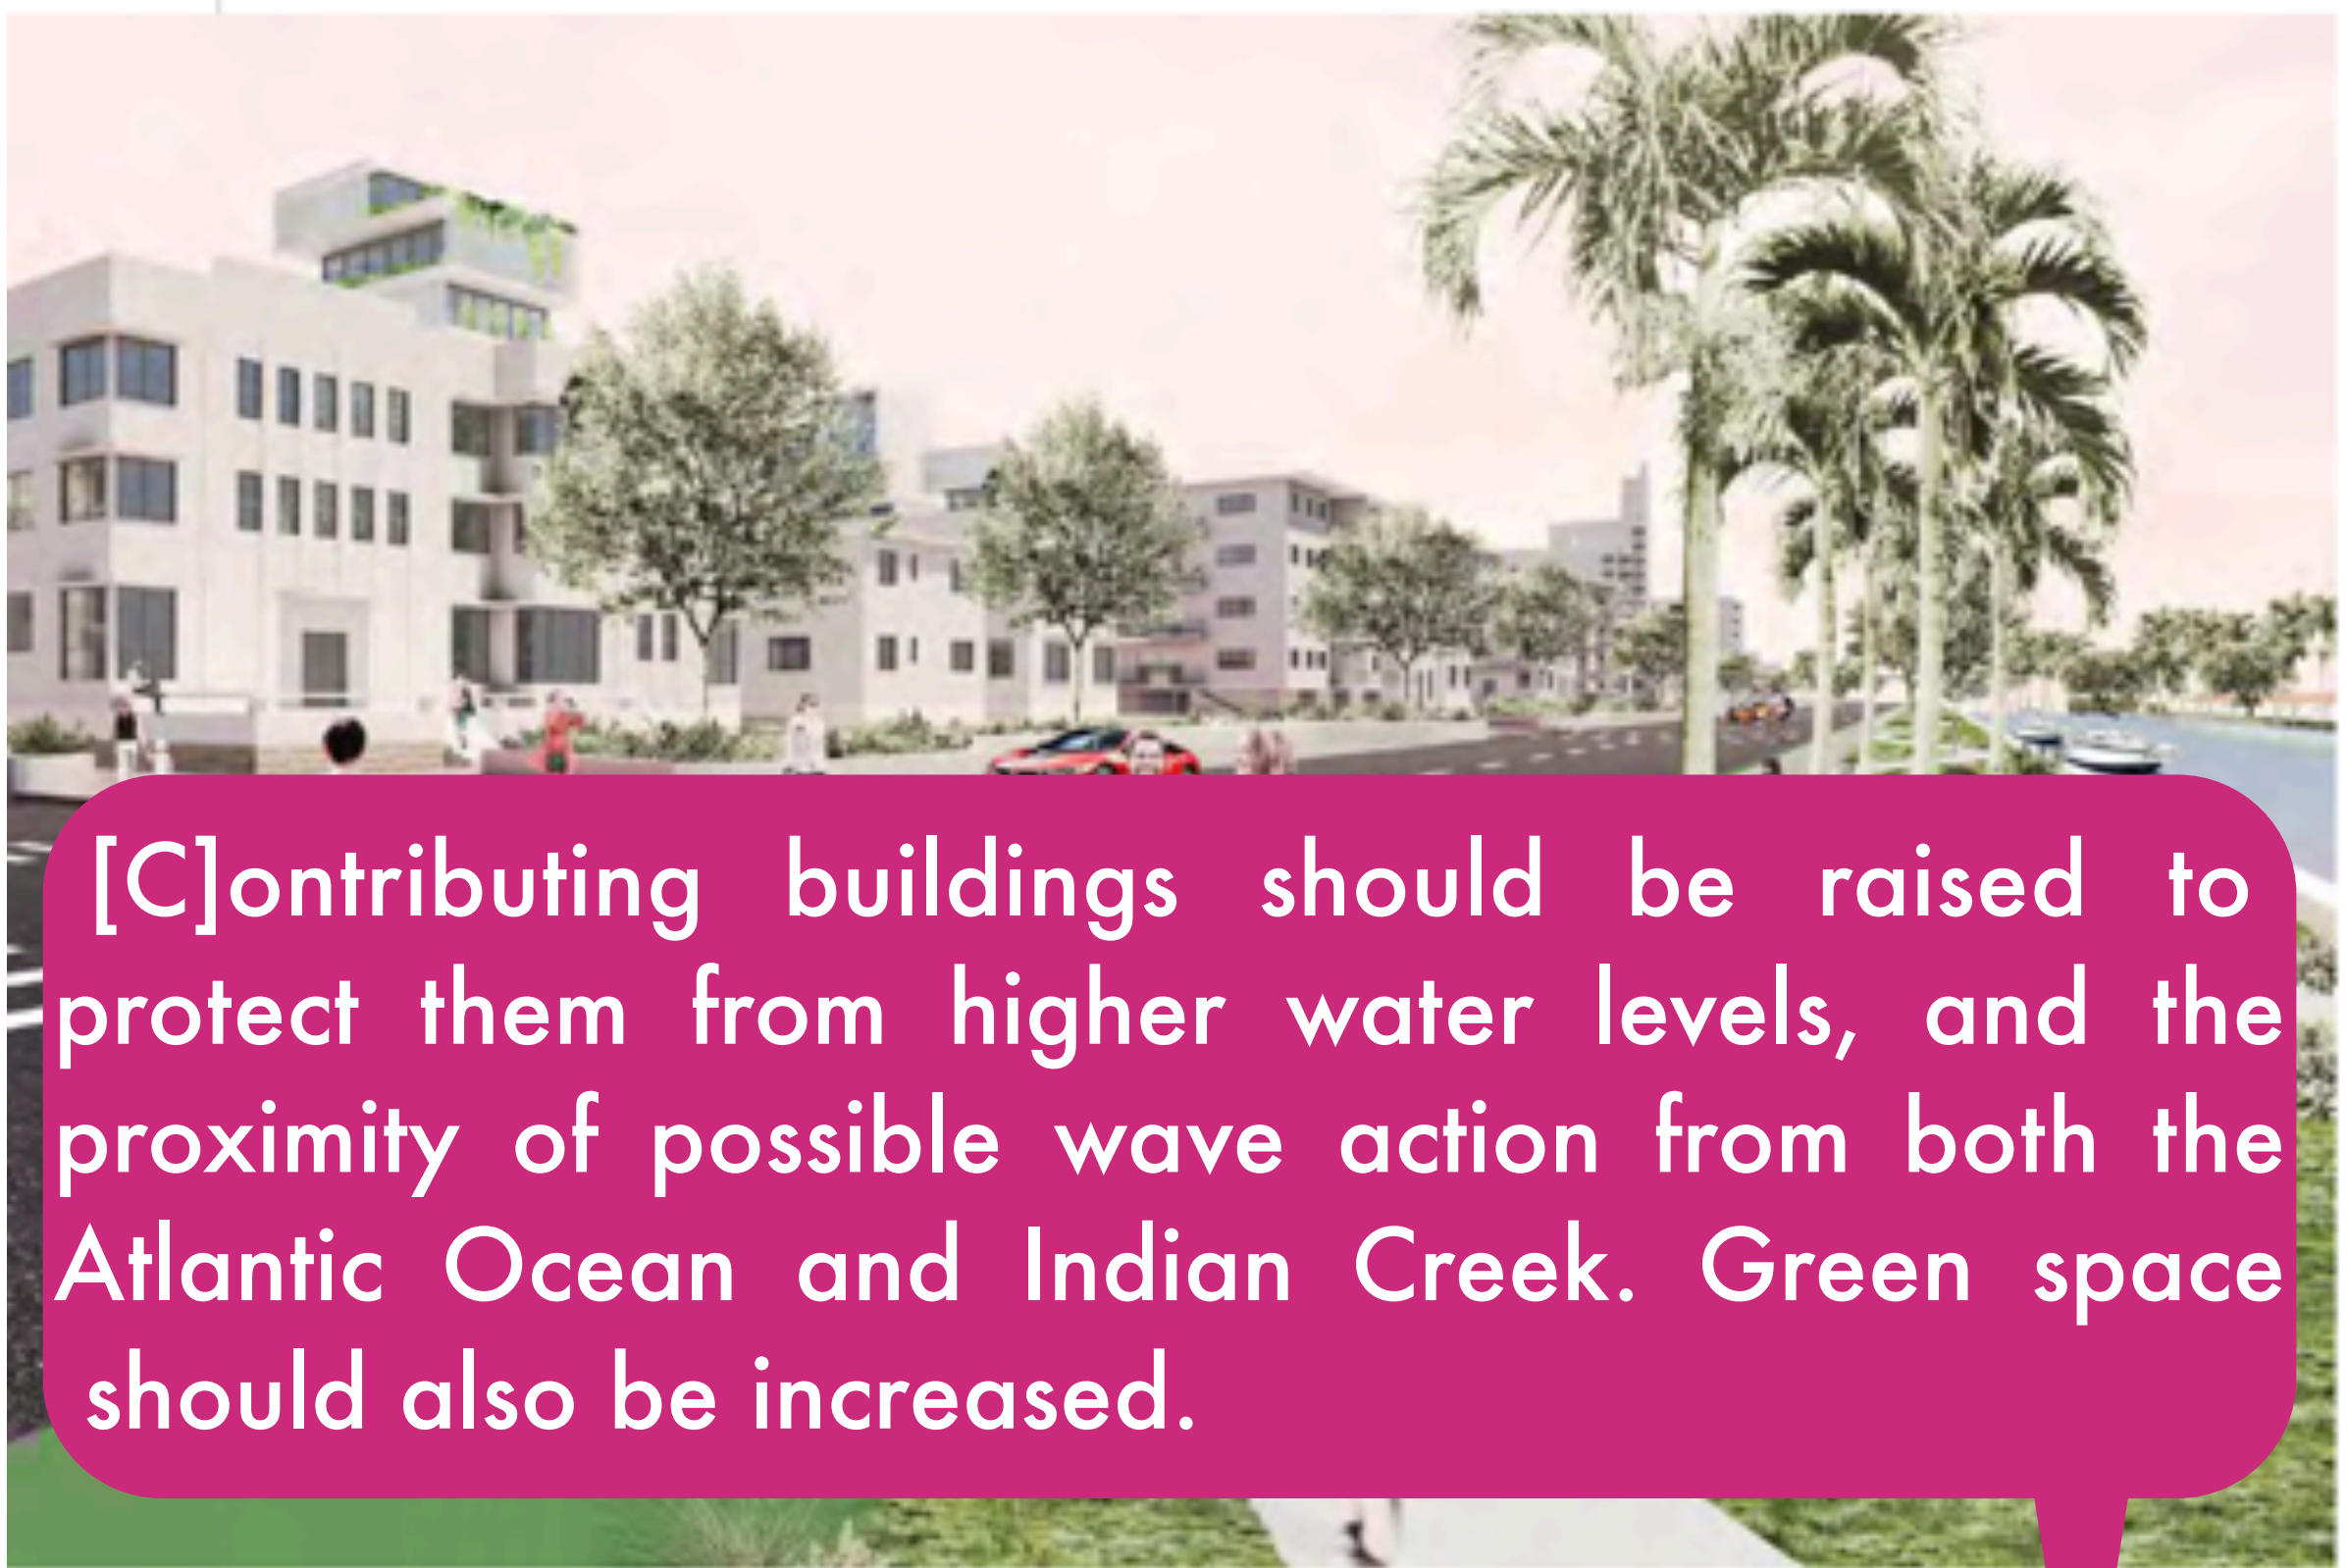

[C]ontributing buildings should be raised to protect them from higher water levels, and the proximity of possible wave action from both the Atlantic Ocean and Indian Creek. Green space should also be increased.

Collins Waterfront Study Area | Recommendation: Raise

The narrow urban profile of the Collins Waterfront Study Area is poorly suited for Adapt in Place strategies. The long western flank of the area (Indian Creek Drive) is currently being raised by the City. Here, contributing buildings should be raised to protect them from higher water levels, and the proximity of possible wave action from both the Atlantic Ocean and Indian Creek. Green space should also be increased.

M

L

K

J

1

H

G

F

E

D

C

B

A



ARCHITECT:

URBAN ROBOT LLC
420 LINCOLN ROAD, S. 406
MIAMI BEACH, FL 33139
(786) 246-4857
(786) 768-2537, F

STRUCTURAL ENGINEER:

M.E.P. ENGINEERS:

CIVIL ENGINEERS:

GENERAL CONTRACTOR:

29 INDIAN CREEK
2911 INDIAN CREEK DRIVE :: MIAMI BEACH, FL 33139

SEAL

URBAN ROBOT LLC
AA26002760 IB26001534 LC26000510

REVISIONS

2002
PROJECT N°

12/23/20
DATE

SV / JJ / AB
DRAWN / CHECKED

RENDERING

A-57



ARCHITECT:

URBAN ROBOT LLC
420 LINCOLN ROAD, S. 406
MIAMI BEACH, FL 33139
(786) 246-4857
(786) 768-2537, F

STRUCTURAL ENGINEER:

M.E.P. ENGINEERS:

CIVIL ENGINEERS:

GENERAL CONTRACTOR:

29 INDIAN CREEK
2911 INDIAN CREEK DRIVE :: MIAMI BEACH, FL 33139

SEAL

URBAN ROBOT LLC
AA26002780 RB26001534 LC26000510

REVISIONS

2002

PROJECT NO.

12/23/20


DATE


SV / JJ / AB

DRAWN / CHECKED

RENDERING

Results of Raising 1936 Structure

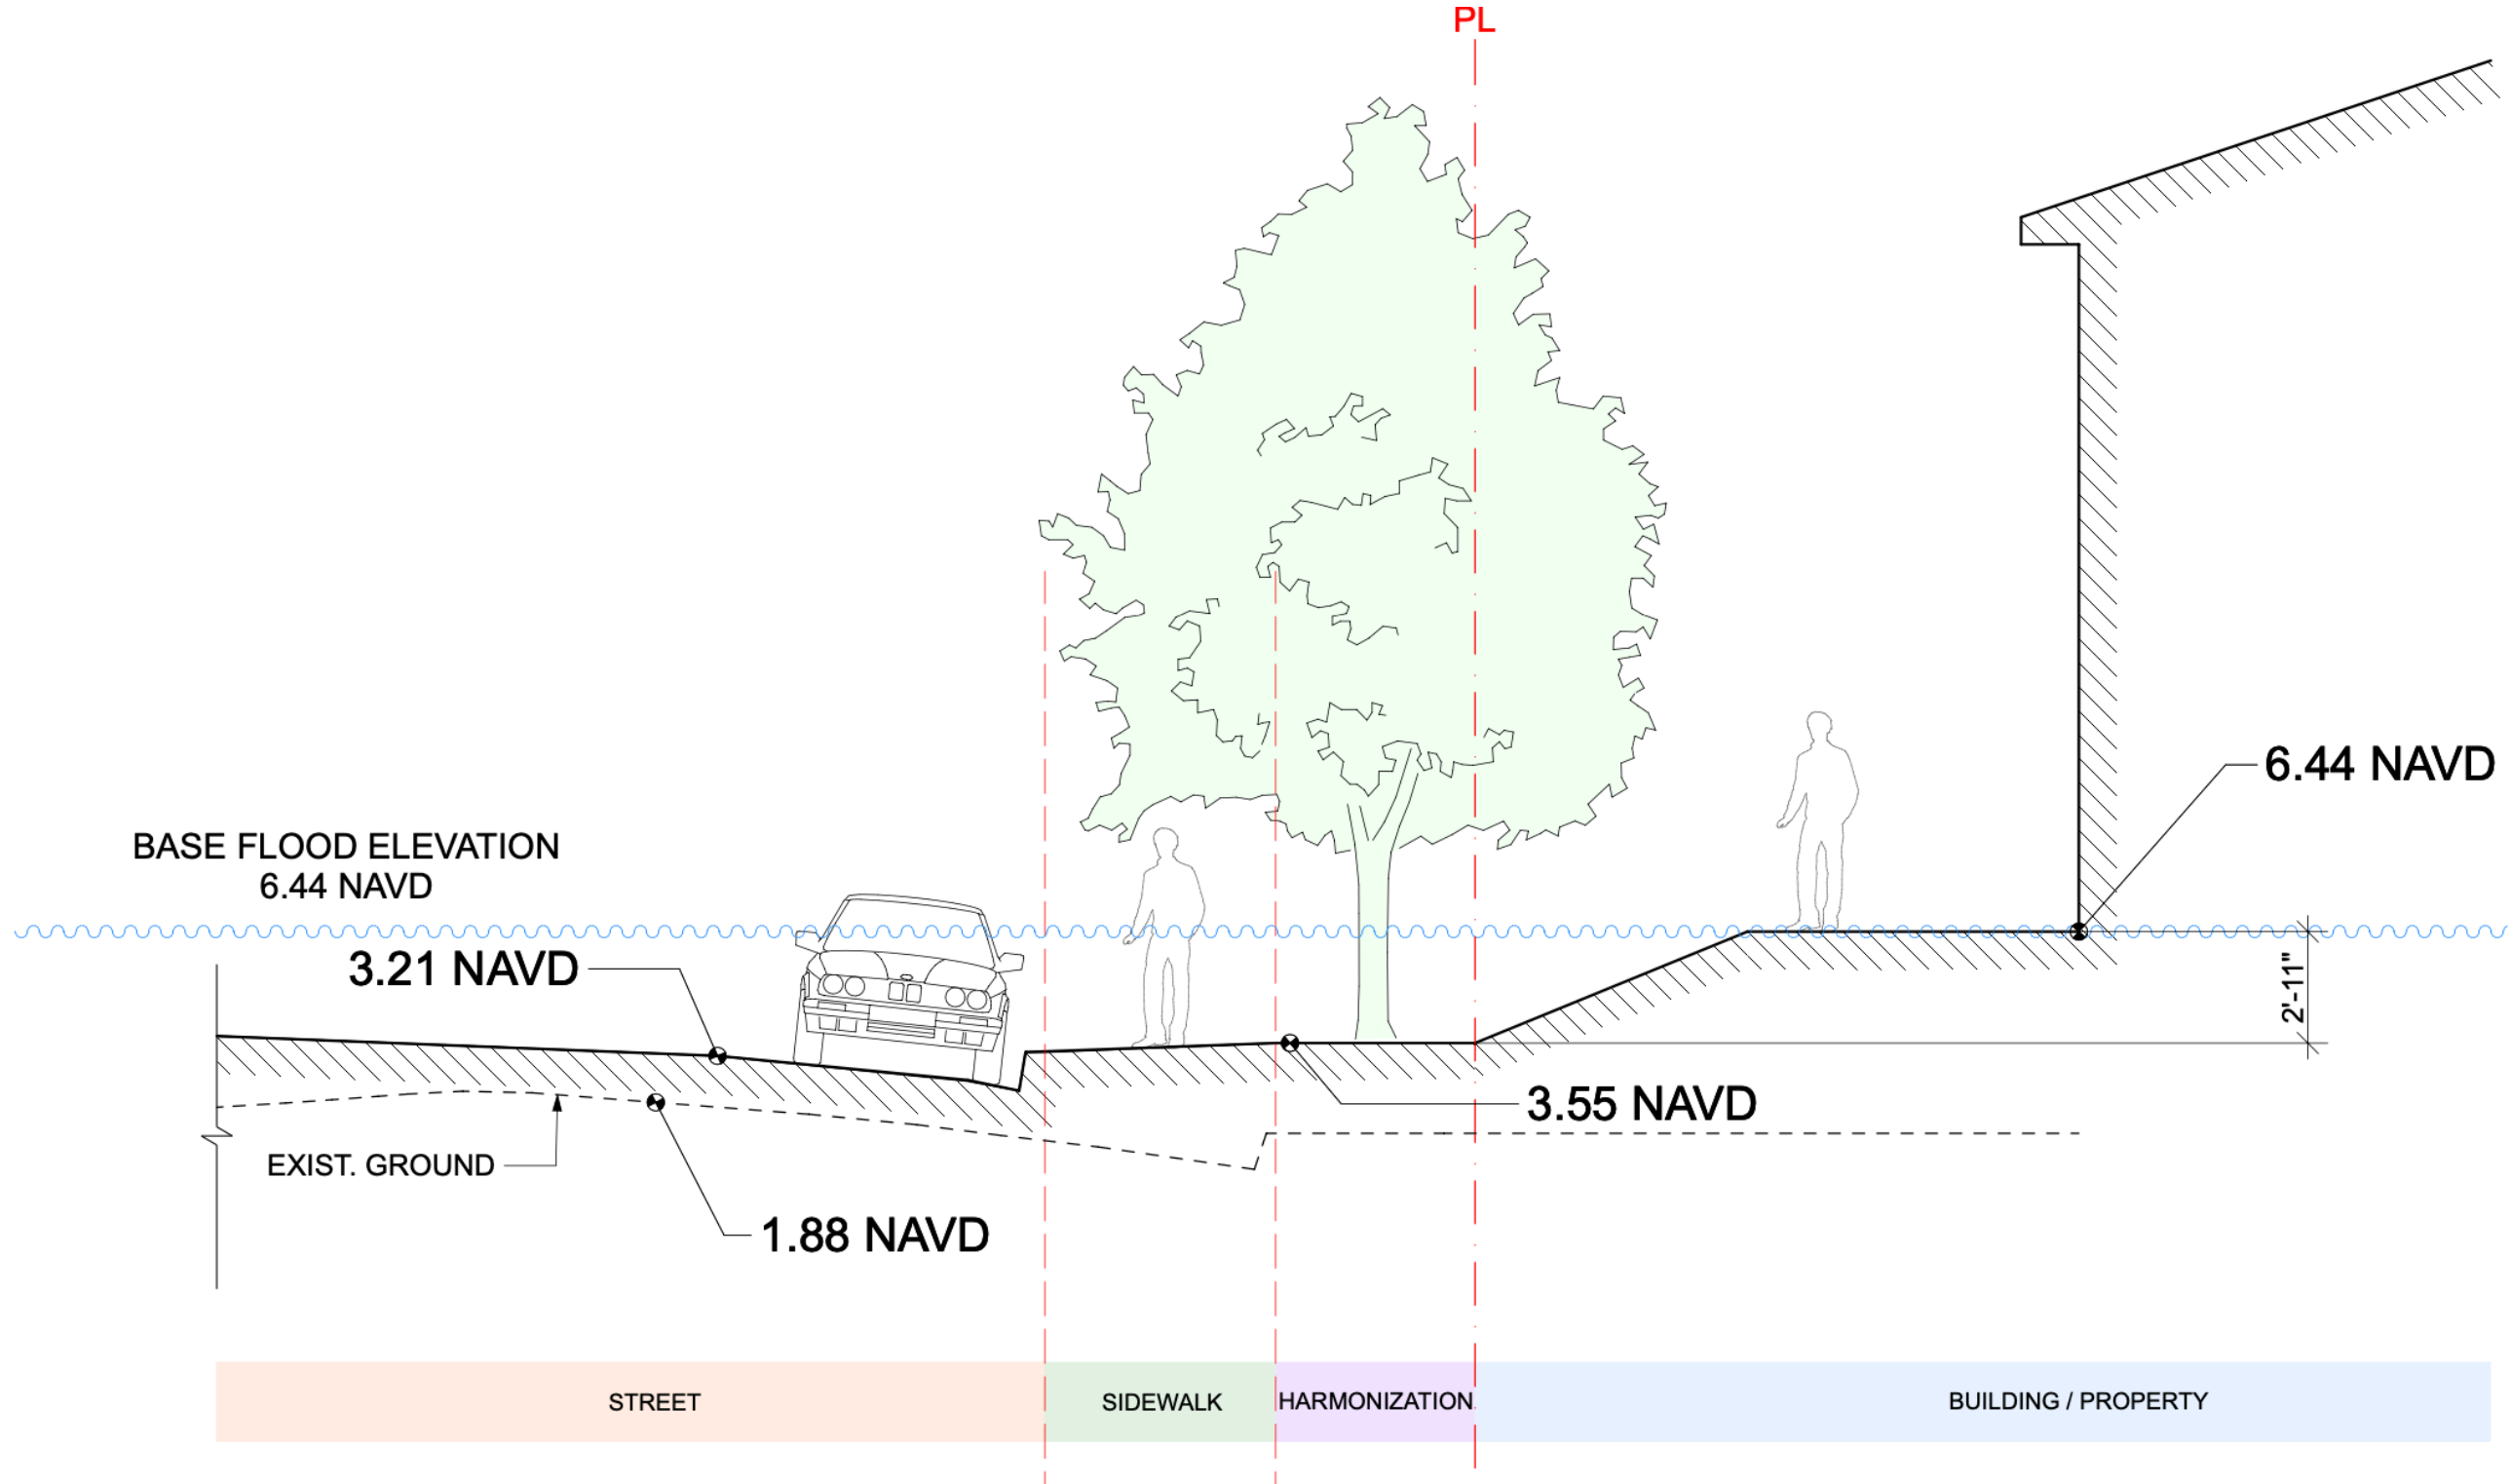

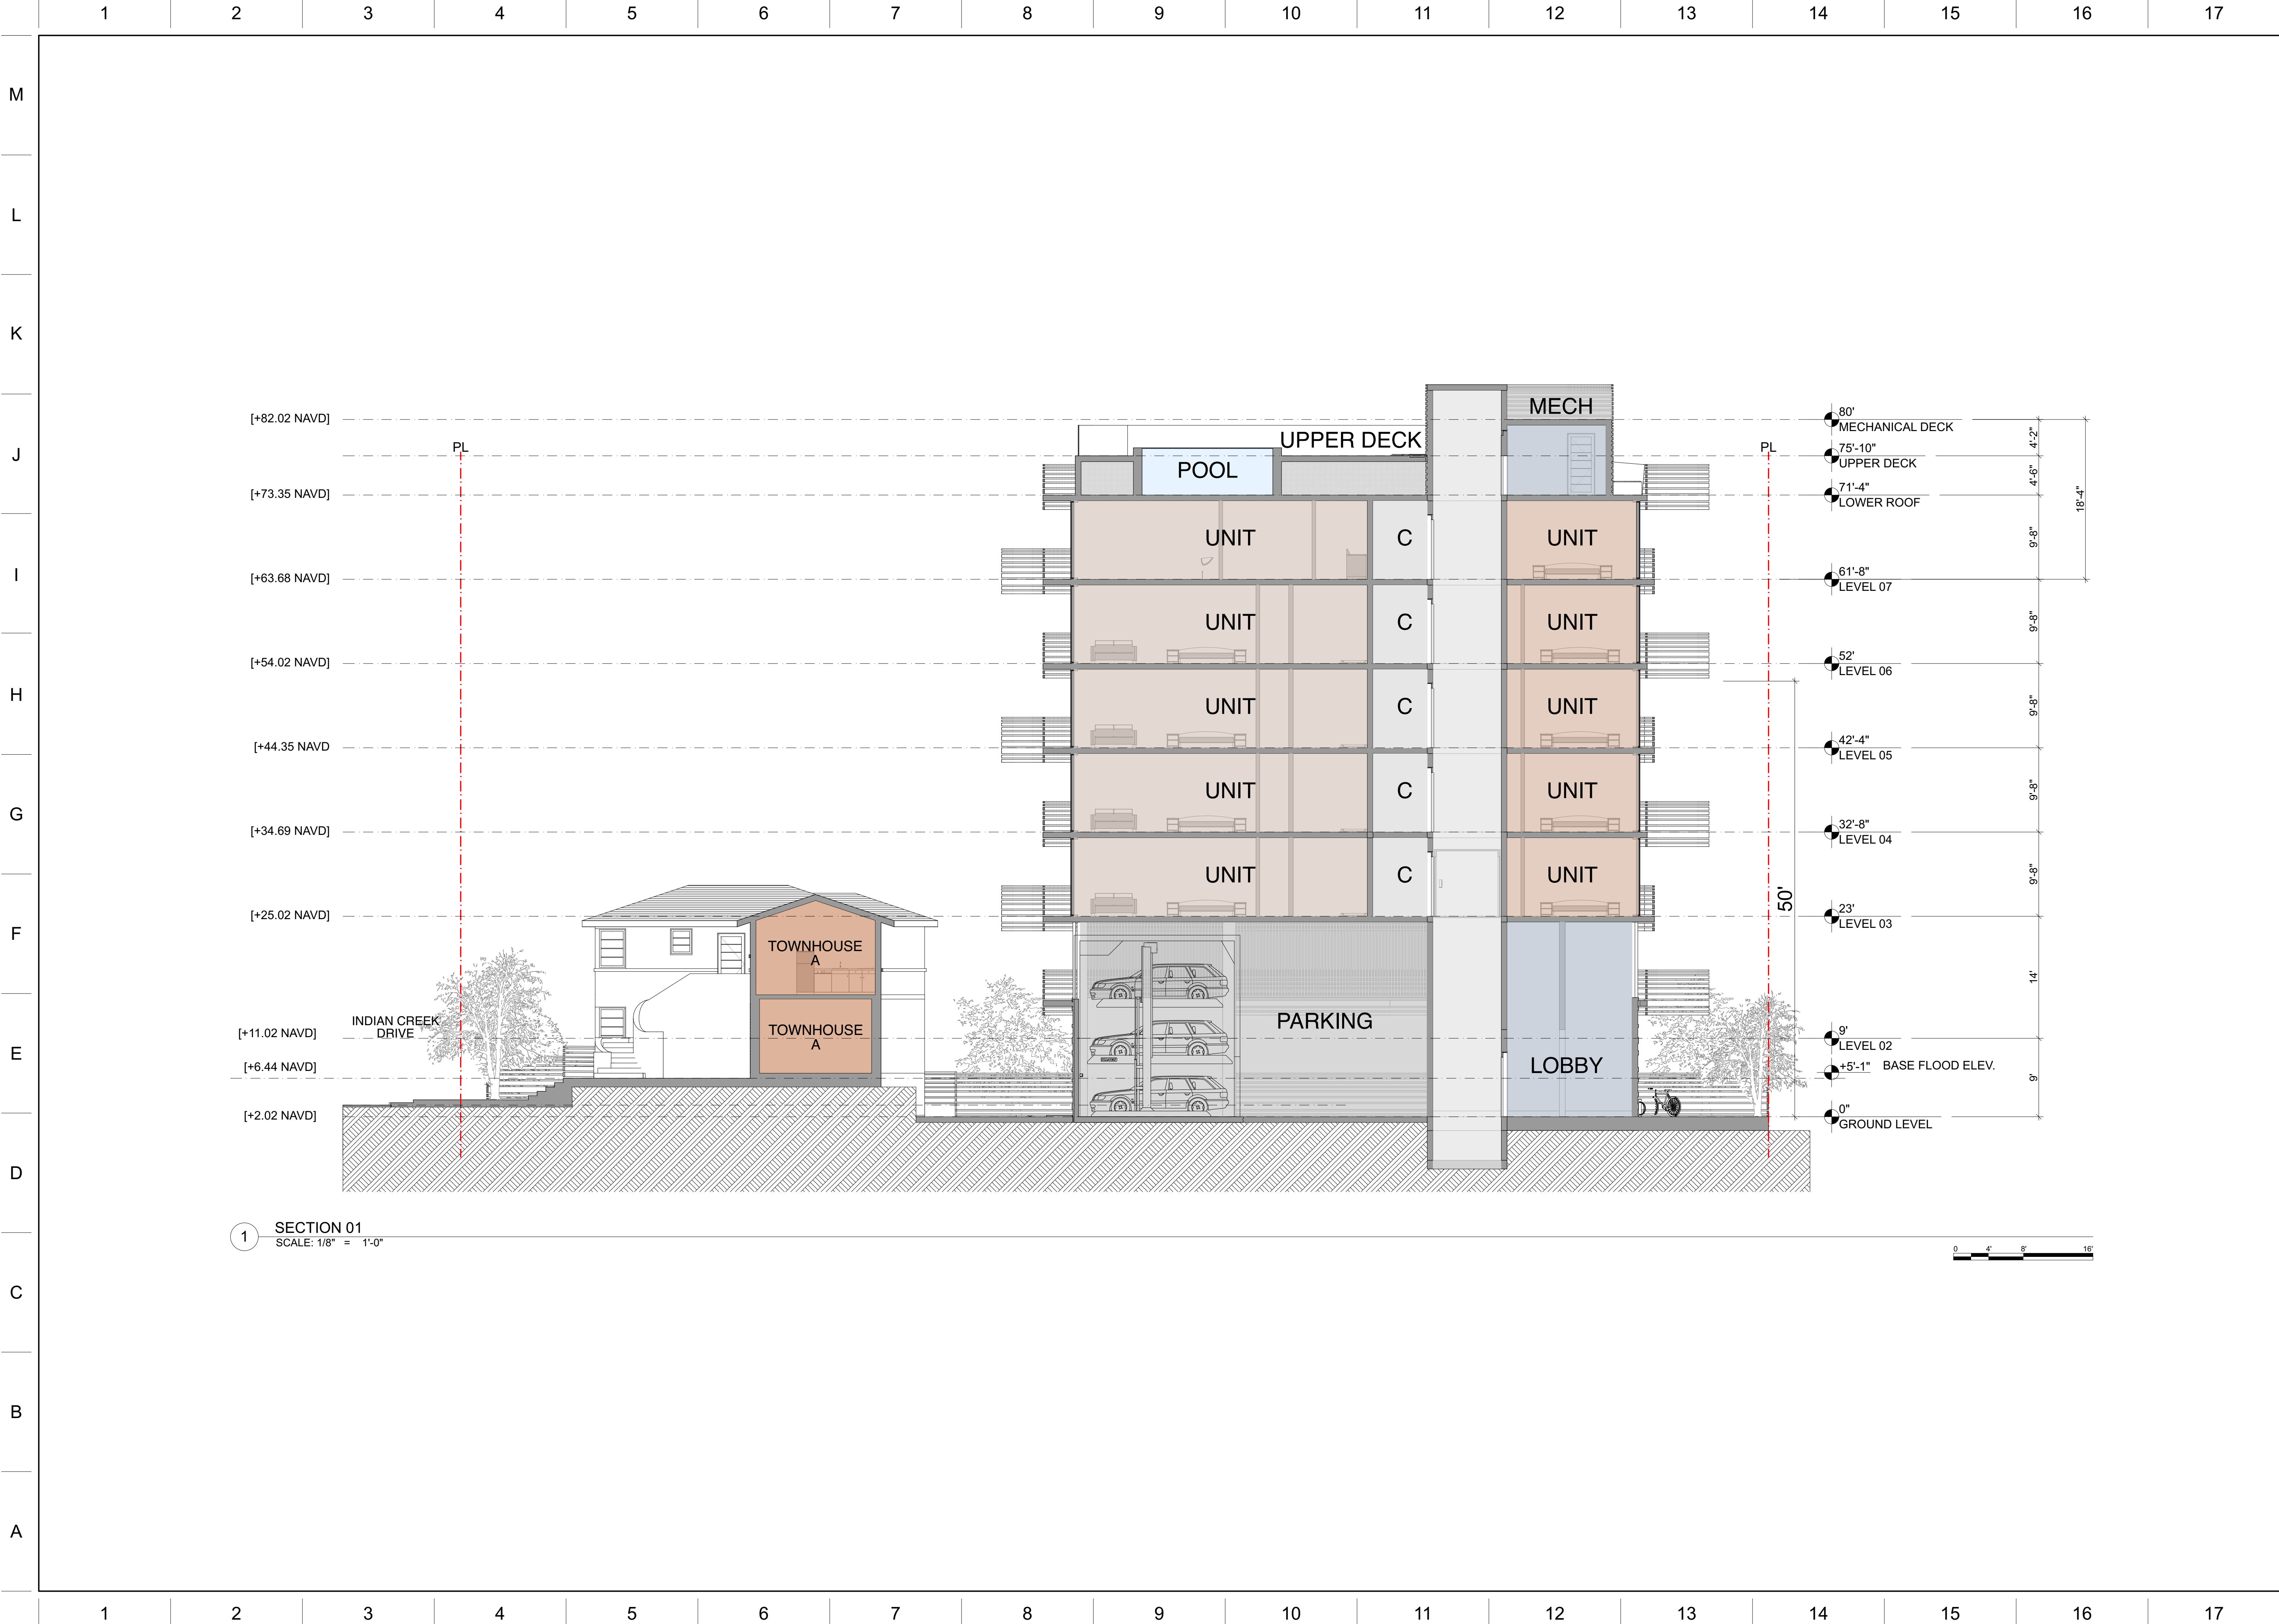

ARCHITECT:

URBAN ROBOT LLC
420 LINCOLN ROAD, S. 406
MIAMI BEACH, FL 33139
(786) 246-4857
(786) 768-2537, F

STRUCTURAL ENGINEER:

M.E.P. ENGINEERS:

CIVIL ENGINEERS:

GENERAL CONTRACTOR:

29 INDIAN CREEK
2911 INDIAN CREEK DRIVE :: MIAMI BEACH, FL 33139

SEAL

URBAN ROBOT LLC
A208002760 B26001534 LC26000510

REVISIONS

2002
PROJECT NO.

1/18/21
DATE


SV / JJ / AB
DRAWN / CHECKED

SECTION 01

A-39


Mechanical Lifts

Standard type Trinity 3015-615

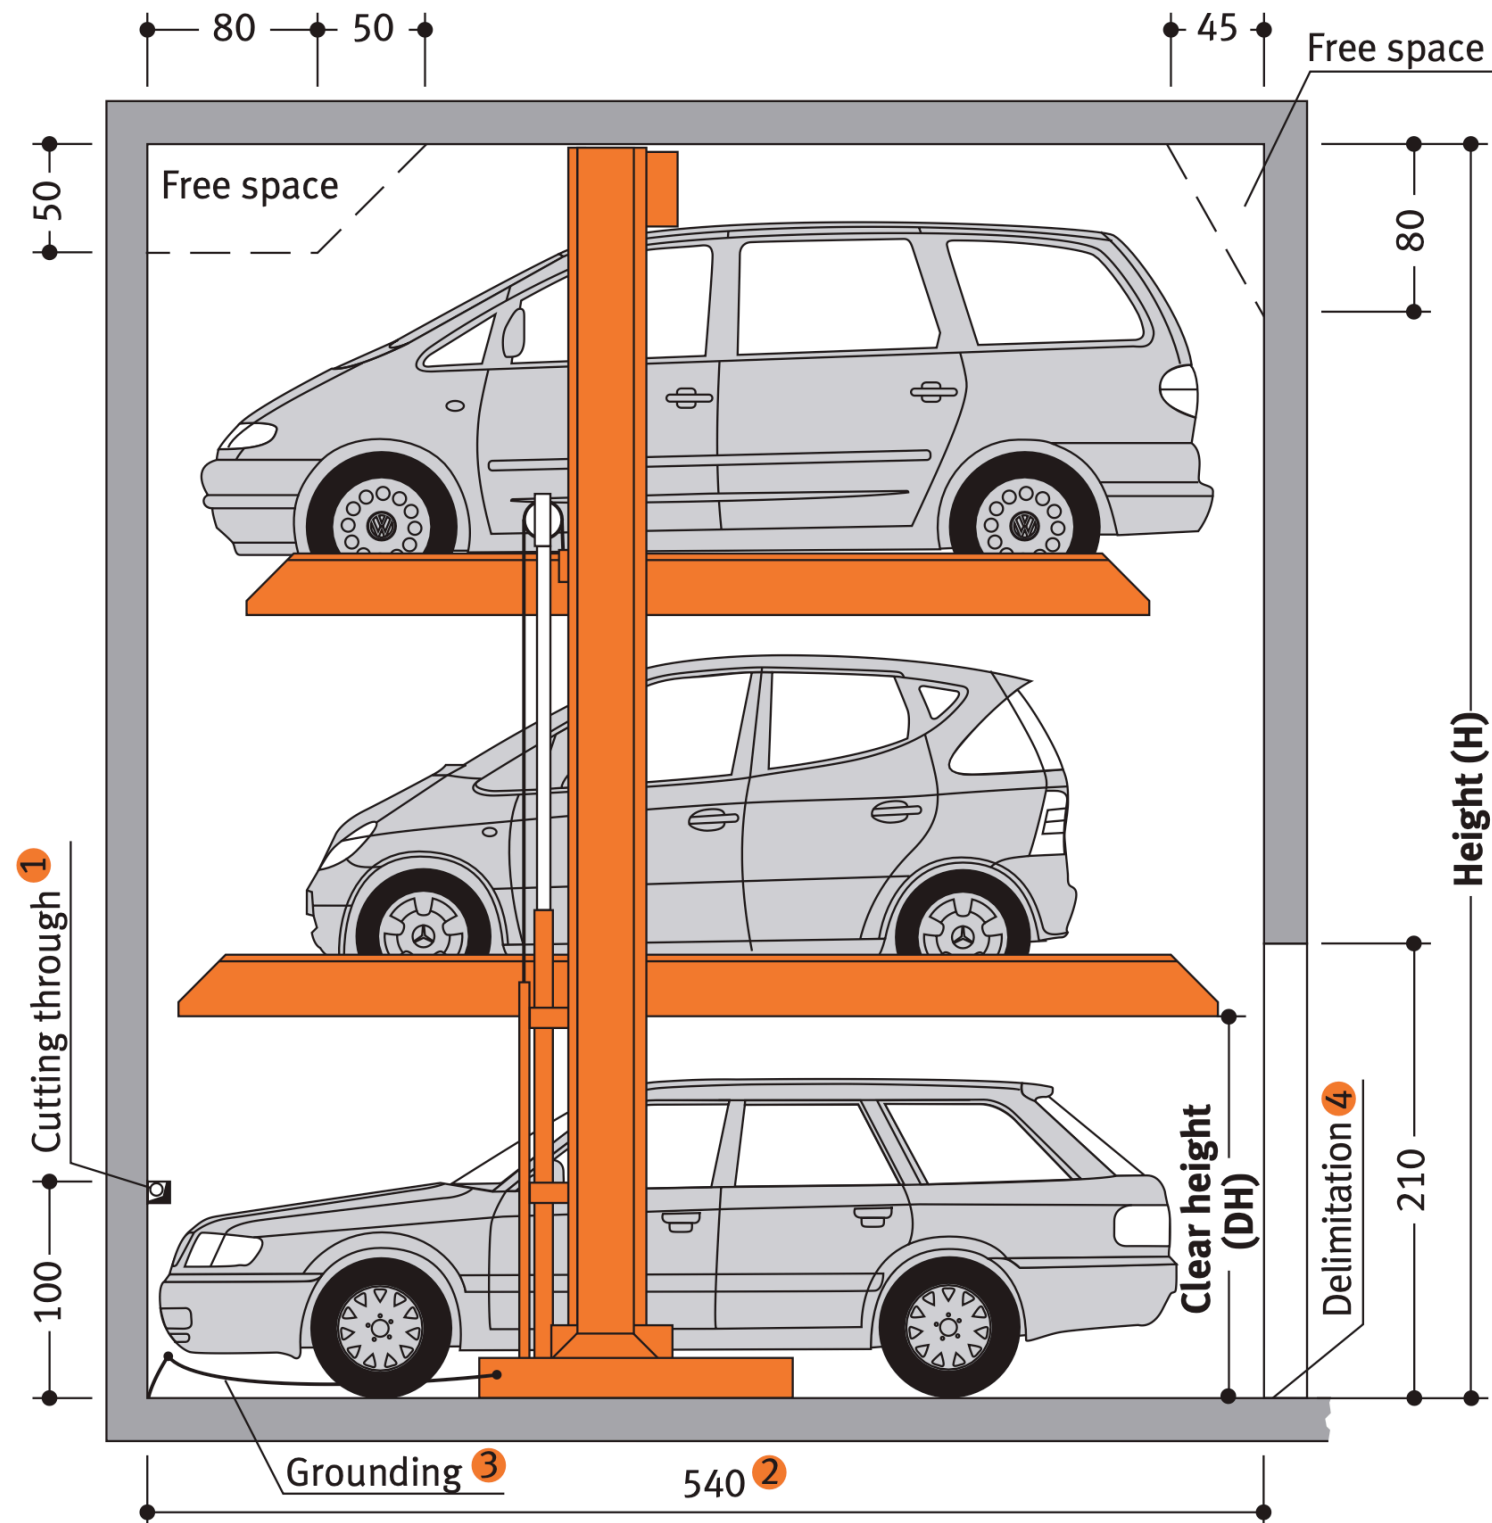

Operation of Mechanical Lifts

- 24/7 operation by valet staff.
- Inspection and necessary maintenance at least twice per year.
- Back-up electrical generator to permit the continued operation.

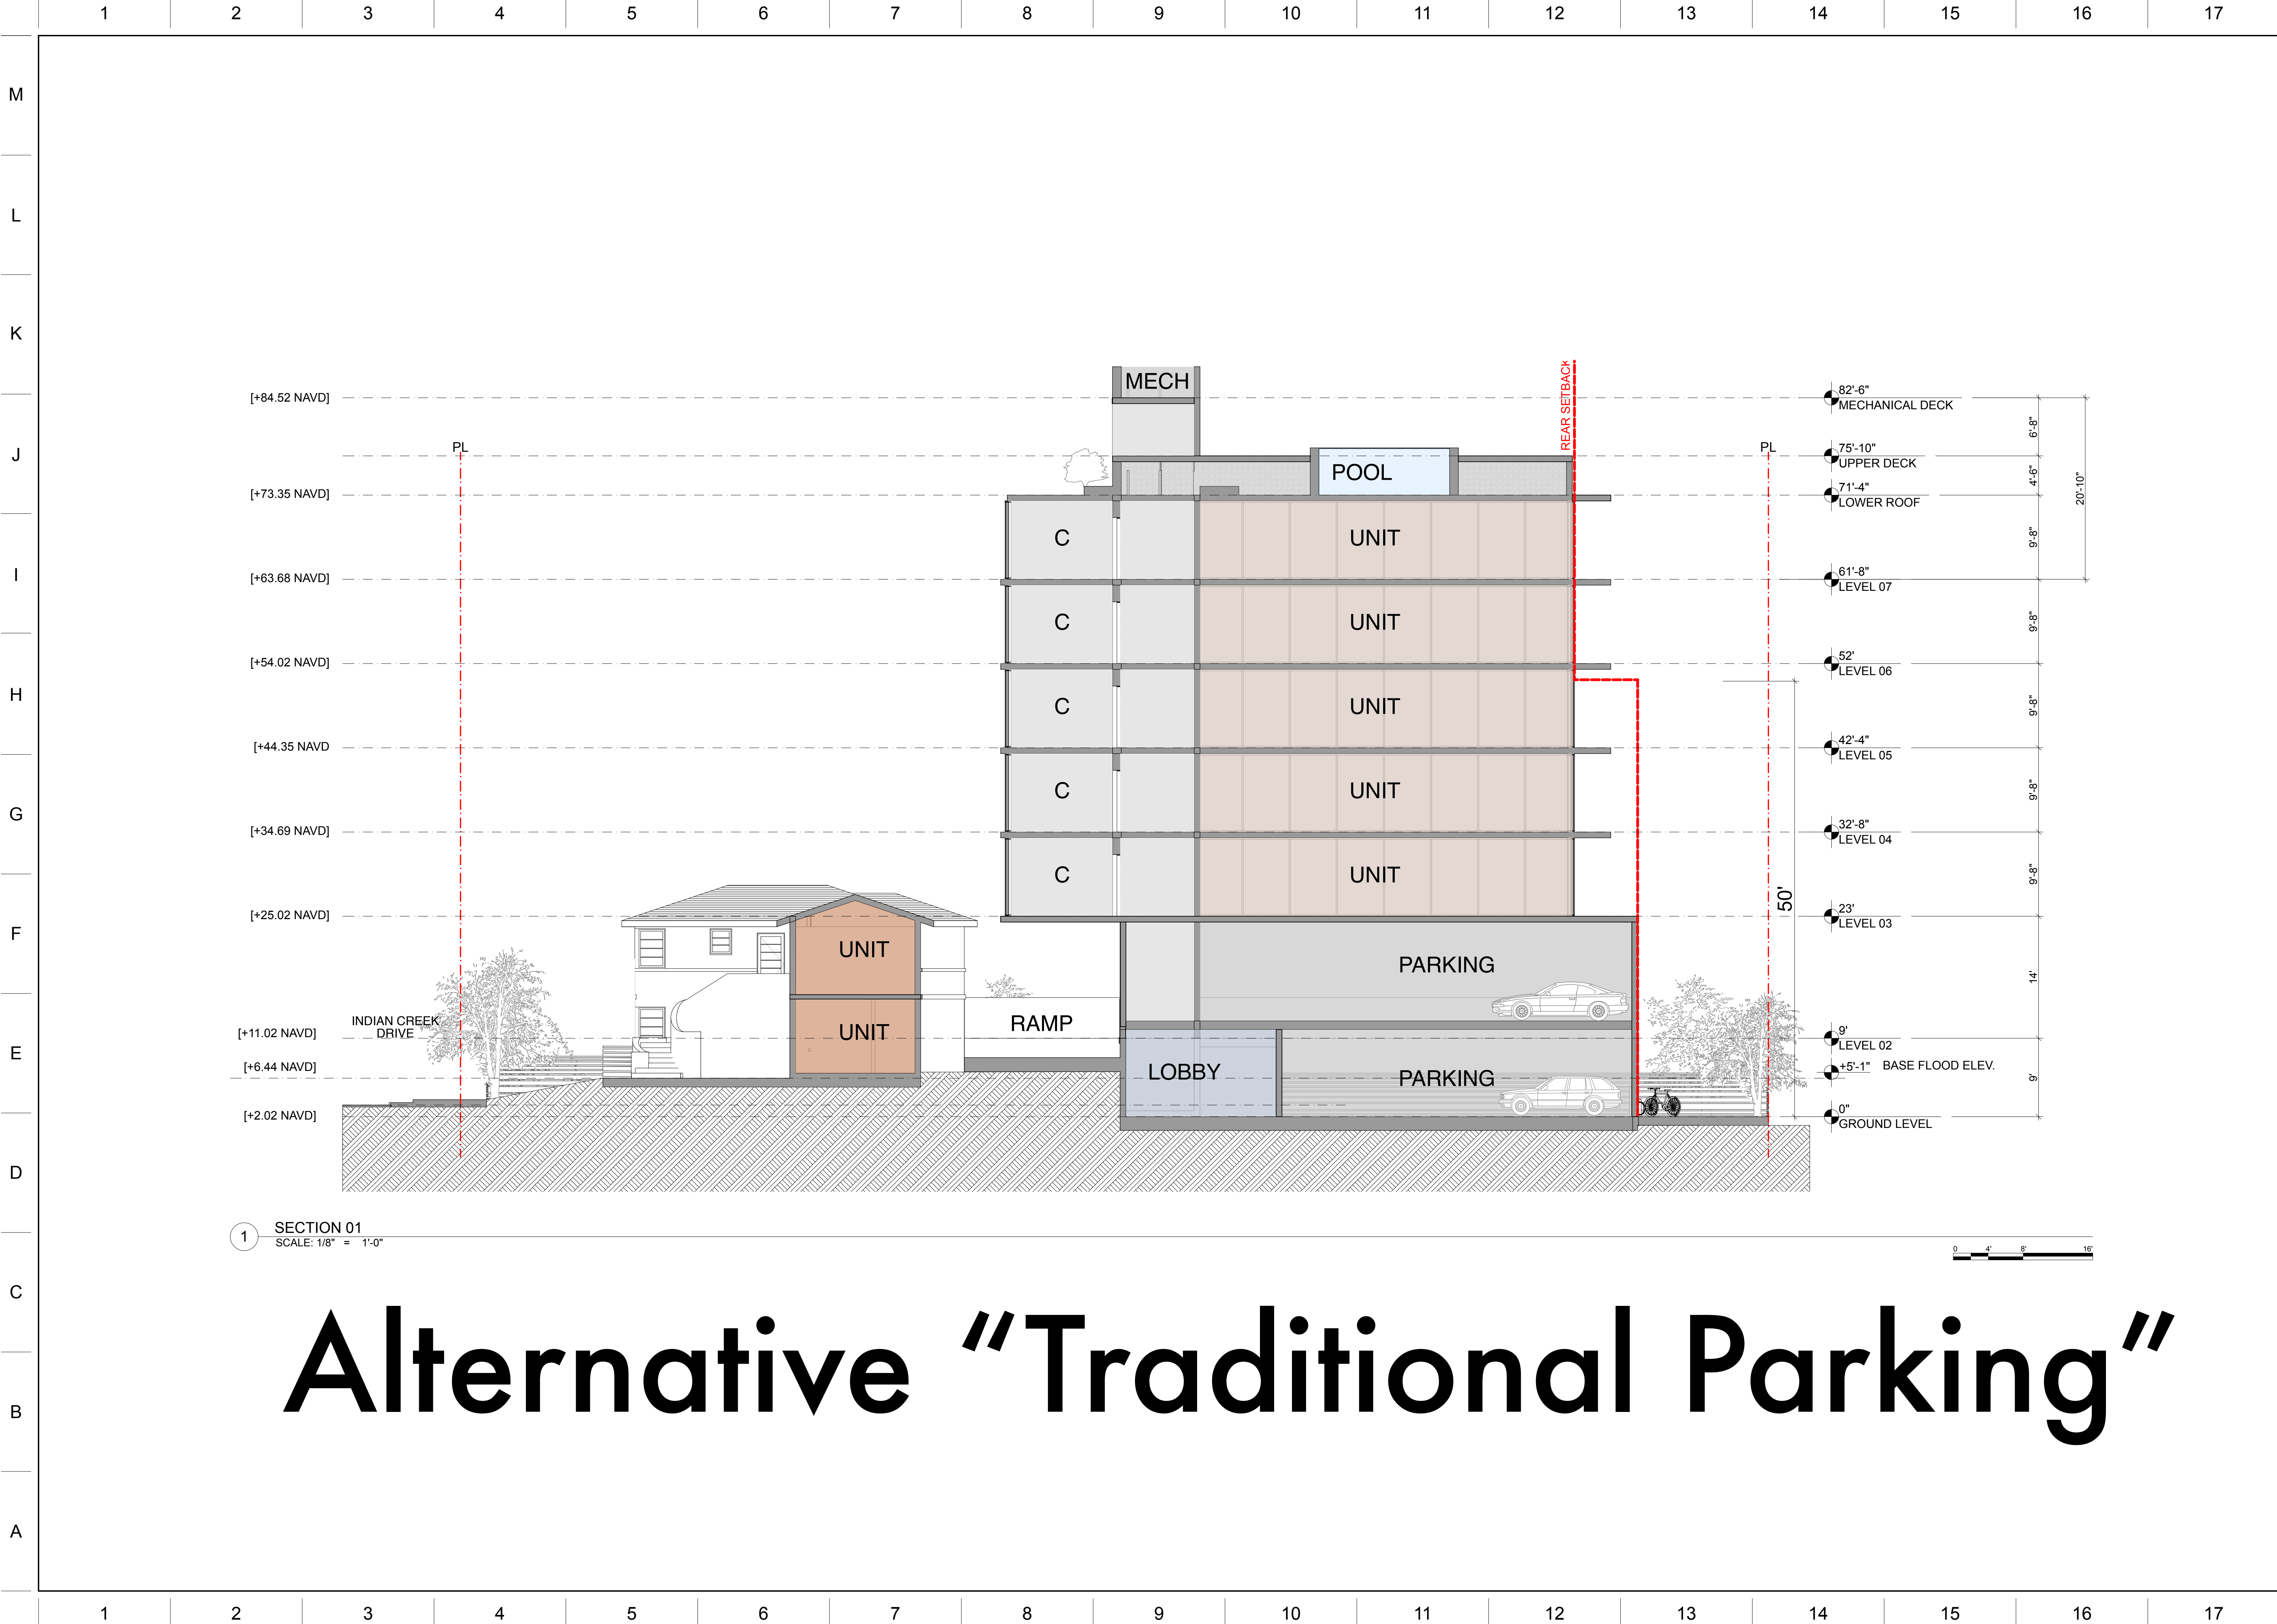

ARCHITECT:

URBAN ROBOT LLC
420 LINCOLN ROAD, S. 406
MIAMI BEACH, FL 33139
(786) 246-4857
(786) 768-2537, F

STRUCTURAL ENGINEER:

M.E.P. ENGINEERS:

CIVIL ENGINEERS:

GENERAL CONTRACTOR:

29 INDIAN CREEK
2911 INDIAN CREEK DRIVE :: MIAMI BEACH, FL 33139

SEAL

URBAN ROBOT LLC
A426002760 B26001534 LC26000510

REVISIONS

2002

PROJECT NO.

01/18/21


DATE

SV / JJ / AB

DRAWN / CHECKED

SECTION 01

A-50

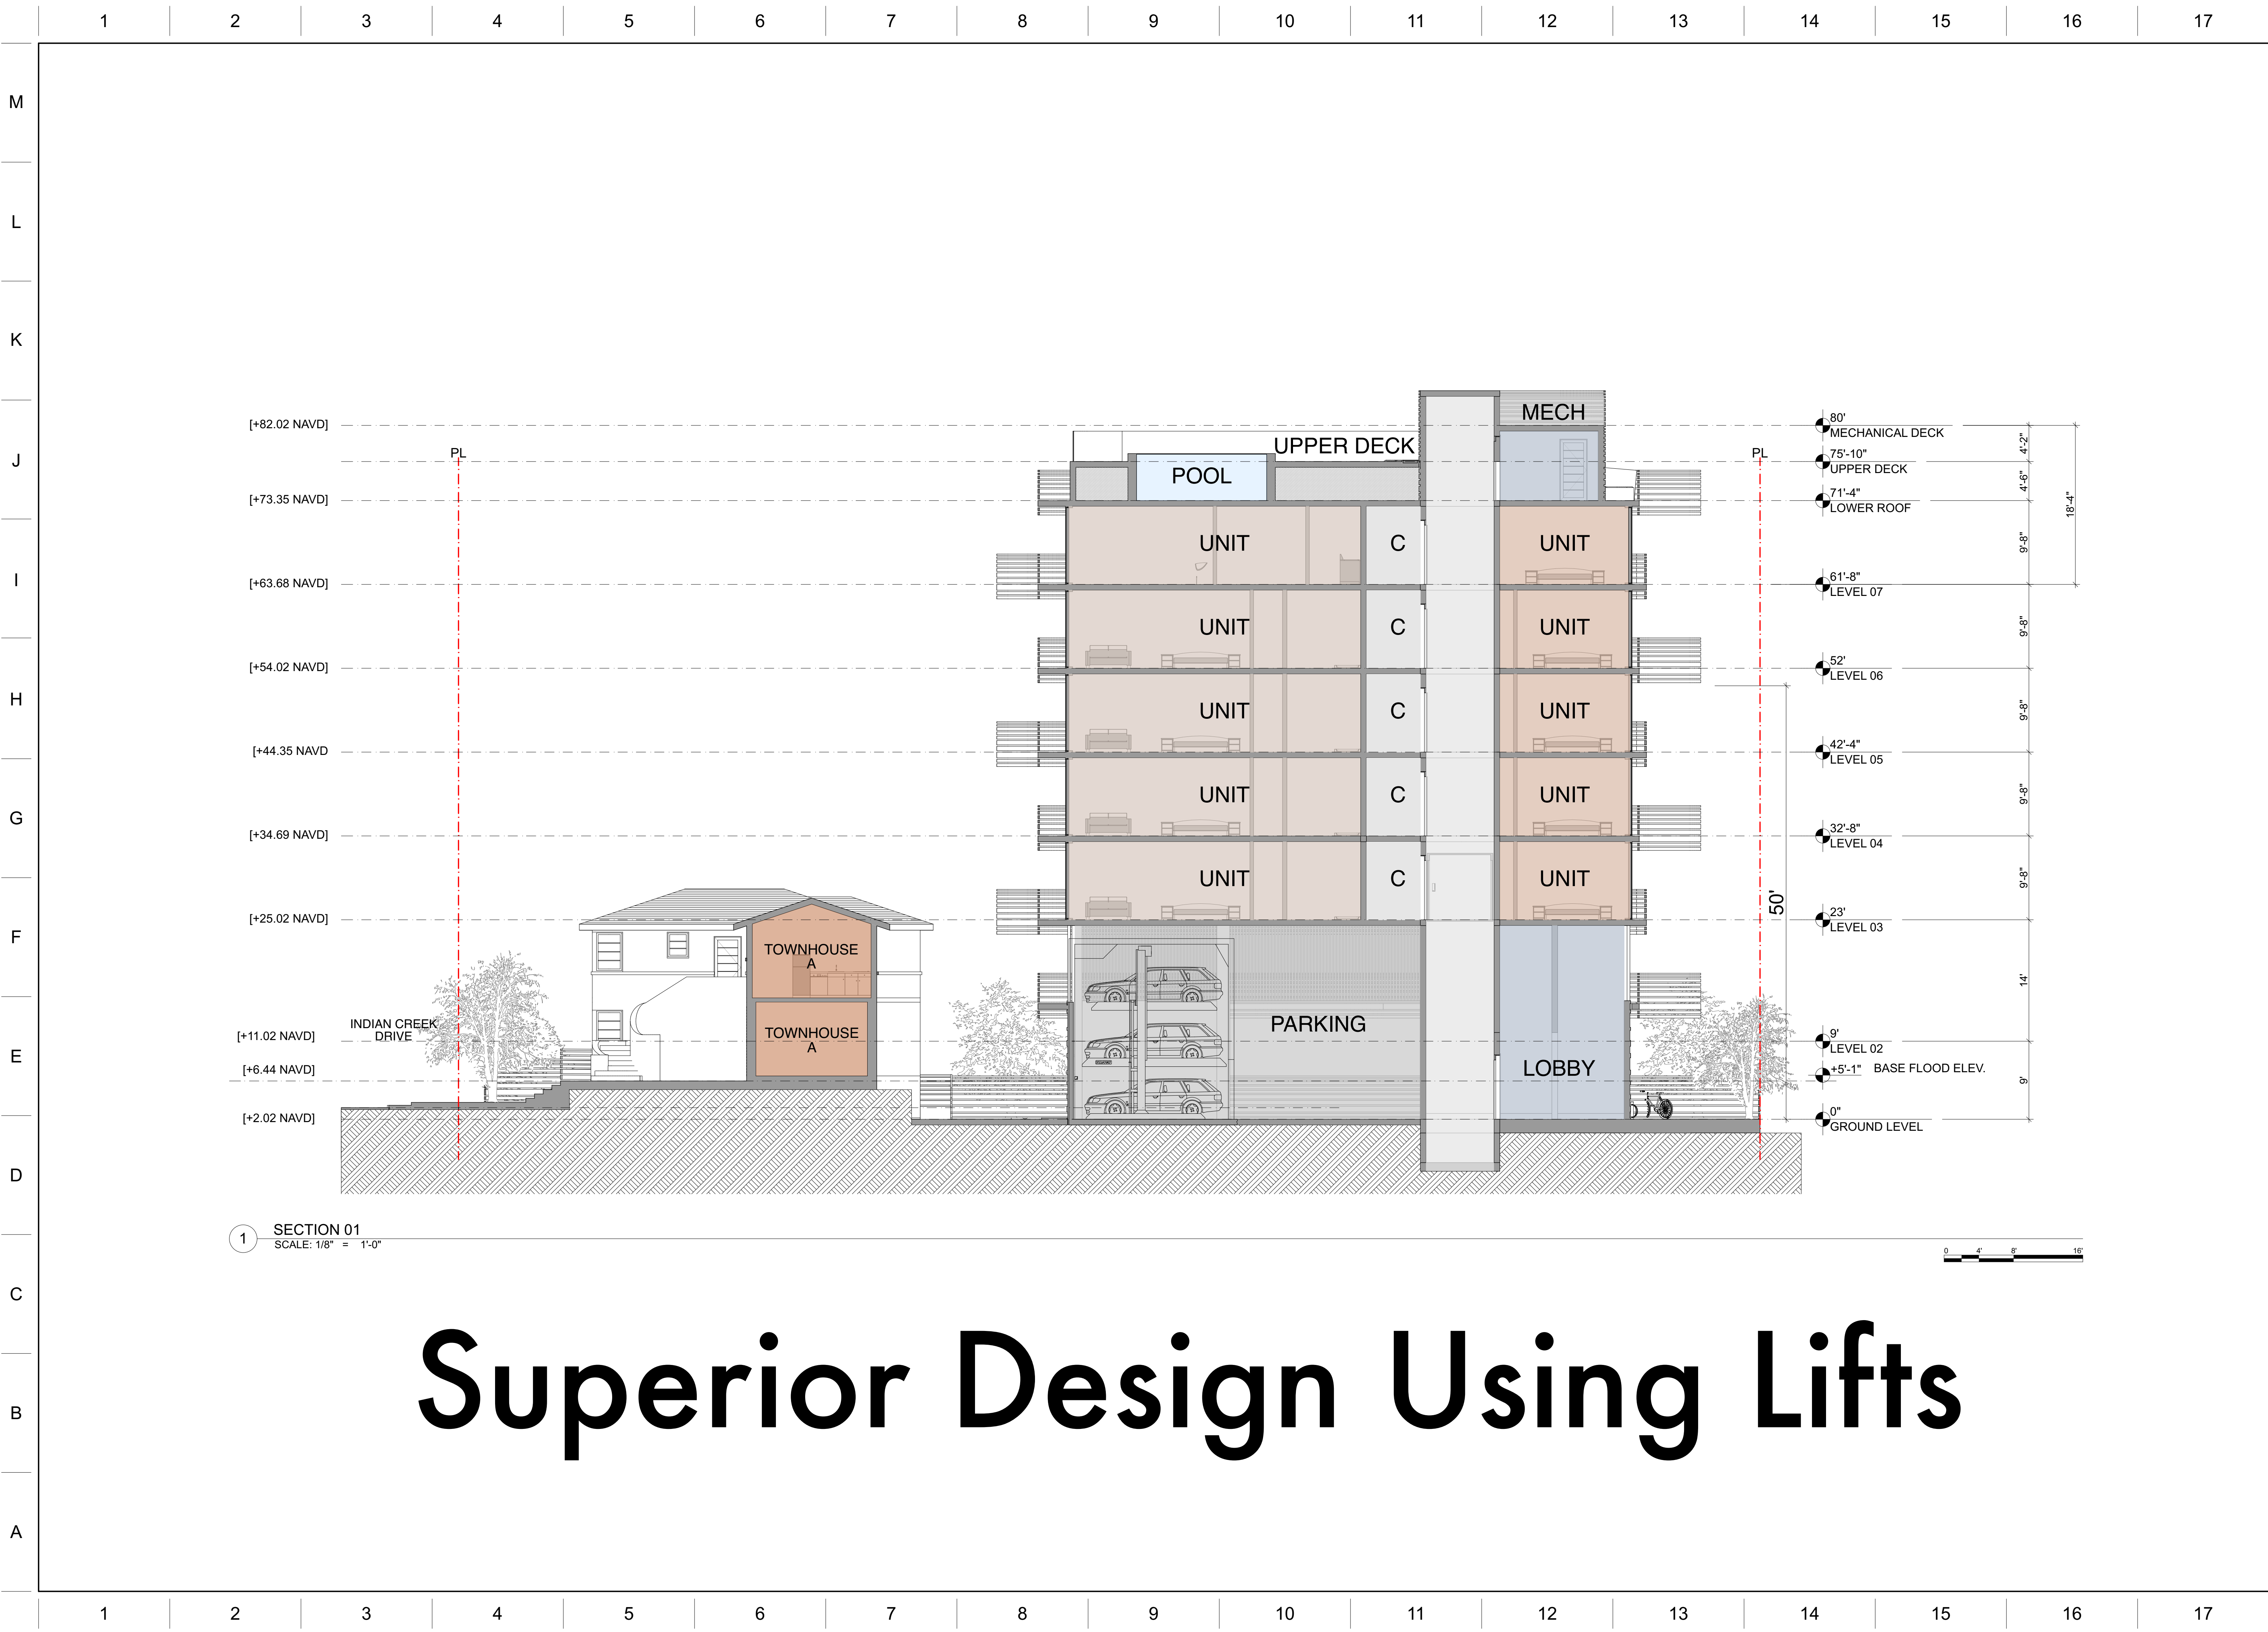

1 SECTION 01
SCALE: 1/8" = 1'-0"

Superior Design Using Lifts

ARCHITECT:

URBAN ROBOT LLC
420 LINCOLN ROAD, S. 406
MIAMI BEACH, FL 33139
(786) 246-4857
(786) 768-2537, F

STRUCTURAL ENGINEER:

M.E.P. ENGINEERS:

CIVIL ENGINEERS:

GENERAL CONTRACTOR:

29 INDIAN CREEK
2911 INDIAN CREEK DRIVE :: MIAMI BEACH, FL 33139

SEAL

URBAN ROBOT LLC
A208002760 B26001534 LC26000510

REVISIONS

**2901-11 Indian
Creek Drive
(PB20-0341)**