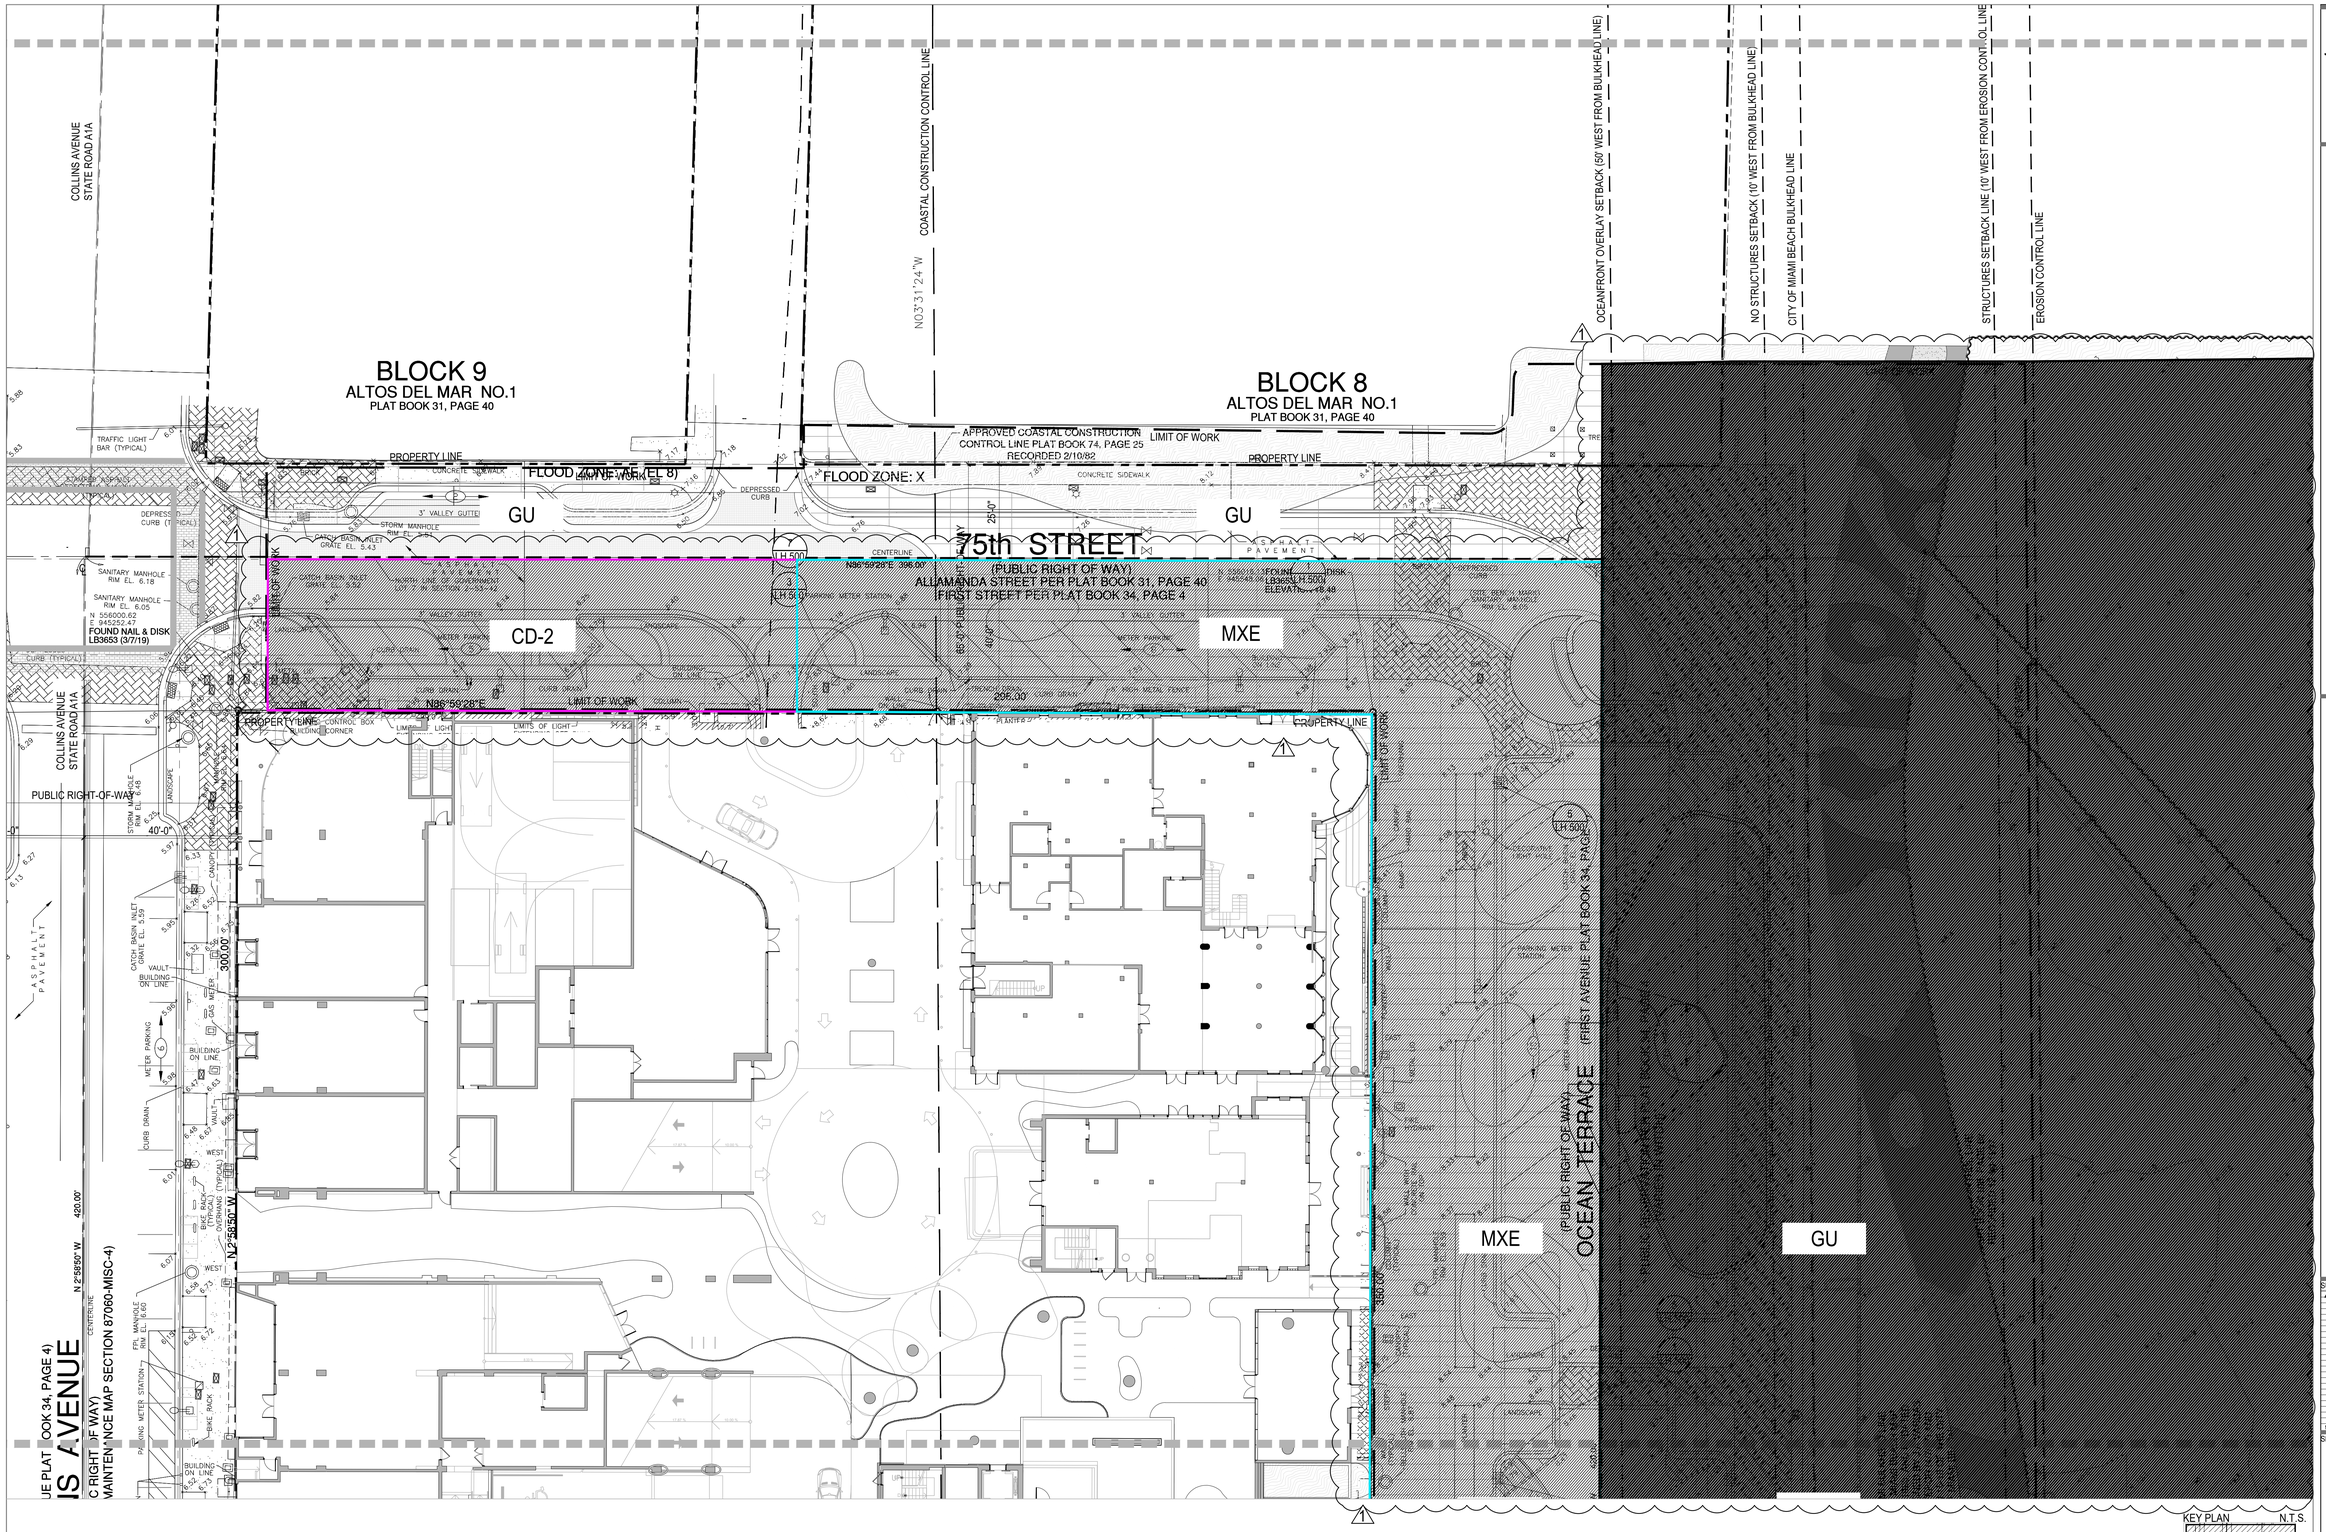

jungles

Landscape Architect FASLA
2964 Aviation Avenue
Coconut Grove, FL 33133
PH 305.858.6777 FAX 786.703.4382
www.raymondjungles.com

PROJECT NO.: 19000

HISTORIC PRESERVATION BOARD - FIRST SUBMISSION

OCEAN TERRACE

OCEAN TERRACE, MIAMI BEACH, FL 33141

SUBMISSION:

No.	Date	Description
1	06.30.2021	HPB SUBMITTAL - REVISION 1

SEAL:

LANDSCAPE ARCHITECT:

FLORIDA LICENSE NO.
LA 0000856
Not valid for construction unless signed in this box

SHEET TITLE:

ZONING + OVERLAY PLAN

Scale: 1/16"=1'-0"
Drawn By: .
Checked By: .
Date: 06/14/2021

SHEET NUMBER:

LZ.106

2021/07/01 Raunak Rasal S:\PROJECTS\19000_Ocean Terrace 2019\20 DESIGN\24 WORKING\CAD\Sheets\19000_3_LZ.104-106_Zone.dwg

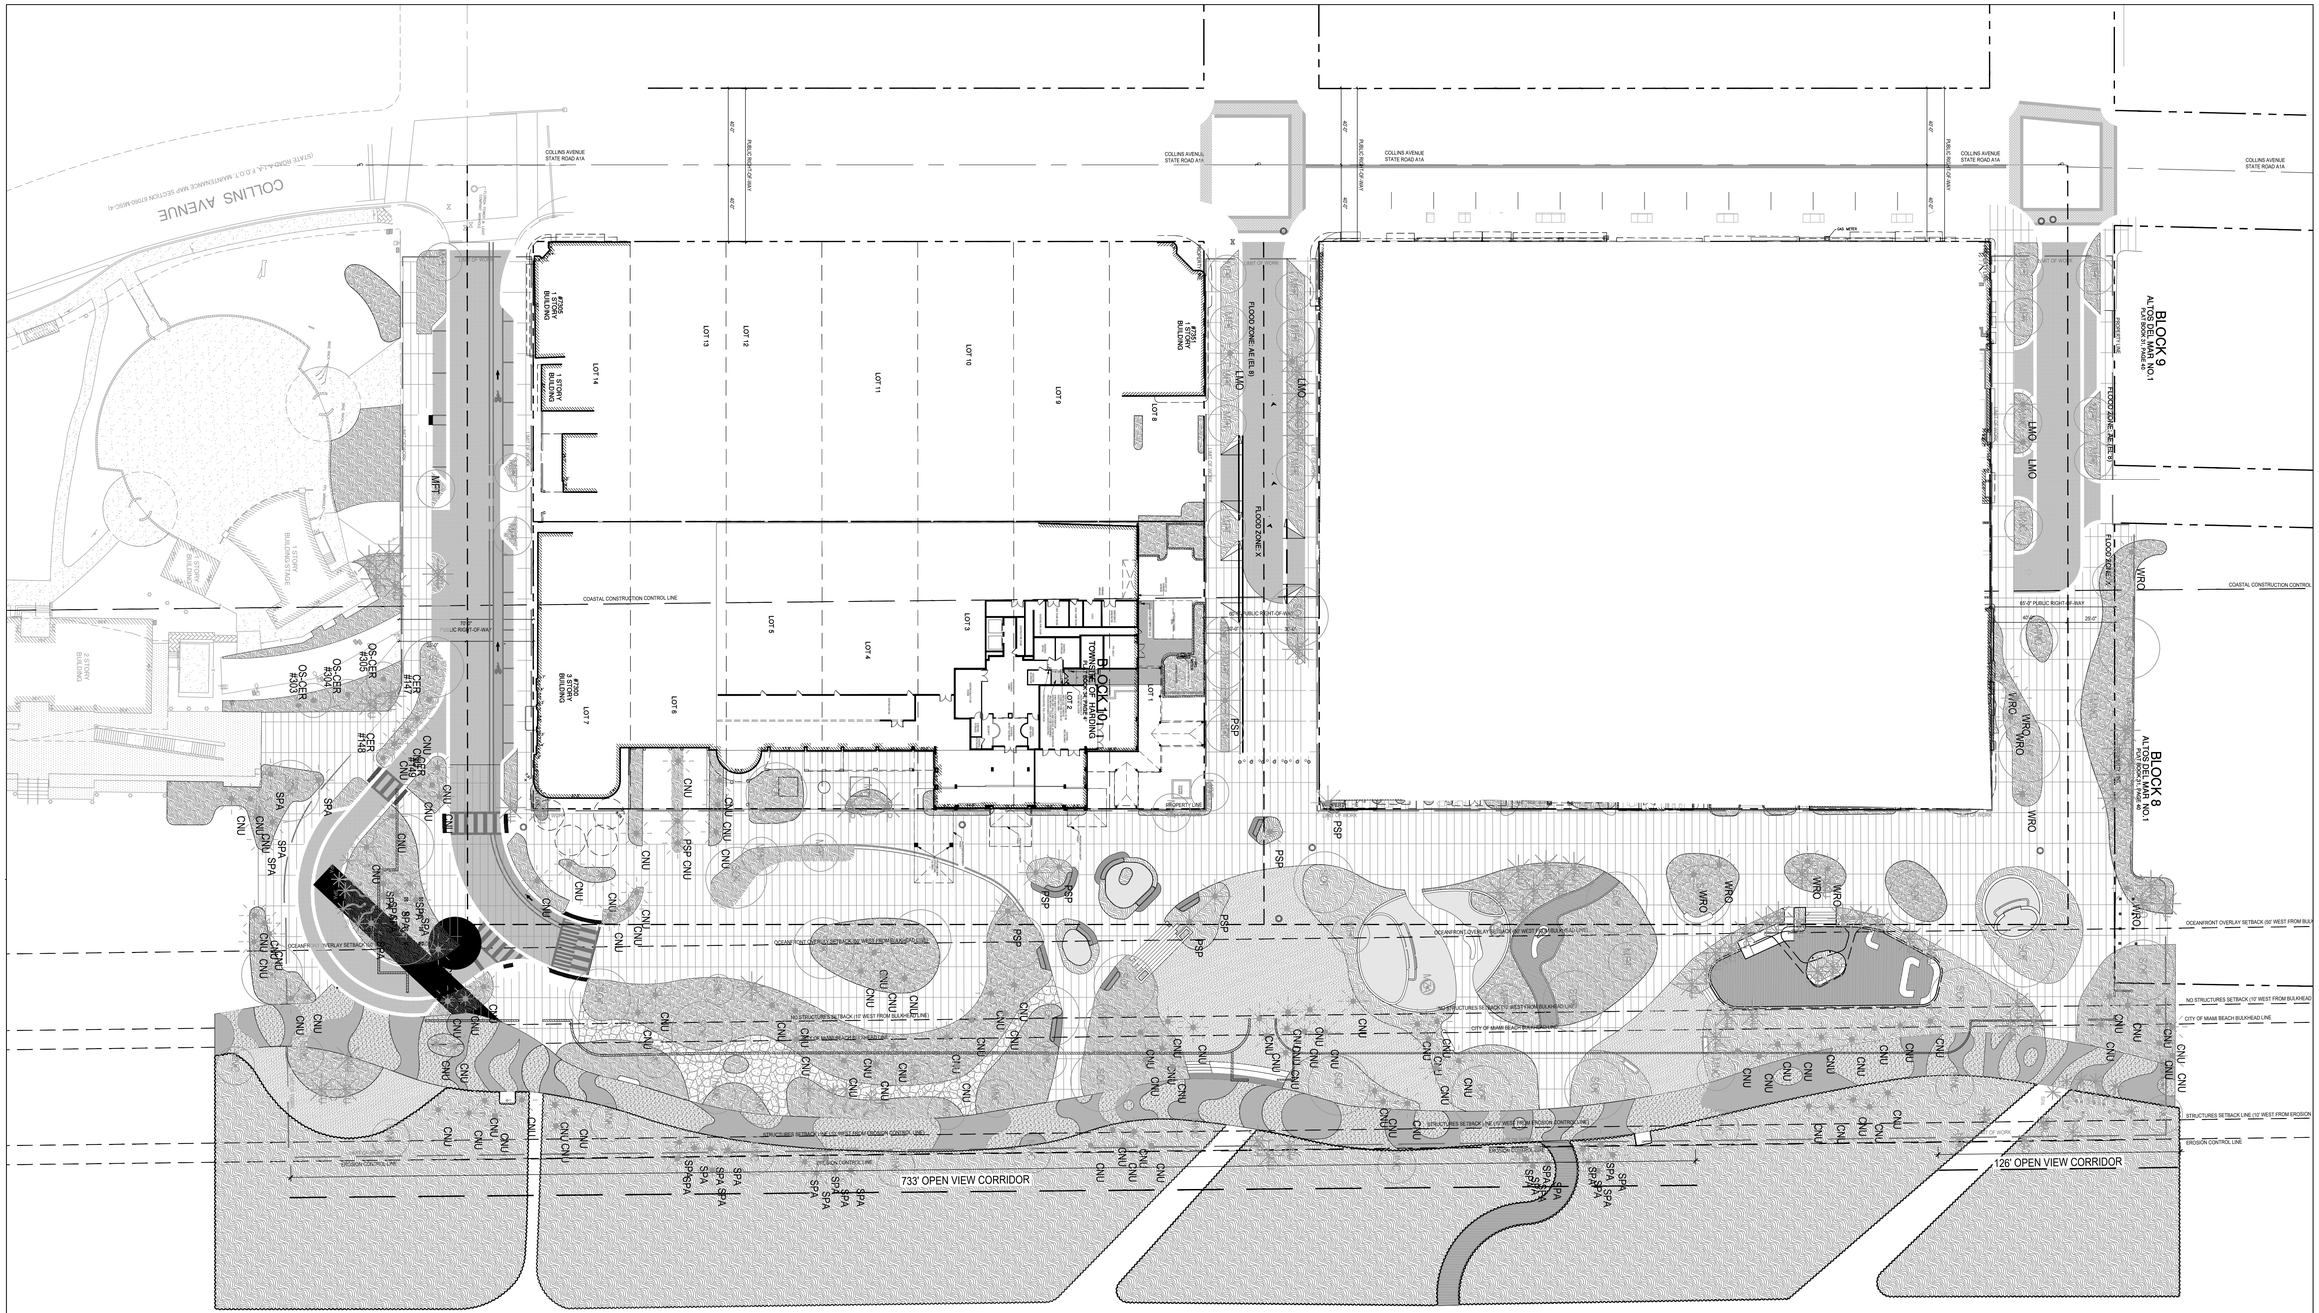

0 8' 16' 32'

SCALE: 1/16" = 1'- 0"

N

jungles

Landscape Architect FASLA
2964 Aviation Avenue
Coconut Grove, FL 33133
PH 305.858.6777 FAX 786.703.4382
www.raymondjungles.com

PROJECT NO. : 19000

HISTORIC PRESERVATION BOARD - FIRST SUBMISSION

OCEAN TERRACE

OCEAN TERRACE, MIAMI BEACH, FL 33141

SUBMISSION:

No.	Date	Description
1	06.25.2021	HPB SUBMITTAL - REVISION 1

SEAL:

LANDSCAPE ARCHITECT:

FLORIDA LICENSE NO.
LA 0000856
Not valid for construction unless signed in this box

SHEET TITLE:

VIEW CORRIDOR PLAN

Scale: 1/16"=1'-0"
Drawn By: . .
Checked By: . .
Date: 06/14/2021

SHEET NUMBER:

LZ.107

2021/07/02 Raunak Rasali S:\PROJECTS\19000_Ocean Terrace 2019\20 DESIGN\24 WORKING\CAD\Sheet\19000_2_LZ.107_View Corridor.dwg