



gaviria architects

9427 Fountainbleau Blvd. #206 Miami, FL 33172
T: 954.6100148 / 305.9056839
www.j-gaviria.com


No copies, transmissions, reproductions, or electronic manipulation of any portion of these drawings in whole or in part are to be made without the express written permission of JGP architects. All designs indicated in these drawings are property of Gaviria architects. All copyrights reserved (c) 2021.

DESIGN REVIEW BOARD FINAL SUBMITTAL
12 TOWNHOUSES - 2005-2011 & 2013-2023 CALAIS DRIVE
MIAMI BEACH FL 33141

FRONT(SOUTH) ELEVATION

DATE:
11/08/2021

A2-01

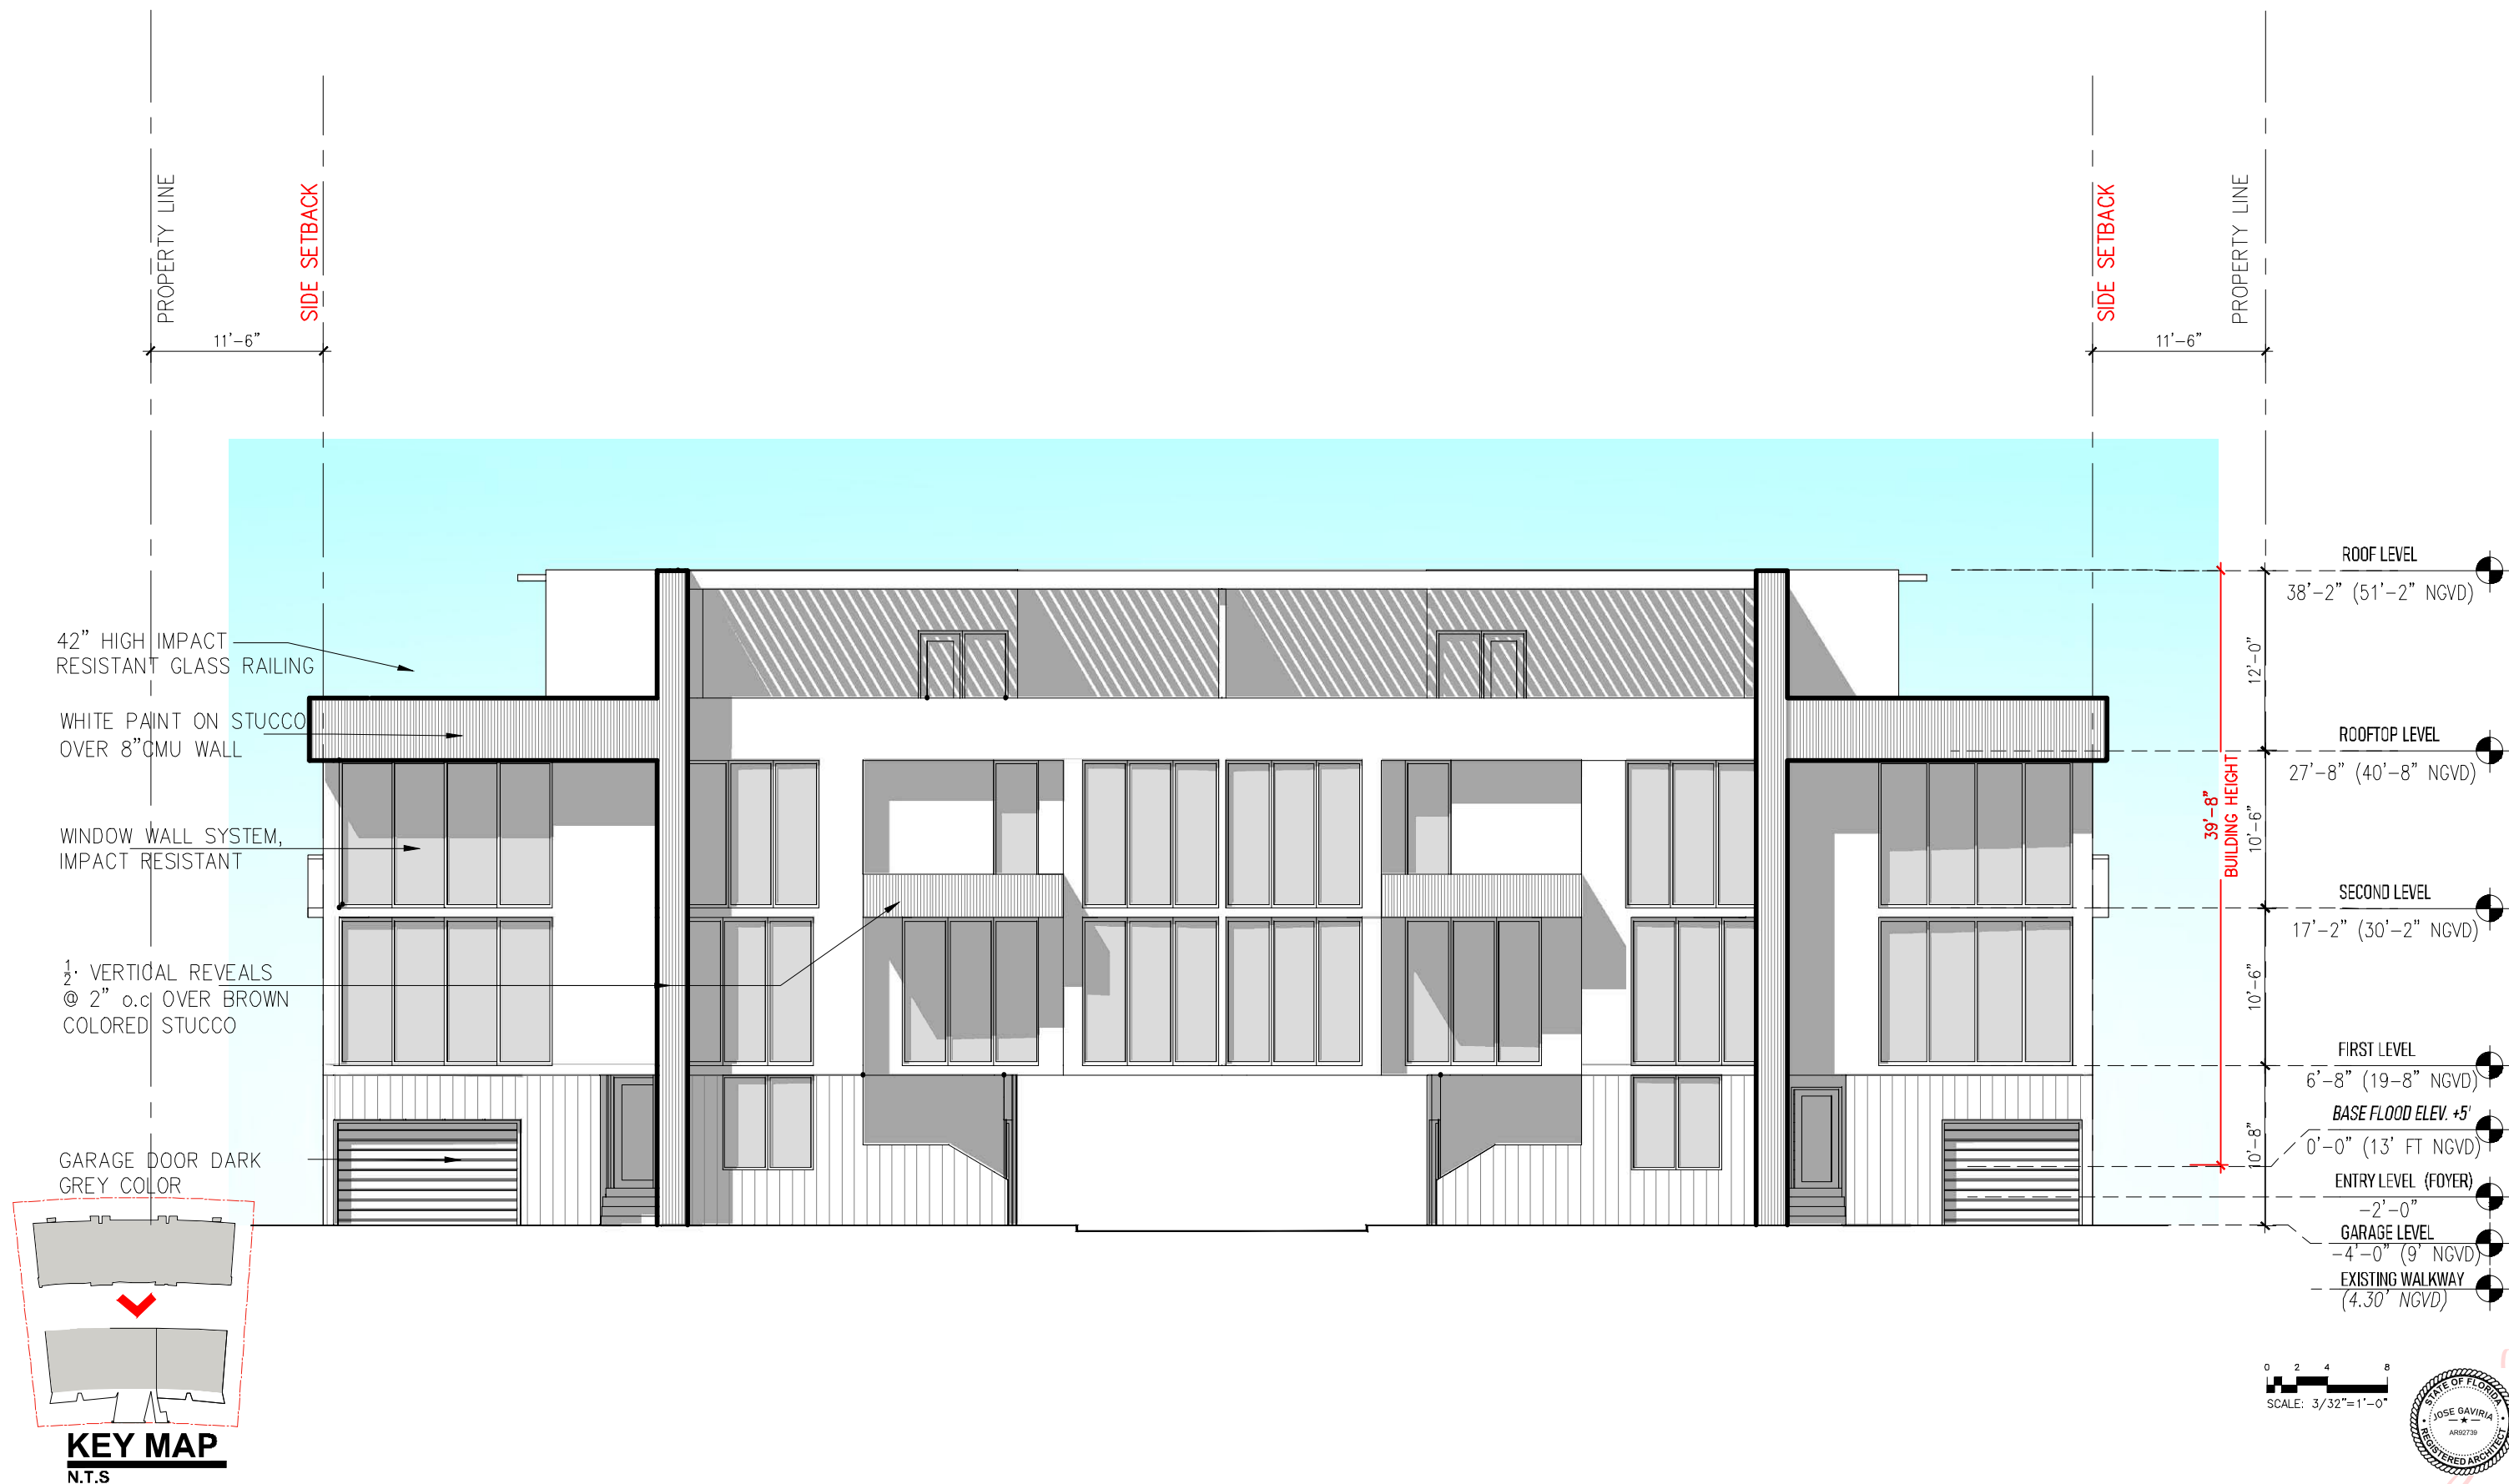

gaviria architects

9427 Fountainbleau Blvd. #206 Miami, FL 33172
T: 954.6100148 / 305.9056839
www.j-gaviria.com

No copies, transmissions, reproductions, or electronic manipulation of any portion of these drawings in whole or in part are to be made without the express written permission of JGP architects. All designs indicated in these drawings are property of Gaviria architects. All copyrights reserved (c) 2021.

DESIGN REVIEW BOARD FINAL SUBMITTAL
12 TOWNHOUSES - 2005-2011 & 2013-2023 CALAIS DRIVE
MIAMI BEACH FL 33141

NORTH INTERIOR ELEVATION

DATE:
11/08/2021

A2-02



gaviria architects

9427 Fountainbleau Blvd. #206 Miami, FL 33172
T: 954.6100148 / 305.9056839
www.j-gaviria.com

No copies, transmissions, reproductions, or electronic manipulation of any portion of these drawings in whole or in part are to be made without the express written permission of JGP architects. All designs indicated in these drawings are property of Gaviria architects. All copyrights reserved (c) 2021.

DESIGN REVIEW BOARD FINAL SUBMITTAL
12 TOWNHOUSES - 2005-2011 & 2013-2023 CALAIS DRIVE
MIAMI BEACH FL 33141

EAST ELEVATION

DATE:
11/08/2021

A2-03

Digitally signed
by Jose A
Gaviria:A01410
C00000177EFC
CCE8C0001612
F
Date:
2021.11.07
14:25:29 -05'00'



gaviria architects

9427 Fountainbleau Blvd. #206 Miami, FL 33172
T: 954.6100148 / 305.9056839
www.j-gaviria.com


No copies, transmissions, reproductions, or electronic manipulation of any portion of these drawings in whole or in part are to be made without the express written permission of JGP architects. All designs indicated in these drawings are property of Gaviria architects. All copyrights reserved (c) 2021.

DESIGN REVIEW BOARD FINAL SUBMITTAL
12 TOWNHOUSES - 2005-2011 & 2013-2023 CALAIS DRIVE
MIAMI BEACH FL 33141


WEST ELEVATION

DATE:
11/08/2021

A2-04

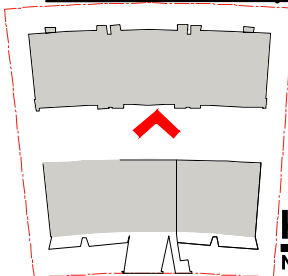

KEY MAP
N.T.S

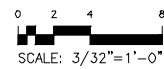

Digitally signed
by Jose A
Gaviria:A01410
C00000177EFC
CCE8C0001612
F
Date:
2021.11.07
14:26:00 -05'00'

gaviria architects

9427 Fountainbleau Blvd. #206 Miami, FL 33172
T: 954.6100148 / 305.9056839
www.j-gaviria.com


No copies, transmissions, reproductions, or electronic manipulation of any portion of these drawings in whole or in part are to be made without the express written permission of JGP architects. All designs indicated in these drawings are property of Gaviria architects. All copyrights reserved (c) 2021.

DESIGN REVIEW BOARD FINAL SUBMITTAL
12 TOWNHOUSES - 2005-2011 & 2013-2023 CALAIS DRIVE
MIAMI BEACH FL 33141

SOUTH ELEVATION (INTERIOR)


DATE:
11/08/2021

A2-05

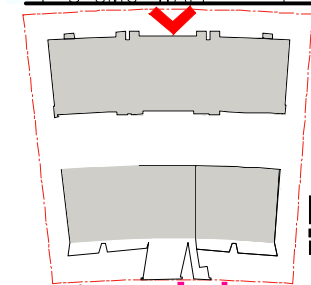

KEY MAP
N.T.S

0 2 4 8
SCALE: 3/32"=1'-0"

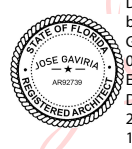

Digitally signed
by Jose A
Gaviria:A01410C
00000177EFCCC
E8C0001612F
Date:
2021.11.07
14:26:18 -05'00'

gaviria architects

9427 Fountainbleau Blvd. #206 Miami, FL 33172
T: 954.6100148 / 305.9056839
www.j-gaviria.com


No copies, transmissions, reproductions, or electronic manipulation of any portion of these drawings in whole or in part are to be made without the express written permission of JGP architects. All designs indicated in these drawings are property of Gaviria architects. All copyrights reserved (c) 2021.

DESIGN REVIEW BOARD FINAL SUBMITTAL
12 TOWNHOUSES - 2005-2011 & 2013-2023 CALAIS DRIVE
MIAMI BEACH FL 33141


NORTH ELEVATION

DATE:
11/08/2021

A2-06

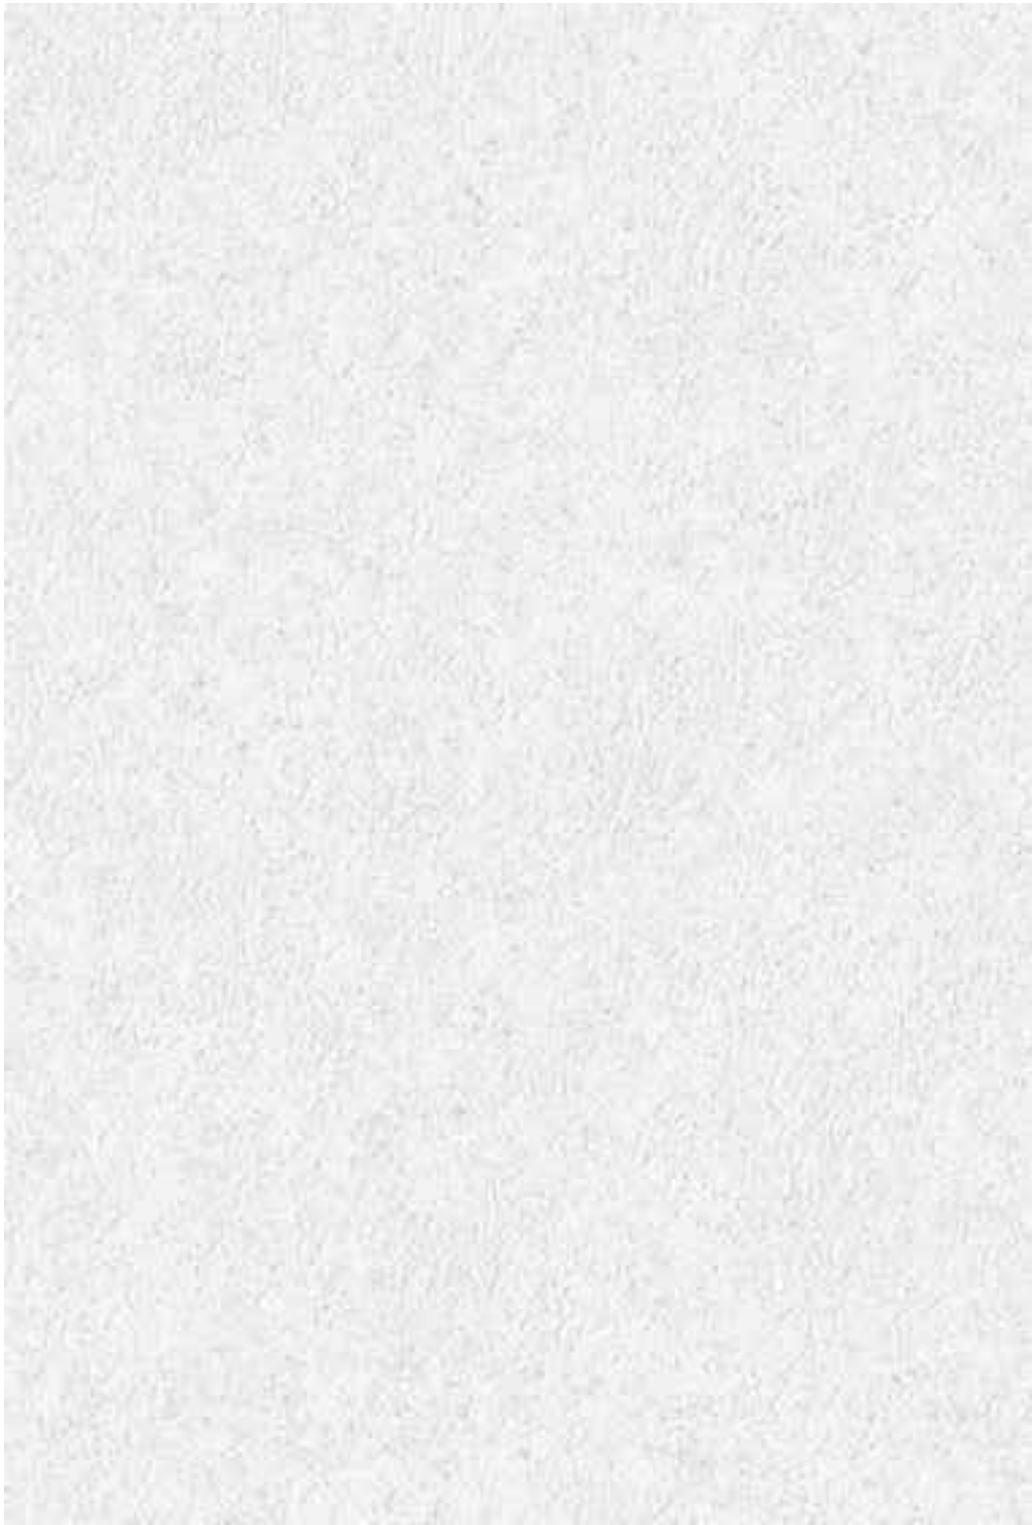

PT 101 WHITE STUCCO

 

PT 102 DARK GREY EPOXY



WD-101 WOOD SLATS (TEAK FINISH) OR SIMILAR



Digitally signed
by Jose A
Gaviria:A01410
C00000177EFC
CCE8C0001612
F
Date:
2021.11.07
14:26:40 -05'00'


gaviria architects

9427 Fountainbleau Blvd. #206 Miami, FL 33172
T: 954.6100148 / 305.9056839
www.j-gaviria.com
No copies, transmissions, reproductions, or electronic manipulation of any portion of these drawings in whole or in part are to be made without the express written permission of JGP architects. All designs indicated in these drawings are property of Gaviria architects. All copyrights reserved (c) 2021.

DESIGN REVIEW BOARD FINAL SUBMITTAL
12 TOWNHOUSES - 2005-2011 & 2013-2023 CALAIS DRIVE
MIAMI BEACH FL 33141

MATERIALS

DATE: 11/08/2021 **A2-07**

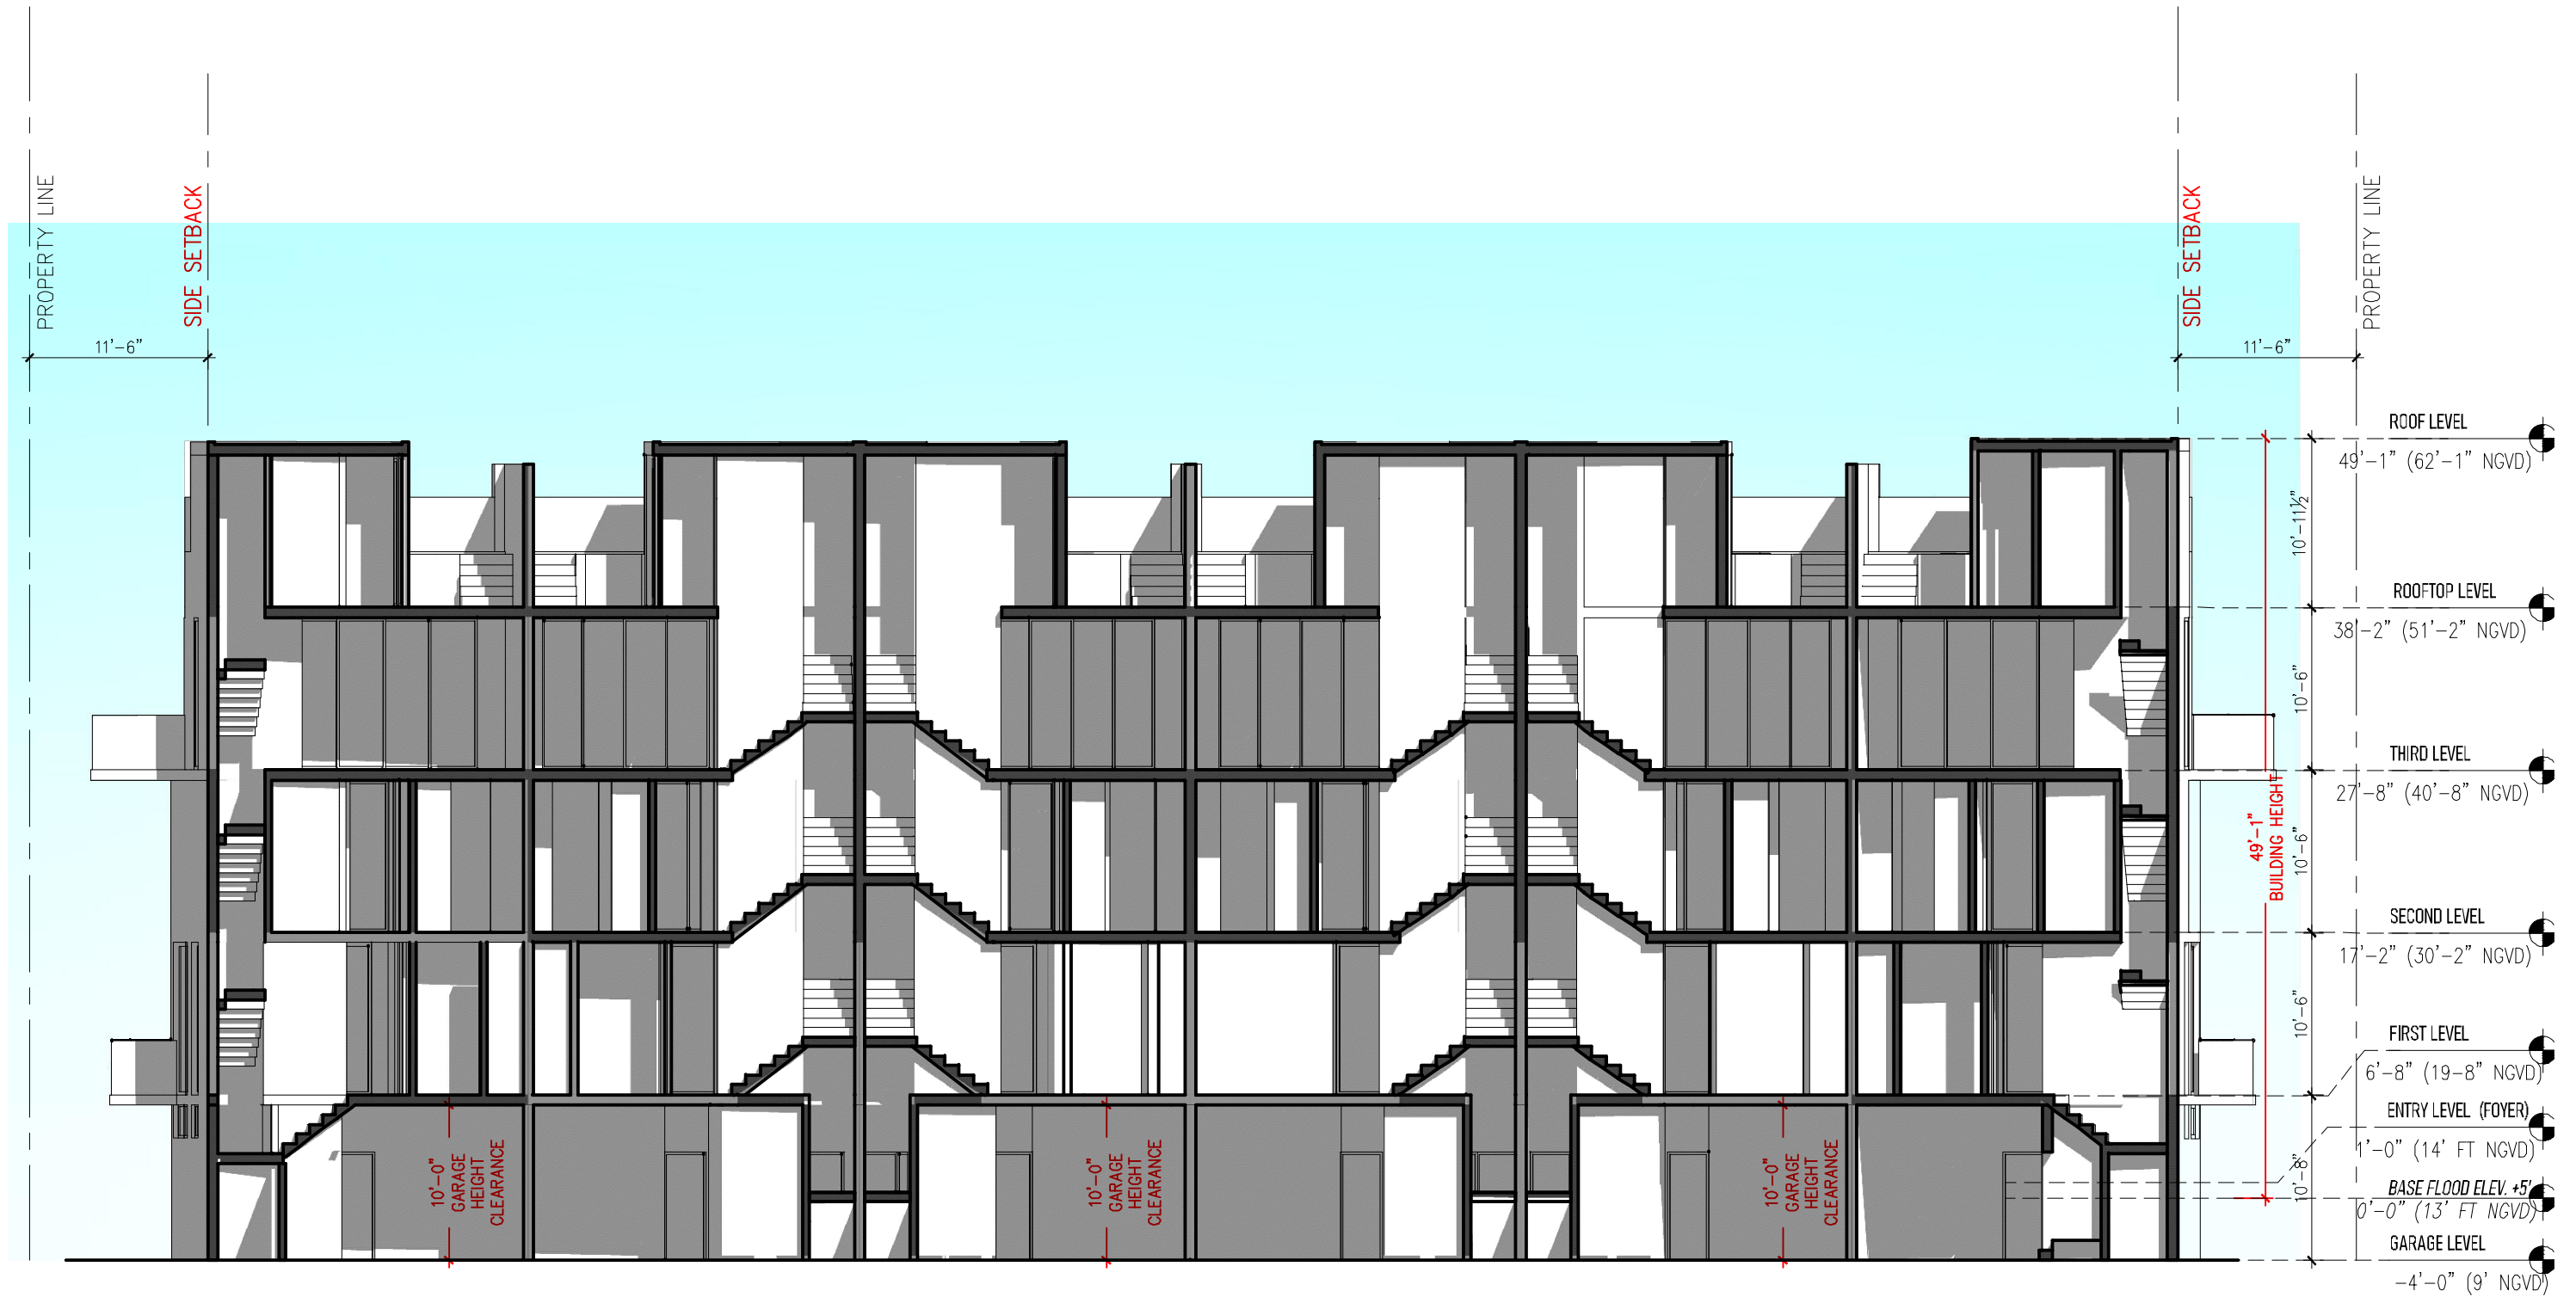

Digitally signed
by Jose A
Gaviria:A01410
C00000177EFC
CCE8C0001612
F
Date:
2021.11.07
14:26:57 -05'00'



0 2 4 8
SCALE: 3/32"=1'-0"

gaviria architects

9427 Fountainbleau Blvd. #206 Miami, FL 33172
T: 954.6100148 / 305.9056839
www.j-gaviria.com



No copies, transmissions, reproductions, or electronic manipulation of any portion of these drawings in whole or in part are to be made without the express written permission of JGP architects. All designs indicated in these drawings are property of Gaviria architects. All copyrights reserved (c) 2021.

DESIGN REVIEW BOARD FINAL SUBMITTAL
12 TOWNHOUSES - 2005-2011 & 2013-2023 CALAIS DRIVE
MIAMI BEACH FL 33141

SECTION 1

DATE:
11/08/2021

A3-01

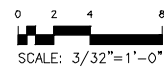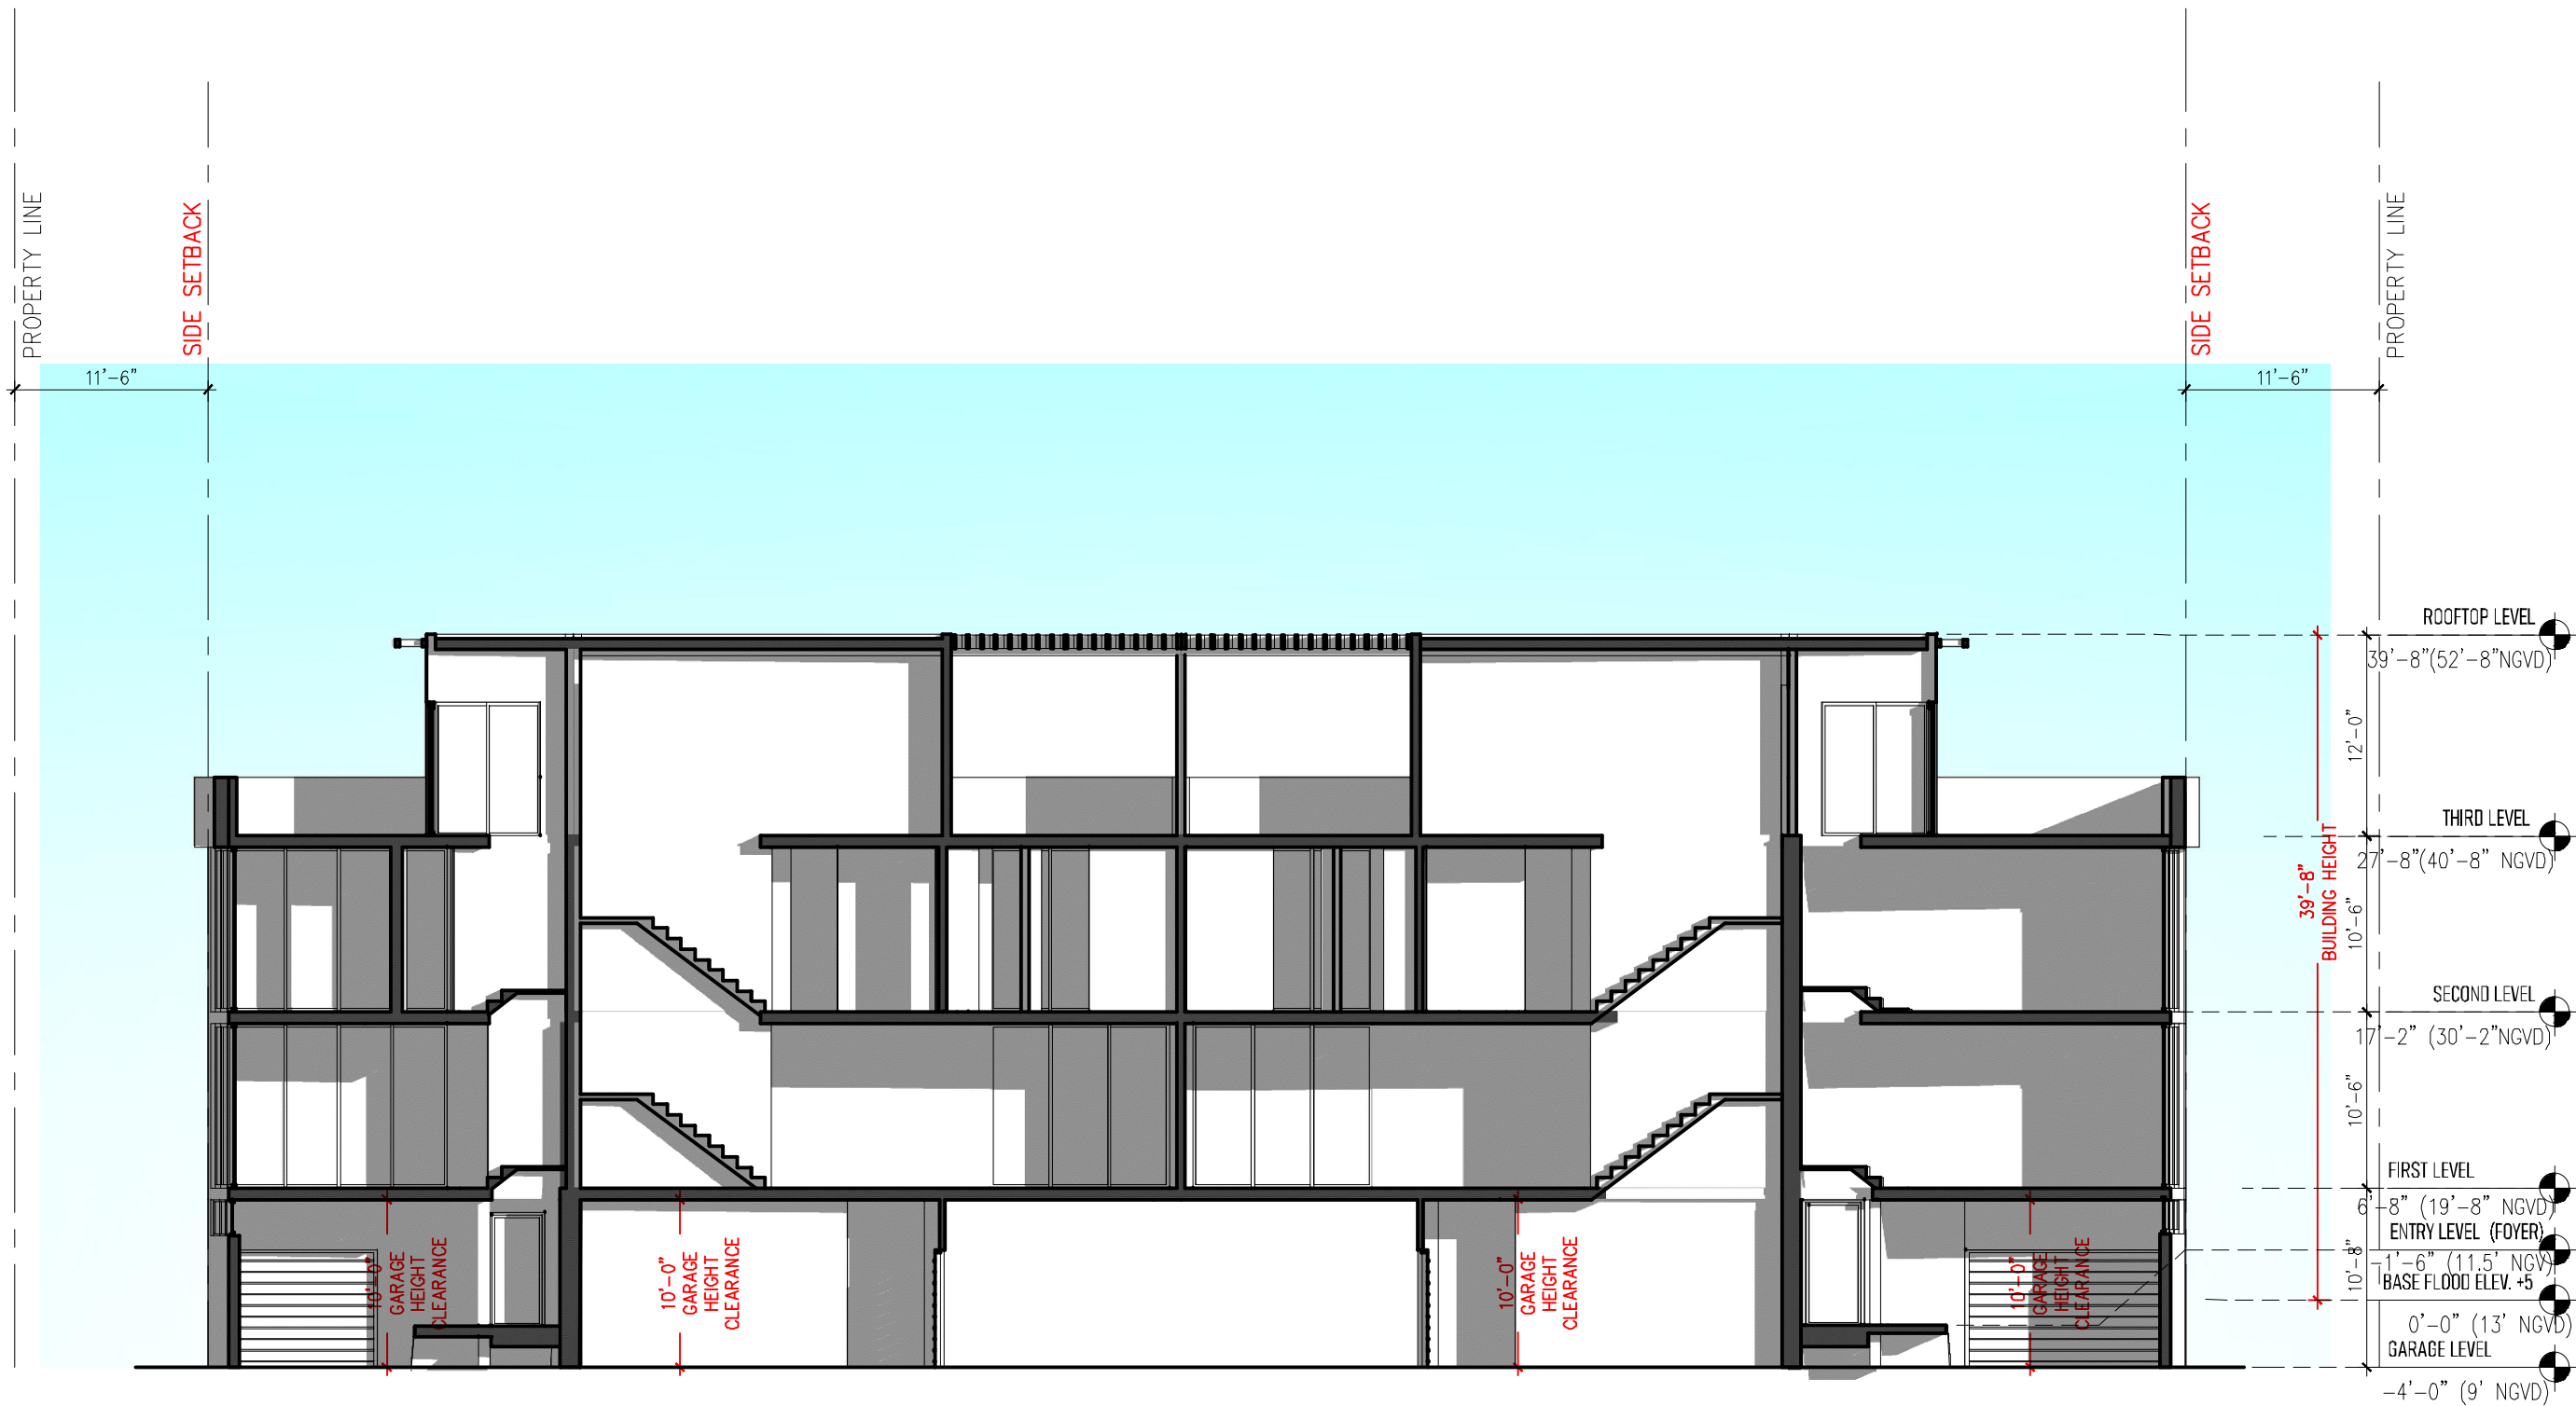

Digitally signed
by Jose A
Gaviria:A01410
C00000177EFC
CCE8C0001612
F
Date:
2021.11.07
14:27:33 -05'00'

gaviria architects

9427 Fountainbleau Blvd. #206 Miami, FL 33172
T: 954.6100148 / 305.9056839
www.j-gaviria.com


No copies, transmissions, reproductions, or electronic manipulation of any portion of these drawings in whole or in part are to be made without the express written permission of JGP architects. All designs indicated in these drawings are property of Gaviria architects. All copyrights reserved (c) 2021.

DESIGN REVIEW BOARD FINAL SUBMITTAL
12 TOWNHOUSES - 2005-2011 & 2013-2023 CALAIS DRIVE
MIAMI BEACH FL 33141

SECTION 2

DATE:
11/08/2021

A3-02

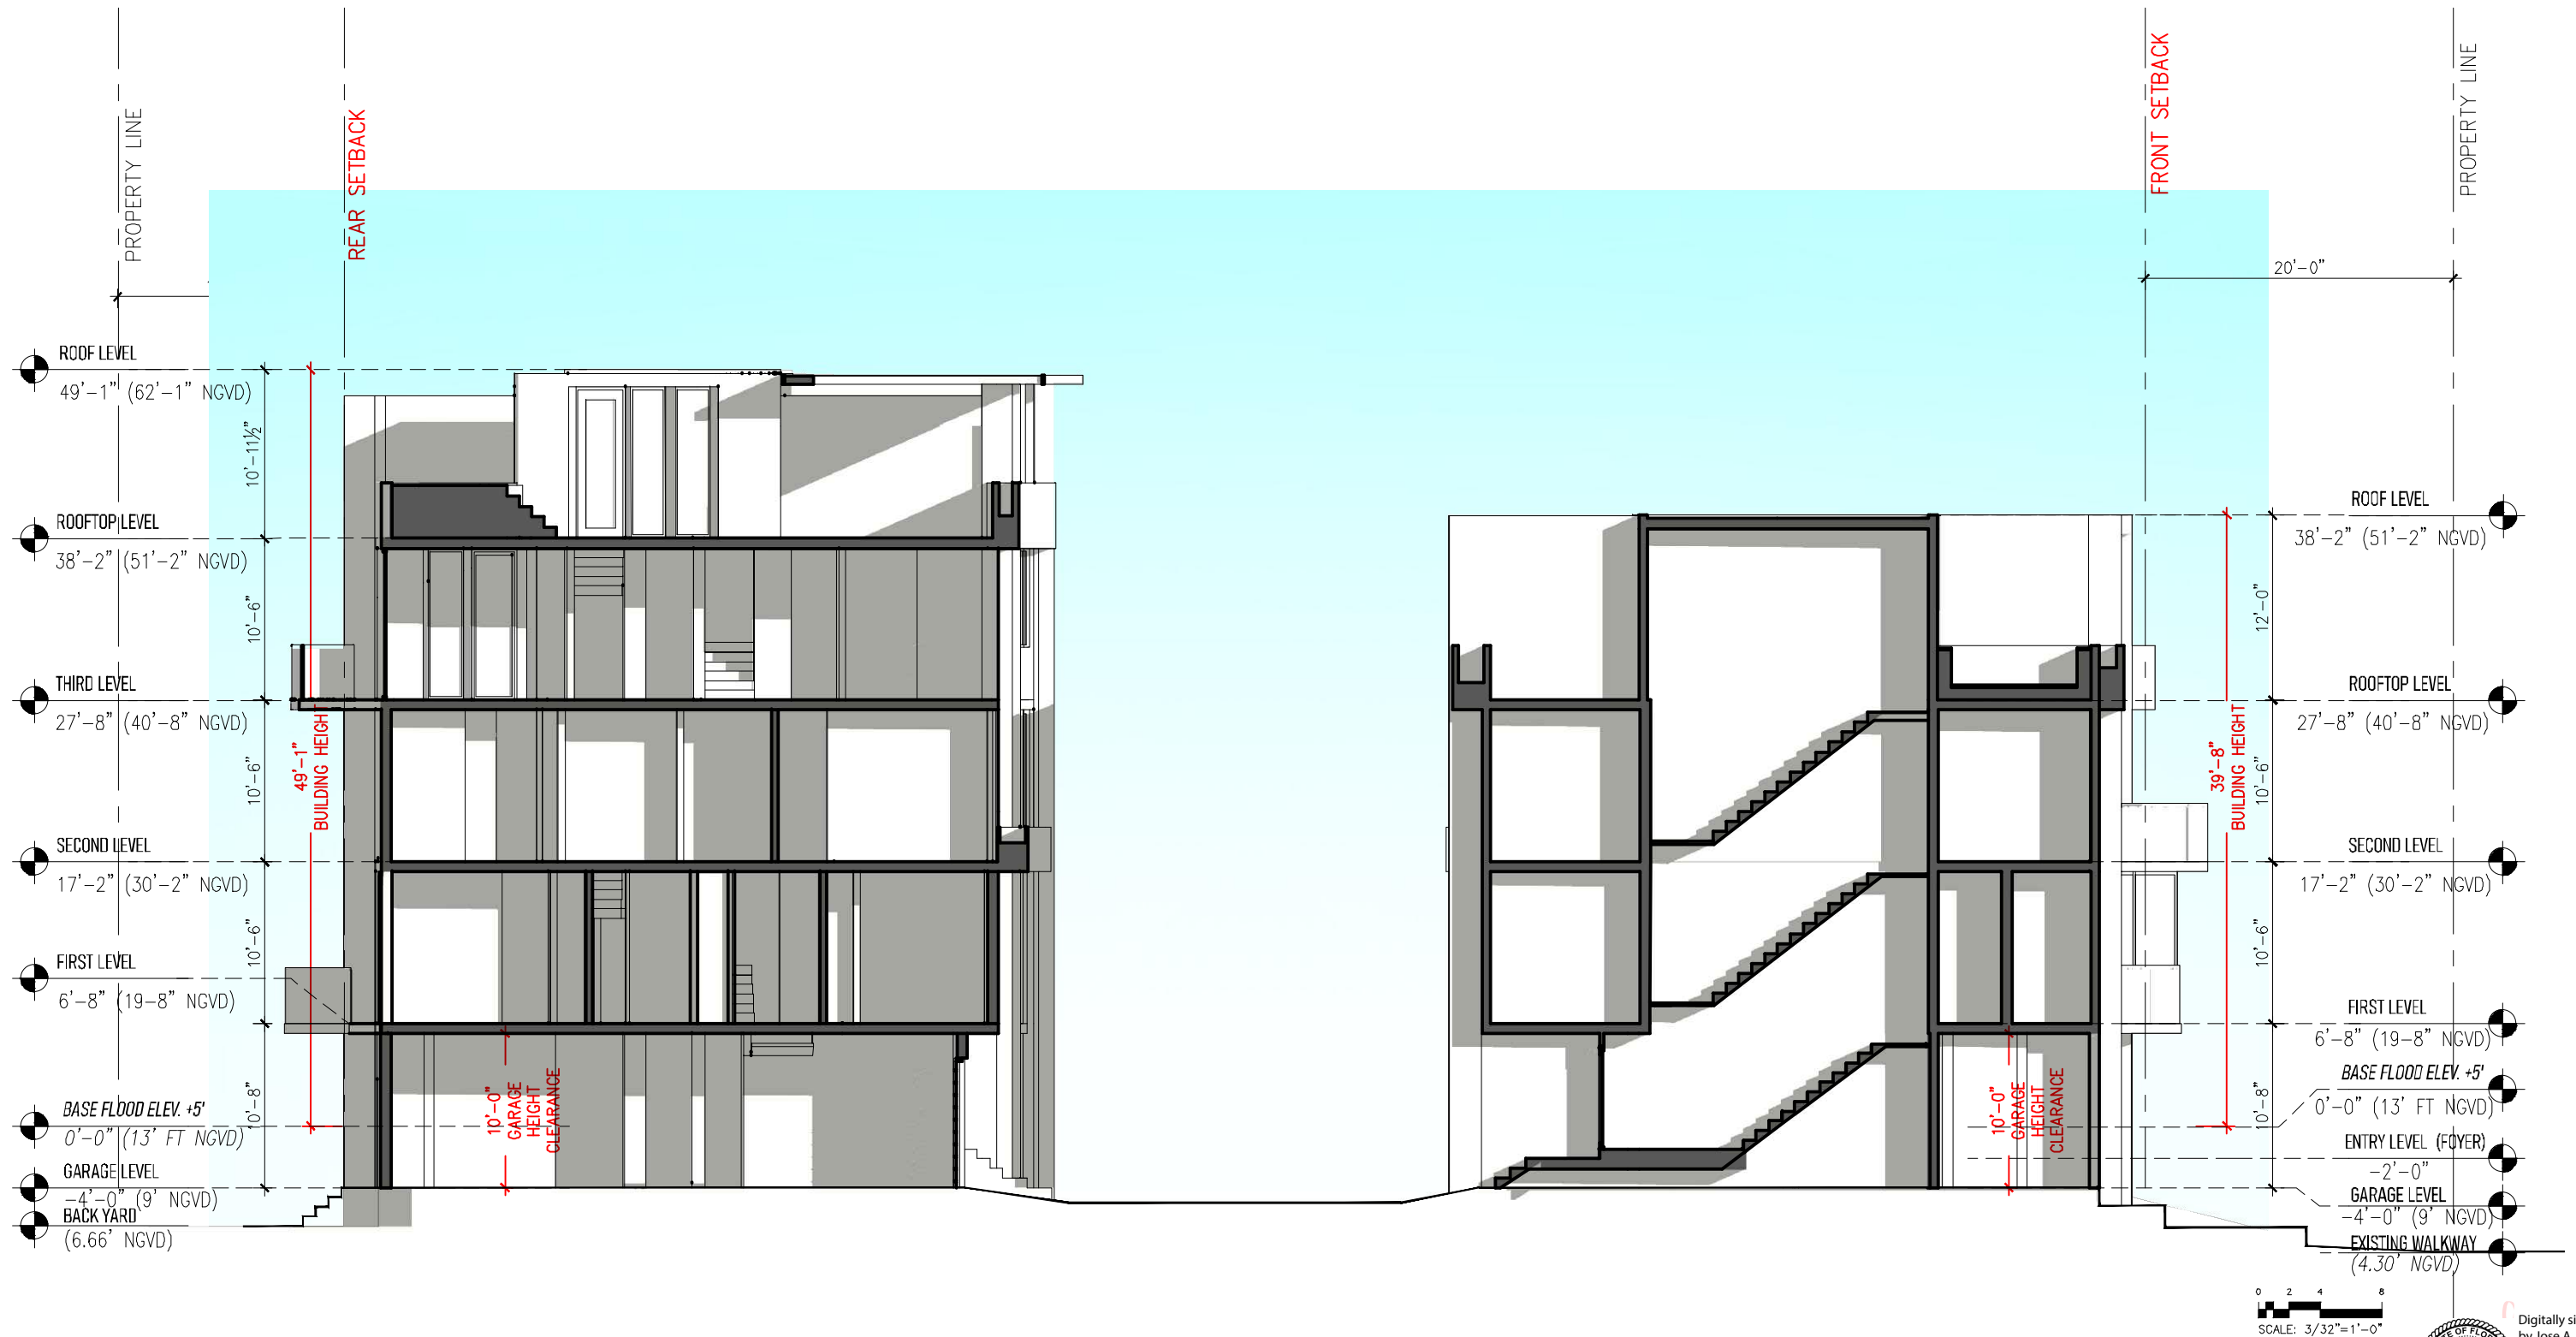

gaviria architects

9427 Fountainbleau Blvd. #206 Miami, FL 33172
T: 954.6100148 / 305.9056839
www.j-gaviria.com


No copies, transmissions, reproductions, or electronic manipulation of any portion of these drawings in whole or in part are to be made without the express written permission of JGP architects. All designs indicated in these drawings are property of Gaviria architects. All copyrights reserved (c) 2021.

DESIGN REVIEW BOARD FINAL SUBMITTAL
12 TOWNHOUSES - 2005-2011 & 2013-2023 CALAIS DRIVE
MIAMI BEACH FL 33141



SECTION 3

DATE:
11/08/2021


A3-03

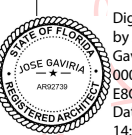

Digitally signed
by Jose A
Gaviria:A01410C
00000177EFCCC
E8C0001612F
Date: 2021.11.07
14:27:51 -05'00'

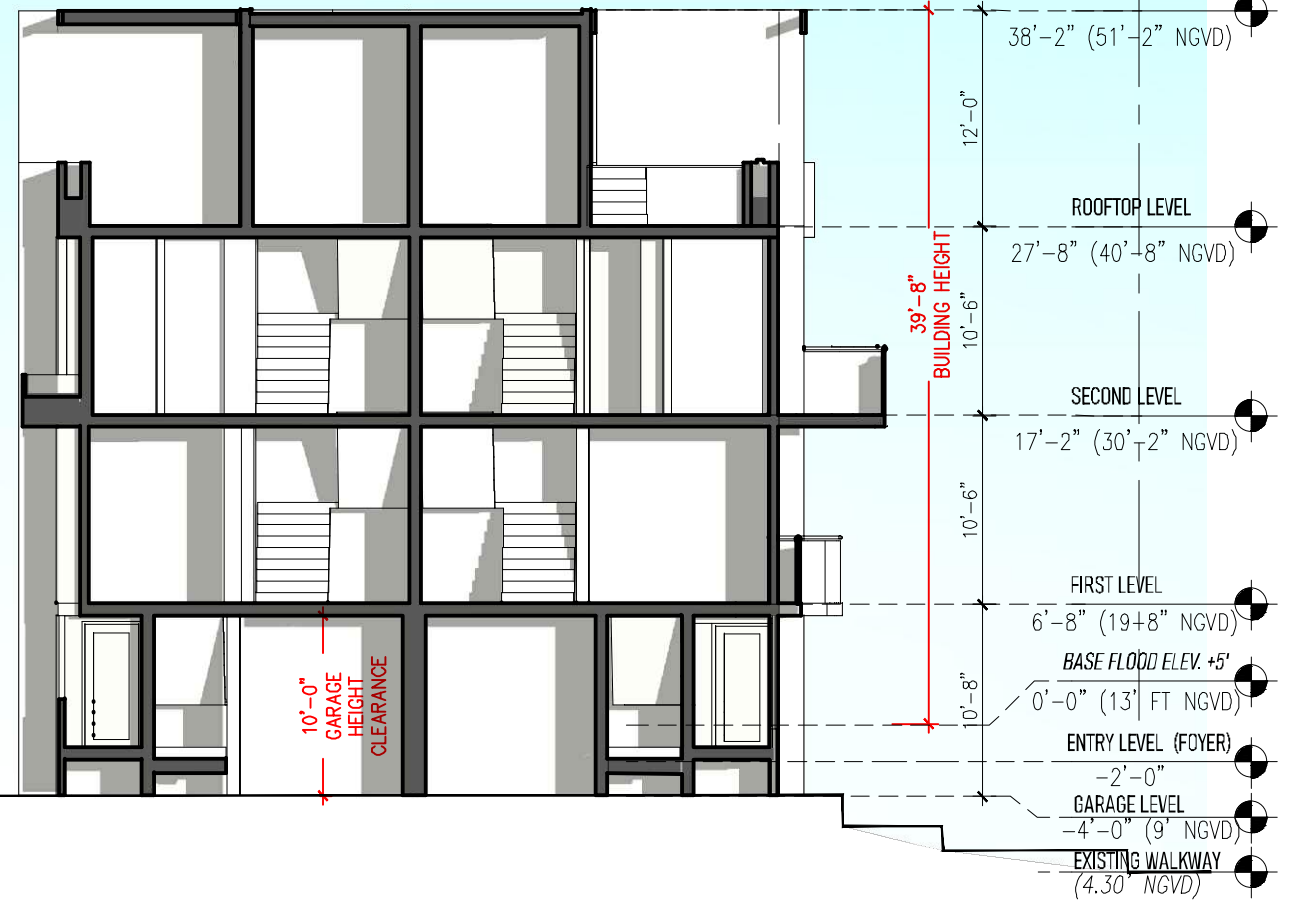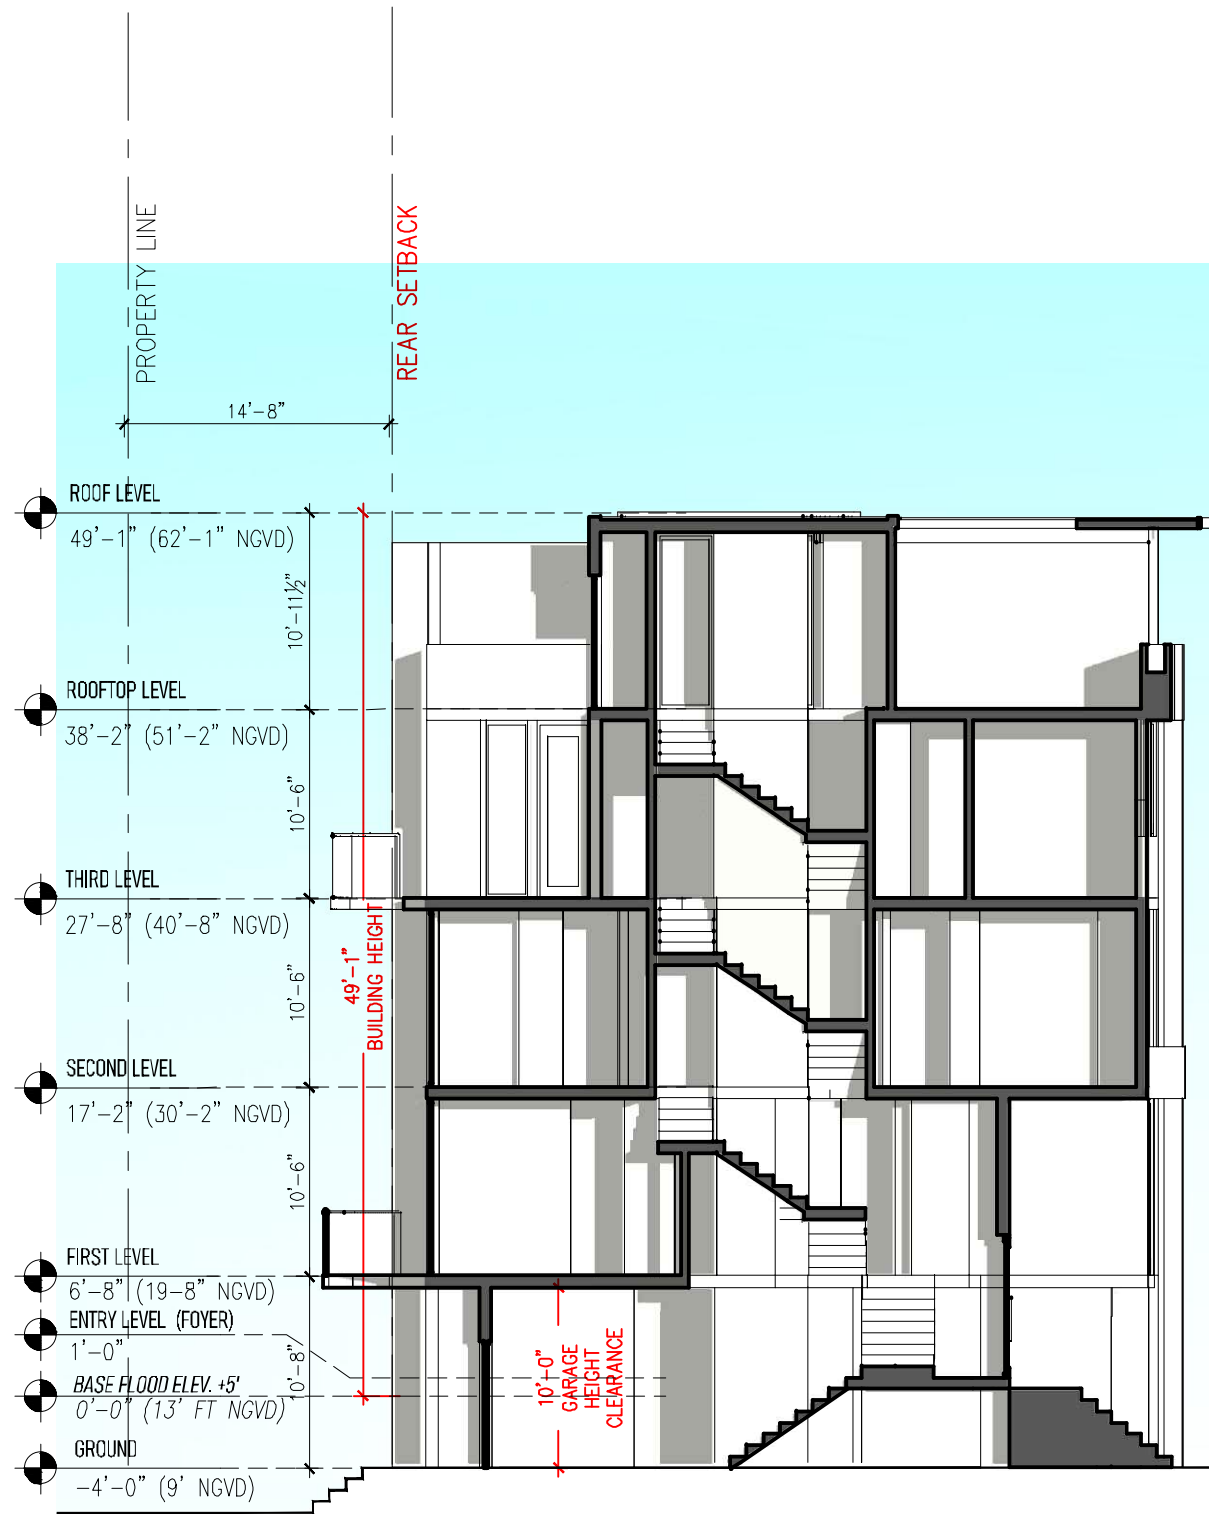

0 2 4 8
SCALE: 3/32"=1'-0"

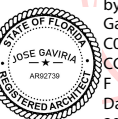

Digitally signed
by Jose A
Gaviria:A01410
C00000177EFC
CCE8C0001612
F
Date:
2021.11.07
14:28:10 -05'00'

gaviria architects

9427 Fountainbleau Blvd. #206 Miami, FL 33172
T: 954.6100148 / 305.9056839
www.j-gaviria.com


No copies, transmissions, reproductions, or electronic manipulation of any portion of these drawings in whole or in part are to be made without the express written permission of JGP architects. All designs indicated in these drawings are property of Gaviria architects. All copyrights reserved (c) 2021.

DESIGN REVIEW BOARD FINAL SUBMITTAL
12 TOWNHOUSES - 2005-2011 & 2013-2023 CALAIS DRIVE
MIAMI BEACH FL 33141

SECTION 4

DATE:
11/08/2021

A3-04

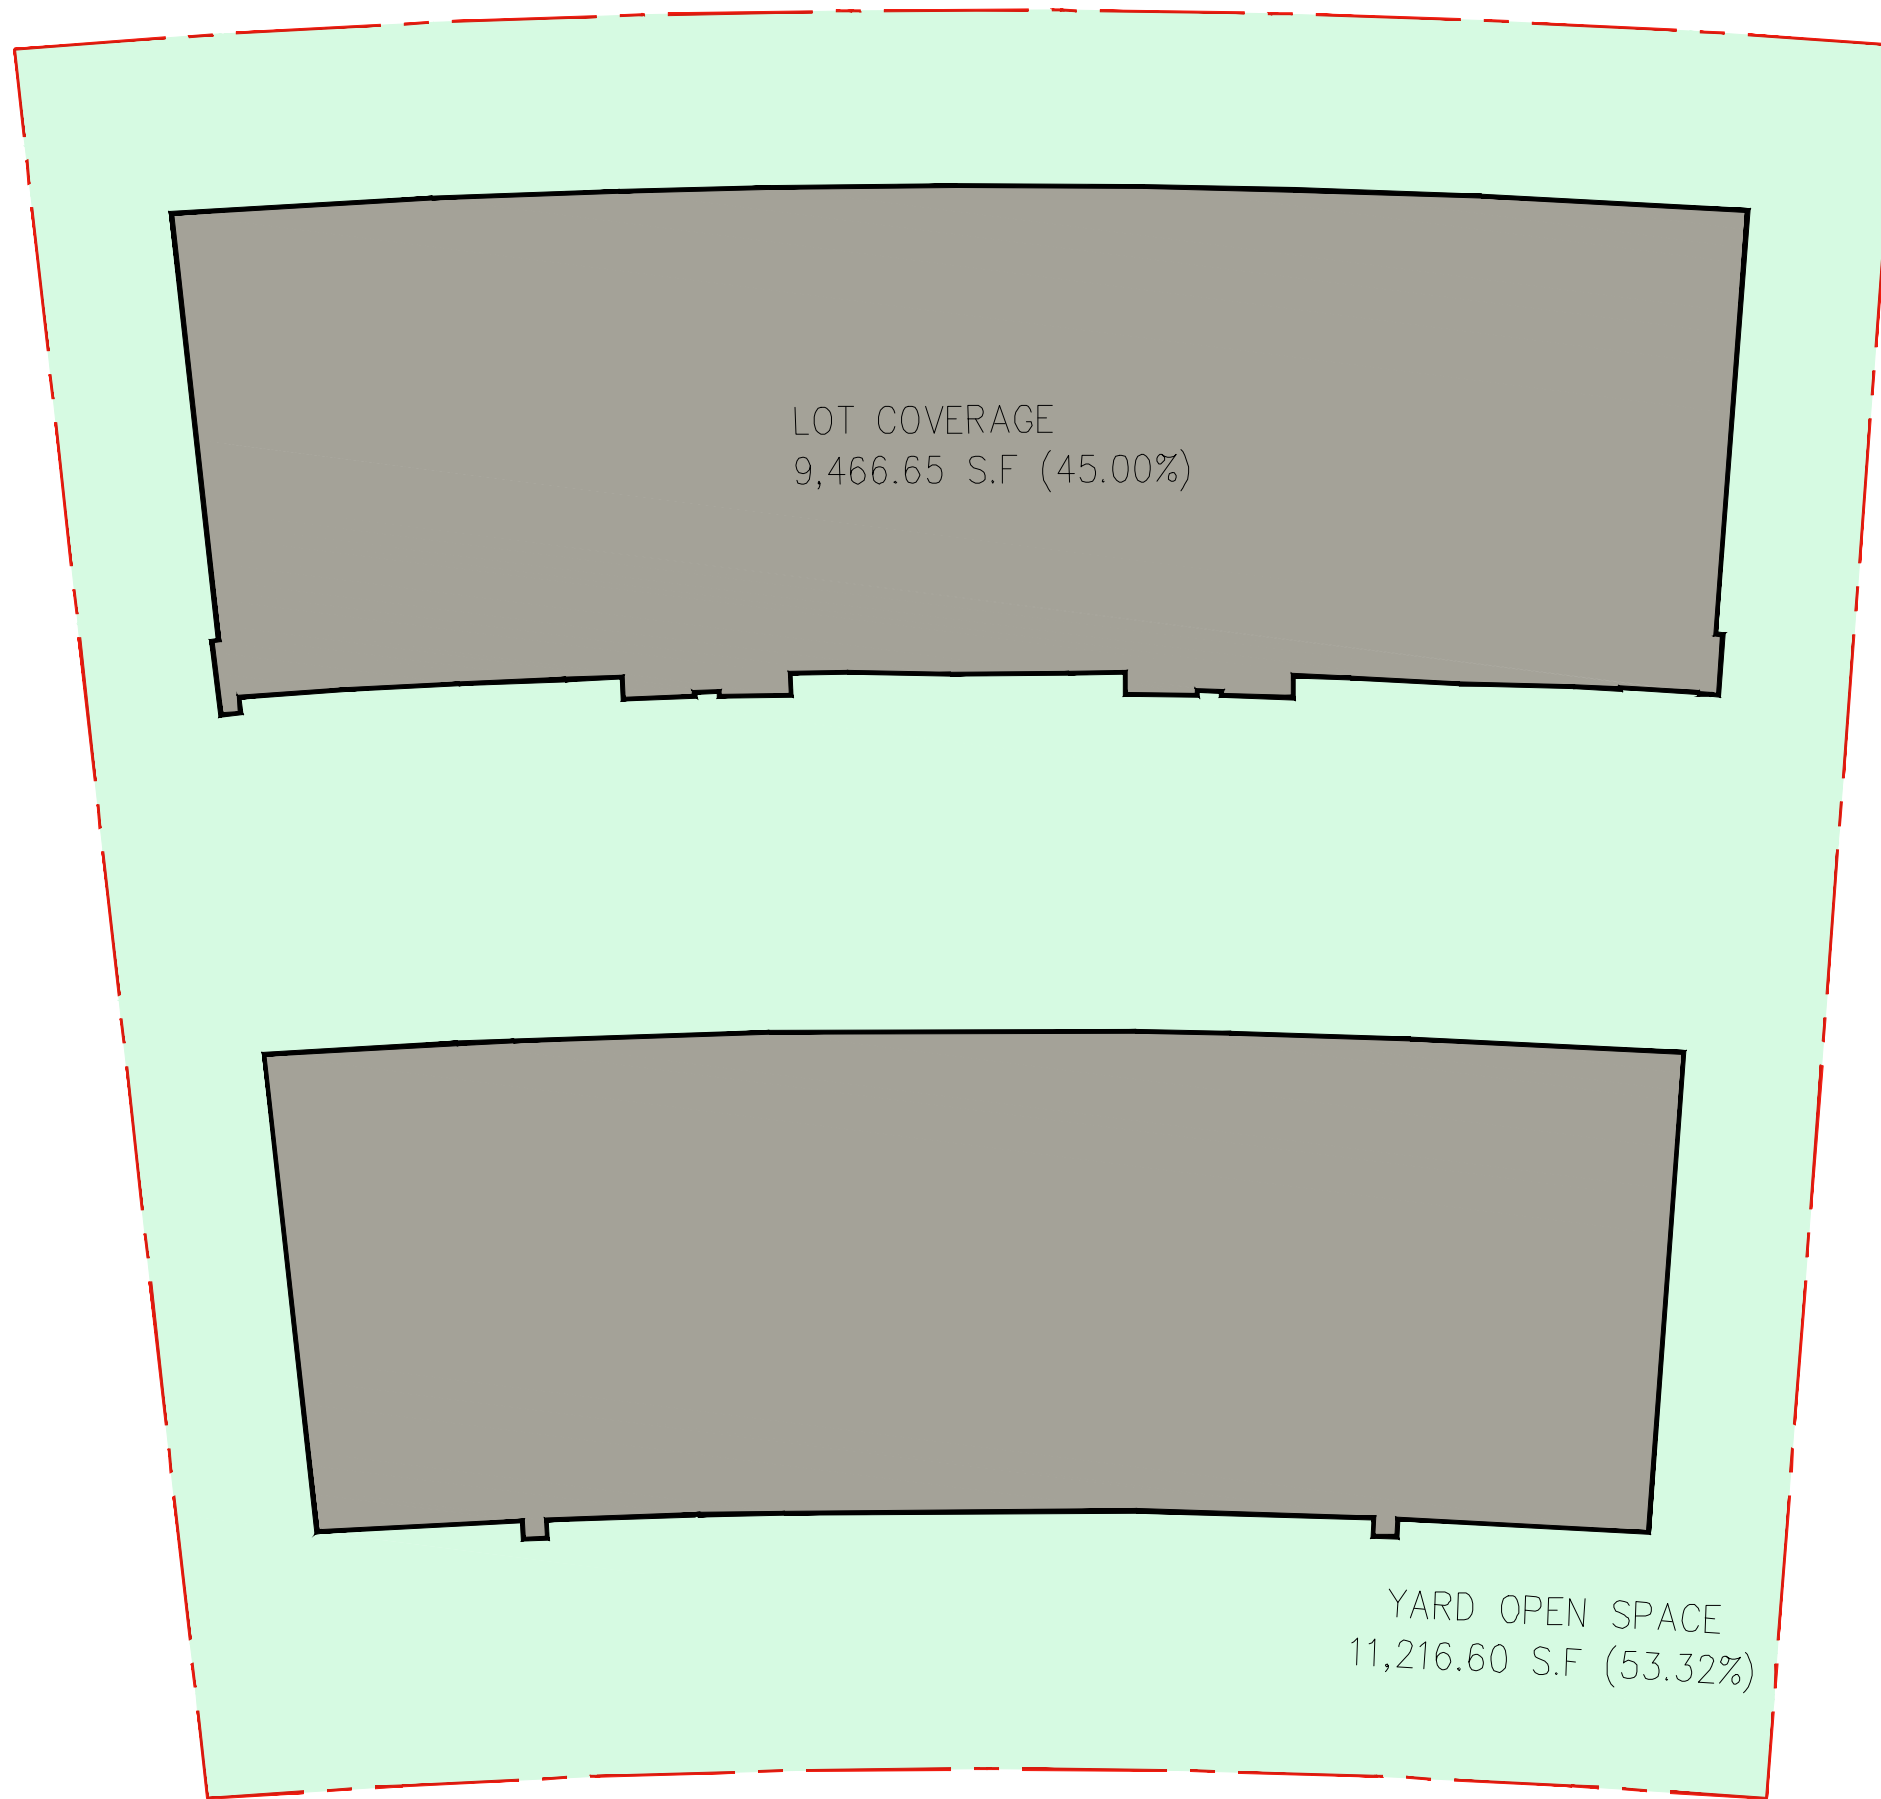

Digitally signed
by Jose A
Gaviria:A01410
C00000177EFC
CCE8C0001612
F
Date:
2021.11.07
14:28:32 -05'00'

gaviria architects

9427 Fountainbleau Blvd. #206 Miami , FL 33172
T: 954.6100148 / 305.9056839
www.j-gaviria.com



No copies, transmissions, reproductions, or electronic manipulation of any portion of these drawings in whole or in part are to be made without the express written permission of JGP architects. All designs indicated in these drawings are property of Gaviria architects. All copyrights reserved (c) 2021.

DESIGN REVIEW BOARD FINAL SUBMITTAL
12 TOWNHOUSES - 2005-2011 & 2013-2023 CALAIS DRIVE
MIAMI BEACH FL 33141


SHADED DIAGRAM

DATE:
11/08/2021


A3-05

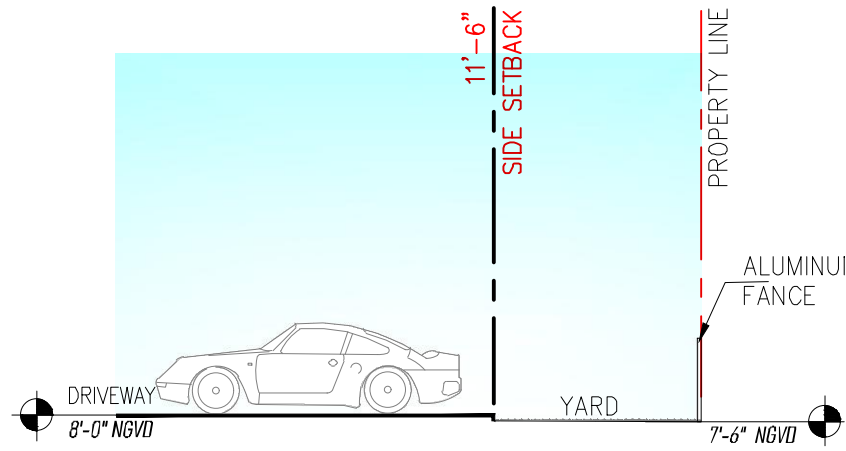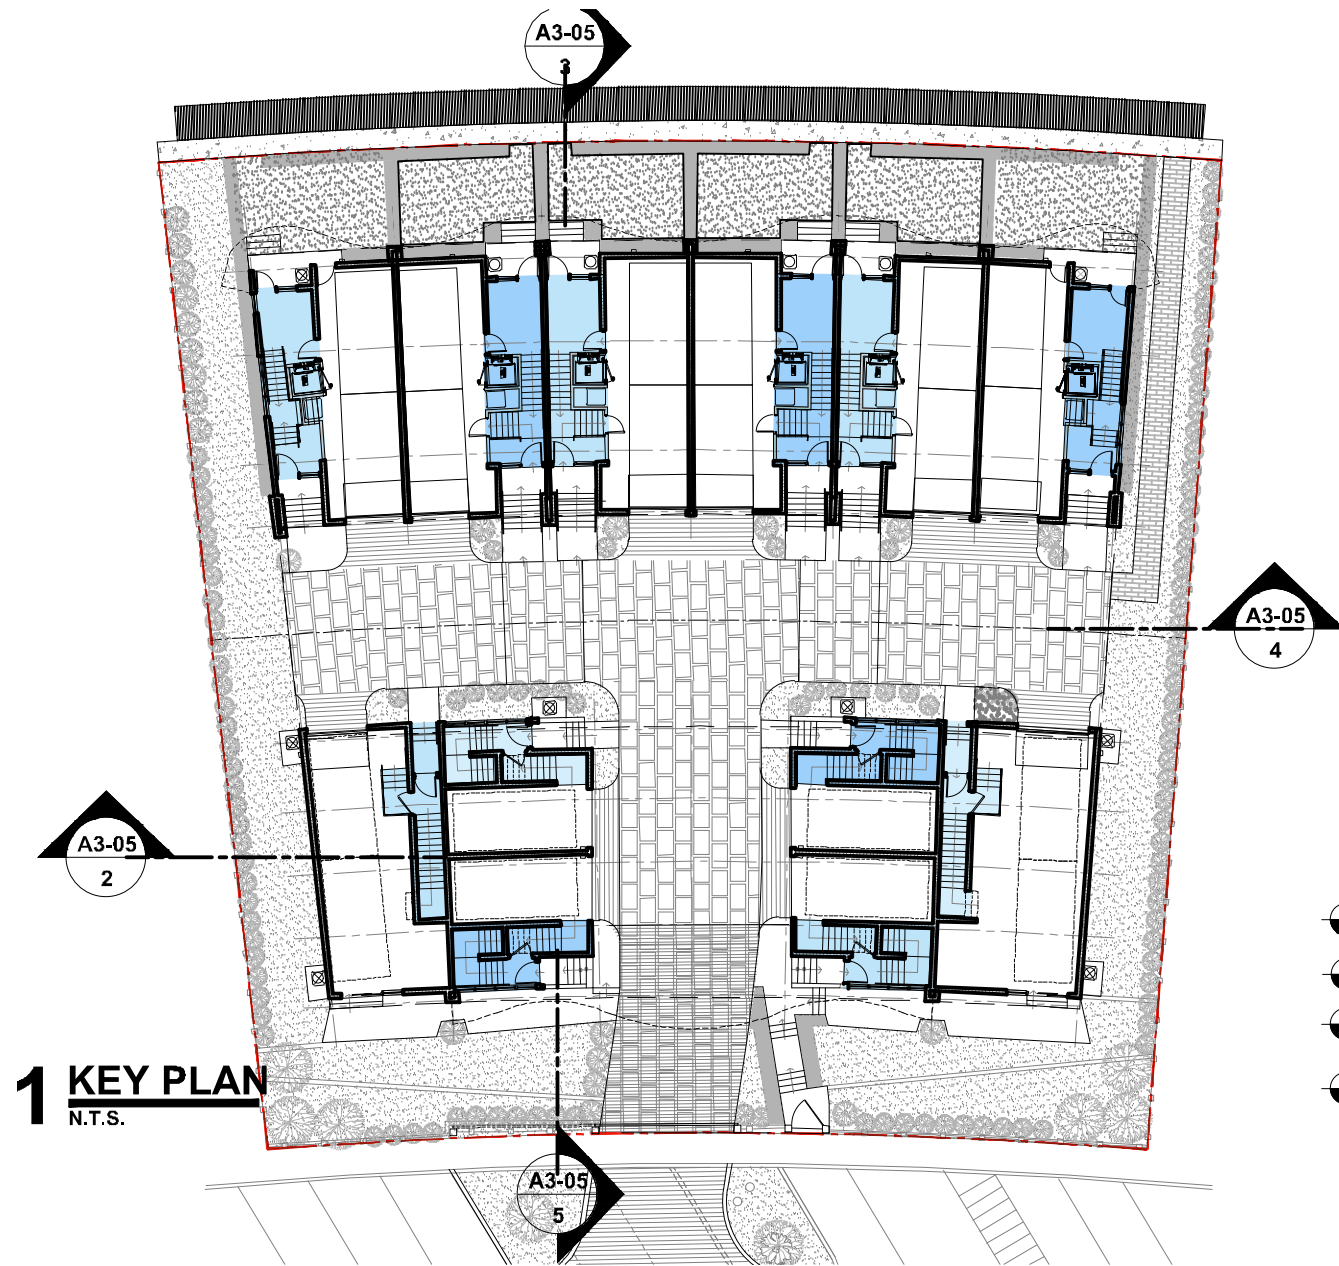


4 YARD SECTION 03
3/32" = 1'-0"

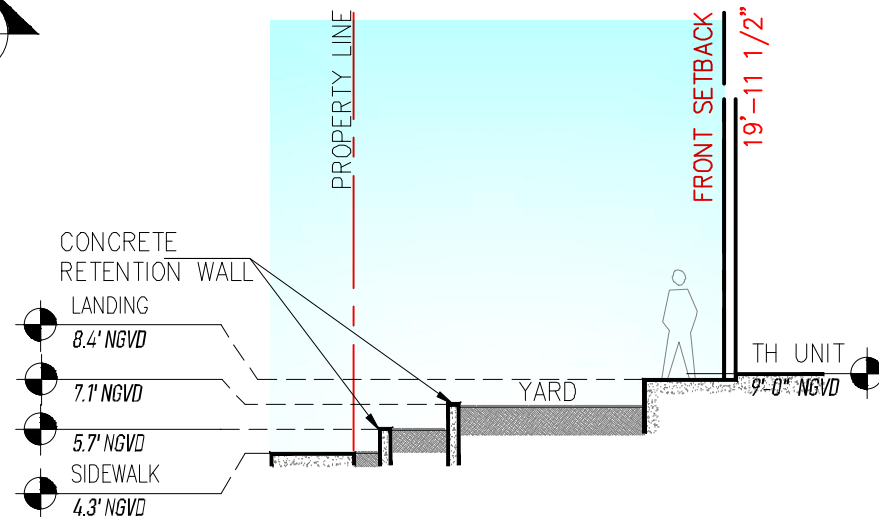

5 YARD SECTION 04
3/32" = 1'-0"

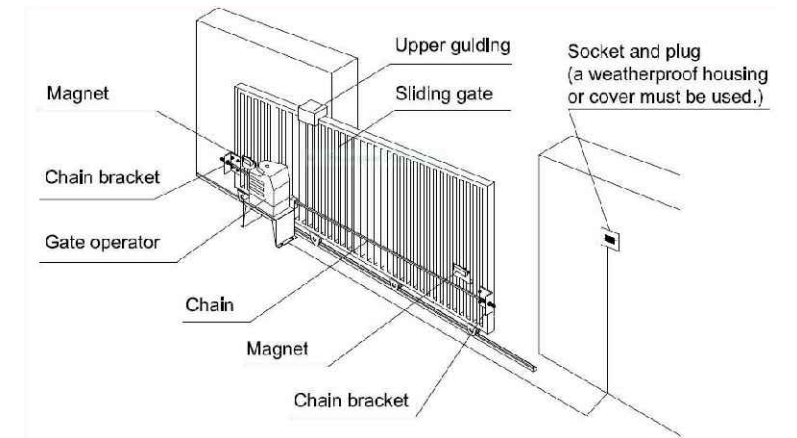


7 ROLLING GATE DETAIL
3/32" = 1'-0"

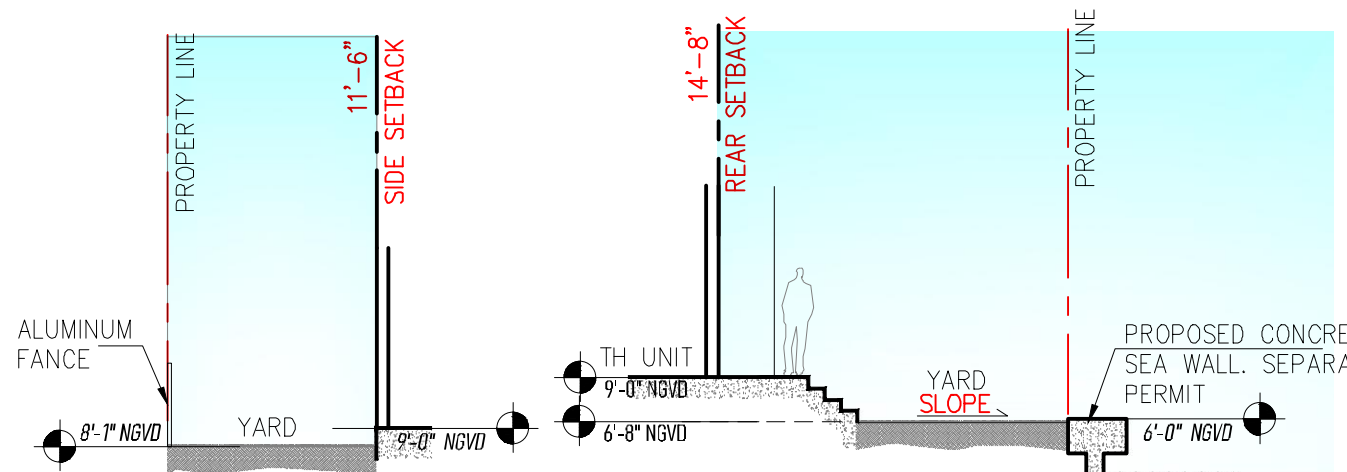

2 YARD SECTION 01
3/32" = 1'-0"

3 YARD SECTION 02
3/32" = 1'-0"

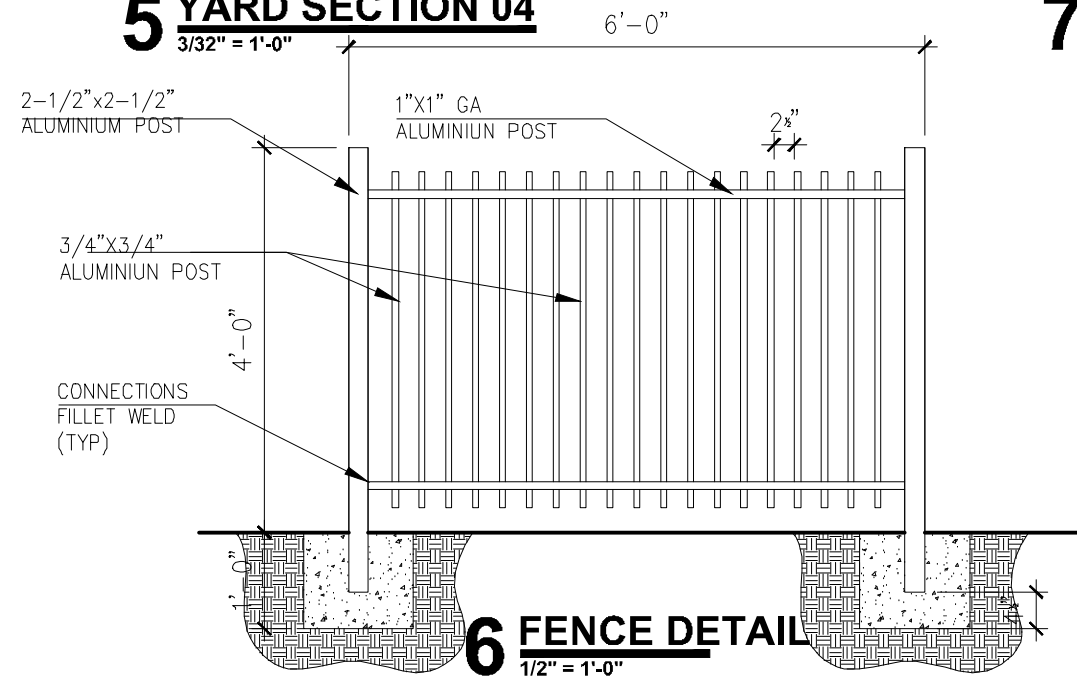

6 FENCE DETAIL
1/2" = 1'-0"

Digitally signed
by Jose A
Gaviria: A01410C
00000177EFCCC
E8C0001612F
Date:
2021.11.07
14:28:54 -05'00'

gaviria architects

9427 Fountainbleau Blvd. #206 Miami, FL 33172
T: 954.6100148 / 305.9056839
www.j-gaviria.com

No copies, transmissions, reproductions, or electronic manipulation of any portion of these drawings in whole or in part are to be made without the express written permission of JGP architects. All designs indicated in these drawings are property of Gaviria architects. All copyrights reserved (c) 2021.

DESIGN REVIEW BOARD FINAL SUBMITTAL
12 TOWNHOUSES - 2005-2011 & 2013-2023 CALAIS DRIVE
MIAMI BEACH FL 33141

YARD SECTION DRAWINGS

DATE:
11/08/2021

A3-06



gaviria architects

9427 Fountainbleau Blvd. #206 Miami, FL 33172
T: 954.6100148 / 305.9056839
www.j-gaviria.com


No copies, transmissions, reproductions, or electronic manipulation of any portion of these drawings in whole or in part are to be made without the express written permission of JGP architects. All designs indicated in these drawings are property of Gaviria architects. All copyrights reserved (c) 2021.

DESIGN REVIEW BOARD FINAL SUBMITTAL
12 TOWNHOUSES - 2005-2011 & 2013-2023 CALAIS DRIVE
MIAMI BEACH FL 33141

EXTERIOR RENDER

DATE:
11/08/2021

A4-01

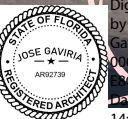

Digitally signed
by Jose A
Gaviria:A01410C
00000177EFCC
14:29:32 -05'00'



gaviria architects

9427 Fountainbleau Blvd. #206 Miami, FL 33172
T: 954.6100148 / 305.9056839
www.j-gaviria.com

No copies, transmissions, reproductions, or electronic manipulation of any portion of these drawings in whole or in part are to be made without the express written permission of JGP architects. All designs indicated in these drawings are property of Gaviria architects. All copyrights reserved (c) 2021.

DESIGN REVIEW BOARD FINAL SUBMITTAL
12 TOWNHOUSES - 2005-2011 & 2013-2023 CALAIS DRIVE
MIAMI BEACH FL 33141

EXTERIOR RENDER

DATE:
11/08/2021

A4-02



Digitally signed
by Jose A.
Gaviria: A01410
DN: cn=Jose A.
Gaviria, o=JGP
C0001612
Date:
2021.11.07
14:29:50 -05'00'



gaviria architects

9427 Fountainbleau Blvd. #206 Miami, FL 33172
T: 954.6100148 / 305.9056839
www.j-gaviria.com

No copies, transmissions, reproductions, or electronic manipulation of any portion of these drawings in whole or in part are to be made without the express written permission of JGP architects. All designs indicated in these drawings are property of Gaviria architects. All copyrights reserved (c) 2021.

DESIGN REVIEW BOARD FINAL SUBMITTAL
12 TOWNHOUSES - 2005-2011 & 2013-2023 CALAIS DRIVE
MIAMI BEACH FL 33141

EXTERIOR RENDER

DATE:
11/08/2021

A4-03



Digitally signed
by Jose A
Gaviria A01410
DN: cn=Jose A0177EFC
c=US, o=JGP Architects
F
Date:
2021.11.07
14:30:10 -05'00'



gaviria architects

9427 Fountainbleau Blvd. #206 Miami, FL 33172
T: 954.6100148 / 305.9056839
www.j-gaviria.com

No copies, transmissions, reproductions, or electronic manipulation of any portion of these drawings in whole or in part are to be made without the express written permission of JGP architects. All designs indicated in these drawings are property of Gaviria architects. All copyrights reserved (c) 2021.

DESIGN REVIEW BOARD FINAL SUBMITTAL
12 TOWNHOUSES - 2005-2011 & 2013-2023 CALAIS DRIVE
MIAMI BEACH FL 33141

EXTERIOR RENDER

DATE:
11/08/2021

A4-04



Digitally signed by Jose A.
Gaviria; A01410C00000177EF
CCCE8C0001612F
Date: 2021.11.07 14:30:35
-05'00'



gaviria architects

9427 Fountainbleau Blvd. #206 Miami, FL 33172
T: 954.6100148 / 305.9056839
www.j-gaviria.com

No copies, transmissions, reproductions, or electronic manipulation of any portion of these drawings in whole or in part are to be made without the express written permission of JGP architects. All designs indicated in these drawings are property of Gaviria architects. All copyrights reserved (c) 2021.

DESIGN REVIEW BOARD FINAL SUBMITTAL
12 TOWNHOUSES - 2005-2011 & 2013-2023 CALAIS DRIVE
MIAMI BEACH FL 33141

EXTERIOR RENDER

DATE:
11/08/2021

A4-05



Digitally signed
by Jose A
Gaviria:A01410
C00000177EFC
CCER00001612
F
Date:
2021.11.07
14:30:58 -05'00'



gaviria architects

9427 Fountainbleau Blvd. #206 Miami, FL 33172
T: 954.6100148 / 305.9056839
www.j-gaviria.com

No copies, transmissions, reproductions, or electronic manipulation of any portion of these drawings in whole or in part are to be made without the express written permission of JGP architects. All designs indicated in these drawings are property of Gaviria architects. All copyrights reserved (c) 2021.

DESIGN REVIEW BOARD FINAL SUBMITTAL
12 TOWNHOUSES - 2005-2011 & 2013-2023 CALAIS DRIVE
MIAMI BEACH FL 33141

EXTERIOR RENDER

DATE:
11/08/2021

A4-06

Digitally signed
by Jose A
Gaviria:AO1410C
00000177EFCCC
E8C0001612F
Date:
2021.11.07
14:31:22 -05'00'



gaviria architects

9427 Fountainbleau Blvd. #206 Miami, FL 33172
T: 954.6100148 / 305.9056839
www.j-gaviria.com

No copies, transmissions, reproductions, or electronic manipulation of any portion of these drawings in whole or in part are to be made without the express written permission of JGP architects. All designs indicated in these drawings are property of Gaviria architects. All copyrights reserved (c) 2021.

DESIGN REVIEW BOARD FINAL SUBMITTAL
12 TOWNHOUSES - 2005-2011 & 2013-2023 CALAIS DRIVE
MIAMI BEACH FL 33141

EXTERIOR RENDER

DATE:
11/08/2021

A4-07

Digitally signed
by Jose A
Gaviria:A01410
C00000177EFC
CE8C0001612
Date:
2021.11.07
14:31:43 -05'00'



gaviria architects

9427 Fountainbleau Blvd. #206 Miami, FL 33172
T: 954.6100148 / 305.9056839
www.j-gaviria.com

No copies, transmissions, reproductions, or electronic manipulation of any portion of these drawings in whole or in part are to be made without the express written permission of JGP architects. All designs indicated in these drawings are property of Gaviria architects. All copyrights reserved (c) 2021.

DESIGN REVIEW BOARD FINAL SUBMITTAL
12 TOWNHOUSES - 2005-2011 & 2013-2023 CALAIS DRIVE
MIAMI BEACH FL 33141

INTERIOR FACADE NORTH

DATE:
11/08/2021

A4-08

Digitally signed
by Jose A
Gaviria:A01410
C00000177EFC
CCE8C0001612
Date:
2021.11.07
14:32:04 -05'00'



Digitally signed
by Jose A
Gaviria:A01410C
00000177EFCCC
E8C0001612F
Date:
2021.11.07
14:32:27 -05'00'

gaviria architects

9427 Fountainbleau Blvd. #206 Miami, FL 33172
T: 954.6100148 / 305.9056839
www.j-gaviria.com

No copies, transmissions, reproductions, or electronic manipulation of any portion of these drawings in whole or in part are to be made without the express written permission of JGP architects. All designs indicated in these drawings are property of Gaviria architects. All copyrights reserved (c) 2021.

DESIGN REVIEW BOARD FINAL SUBMITTAL
12 TOWNHOUSES - 2005-2011 & 2013-2023 CALAIS DRIVE
MIAMI BEACH FL 33141

INTERIOR FACADE SOUTH

DATE:
11/08/2021

A4-09