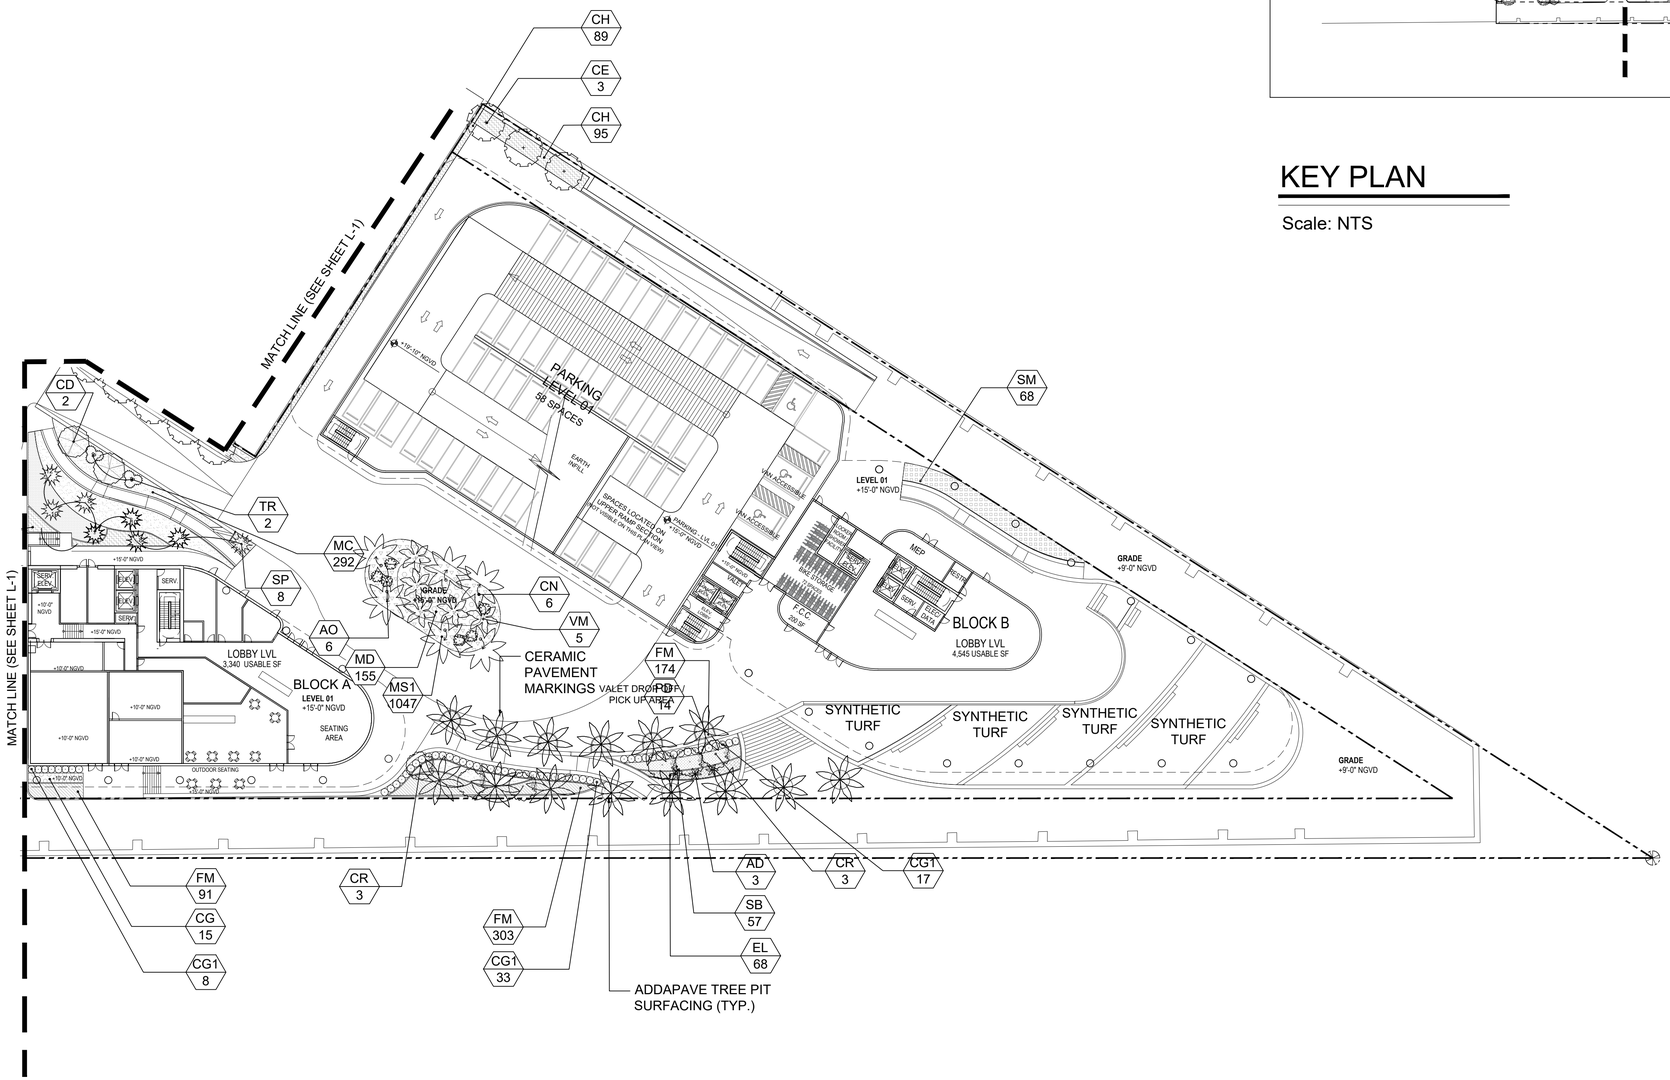

GROUND LEVEL LANDSCAPE PLAN

Scale: 1" = 30'-0"

NORTH

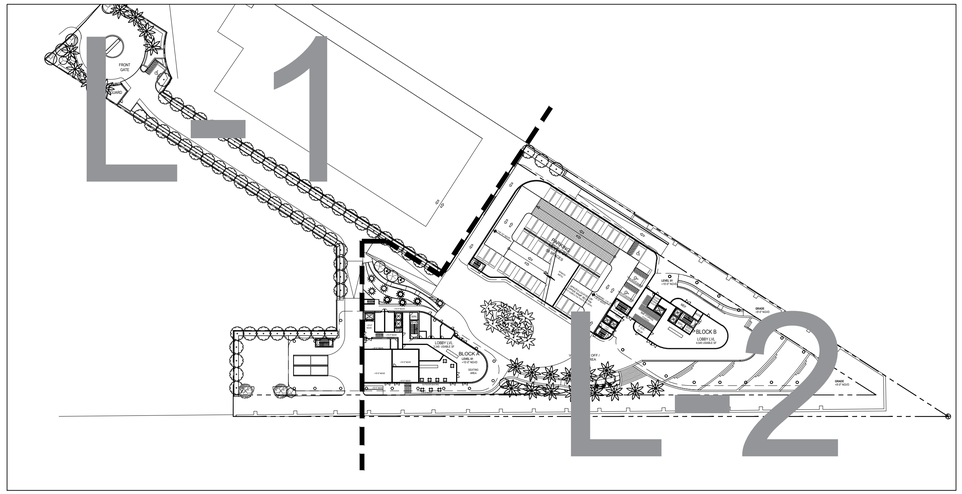

KEY PLAN

Scale: NTS

WITKIN HULTS + PARTNERS
307 south 21st avenue hollywood, florida
phone: 954.923.0991 facsimile: 954.923.9989
www.witkindesign.com

© 2020 WITKIN HULTS + PARTNERS
THE DESIGN AND DRAWINGS HEREIN ARE THE INTELLECTUAL PROPERTY OF THIS LANDSCAPE ARCHITECT AND ARE PROTECTED UNDER THE COPYRIGHT PROTECTION ACT

Project:

TERMINAL ISLAND

ONE ISLAND PARK, MIAMI BEACH, FLORIDA

GROUND LEVEL LANDCSCAPE PLAN

Revisions:	Date:	By:
1)PB First Submittal	11.05.2021	EWS
2) DRB First Submittal	11.15.2021	EWS
3) PB Final Submittal	11.29.2021	EWS
4) DRB Final Submittal	12.06.2021	EWS
5) PB First Submittal	03.04.2022	DA
6) DRB First Submittal	03.28.2022	DA

Seal:

Digitally signed by Andrew M Witkin
Date: 2022.03.25 16:55:42 -04'00'

Lic. # LA0000889
Member: A.S.L.A.

Drawing: GROUND LEVEL LANDSCAPE PLAN

Date: 03/28/2022

Scale: See Left

Drawn by: DA

Sheet No.:

L-2

Cad Id.: 2020-020