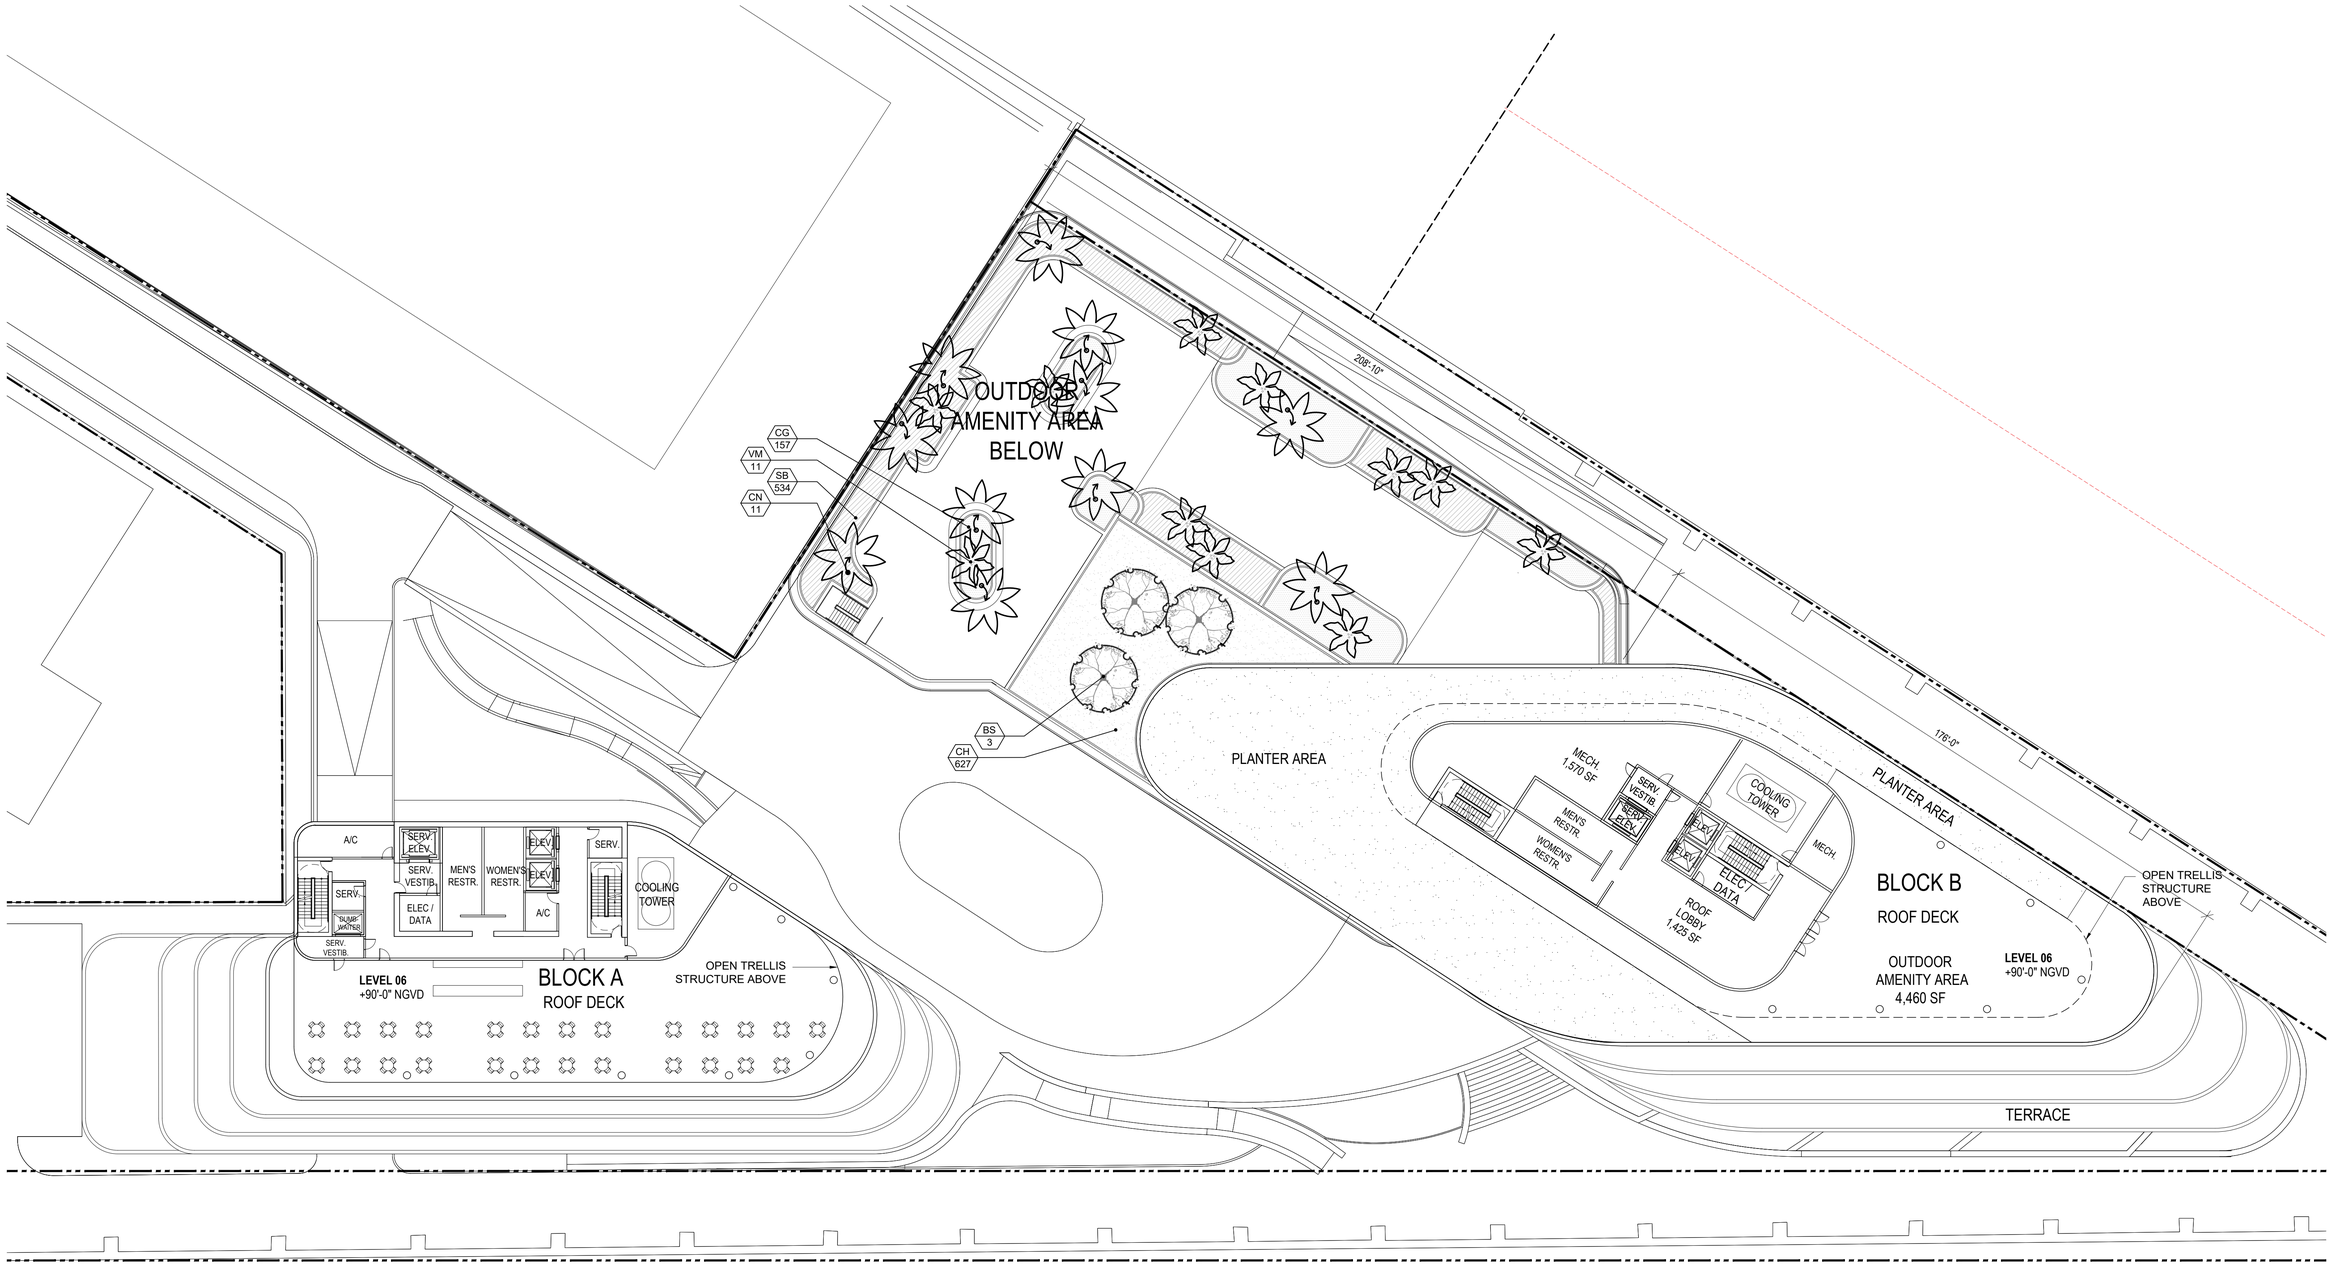


# LEVEL 5 LANDSCAPE PLAN

Scale: 1" = 20'-0"

NORTH

WITKIN HULTS + PARTNERS
307 south 21st avenue hollywood, florida
phone: 954.923.9001 facsimile: 954.923.9889
www.witkindesign.com

© 2020 WITKIN HULTS + PARTNERS
THE DESIGN AND DRAWINGS HEREIN ARE THE INTELLECTUAL PROPERTY OF THIS LANDSCAPE ARCHITECT AND ARE PROTECTED UNDER THE COPYRIGHT PROTECTION ACT

Project:

# TERMINAL ISLAND

ONE ISLAND PARK, MIAMI BEACH, FLORIDA

LEVEL 5 LANDSCAPE PLAN

| Revisions: | Date: | By: |
|---|---|---|
| 1) PB First Submittal | 11.05.2021 | EWS |
| 2) DRB First Submittal | 11.15.2021 | EWS |
| 3) PB Final Submittal | 11.29.2021 | EWS |
| 4) DRB Final Submittal | 12.06.2021 | EWS |
| 5) PB First Submittal | 03.04.2022 | DA |
| 5) PB Final Submittal | 03.28.2022 | DA |

Seal:

REGISTERED LANDSCAPE ARCHITECT ANDREW M. WITKIN LA0000889 STATE OF FLORIDA

Digitally signed by Andrew M Witkin
Date: 2022.03.25 12:54:21 -04'00'

Lic. # LA0000889
Member: A.S.L.A.

Drawing: LEVEL 5 LANDSCAPE PLAN

Date: 03/28/2022

Scale: See Left

Drawn by: DA

Sheet No.:

L-3

Cad Id.: 2020-020

Z:\Terminal Island 2020-020\Re Plan Submittal\2020-020-L5-PB Final SUBMITTAL-L5-Plot Date 25_ 2022