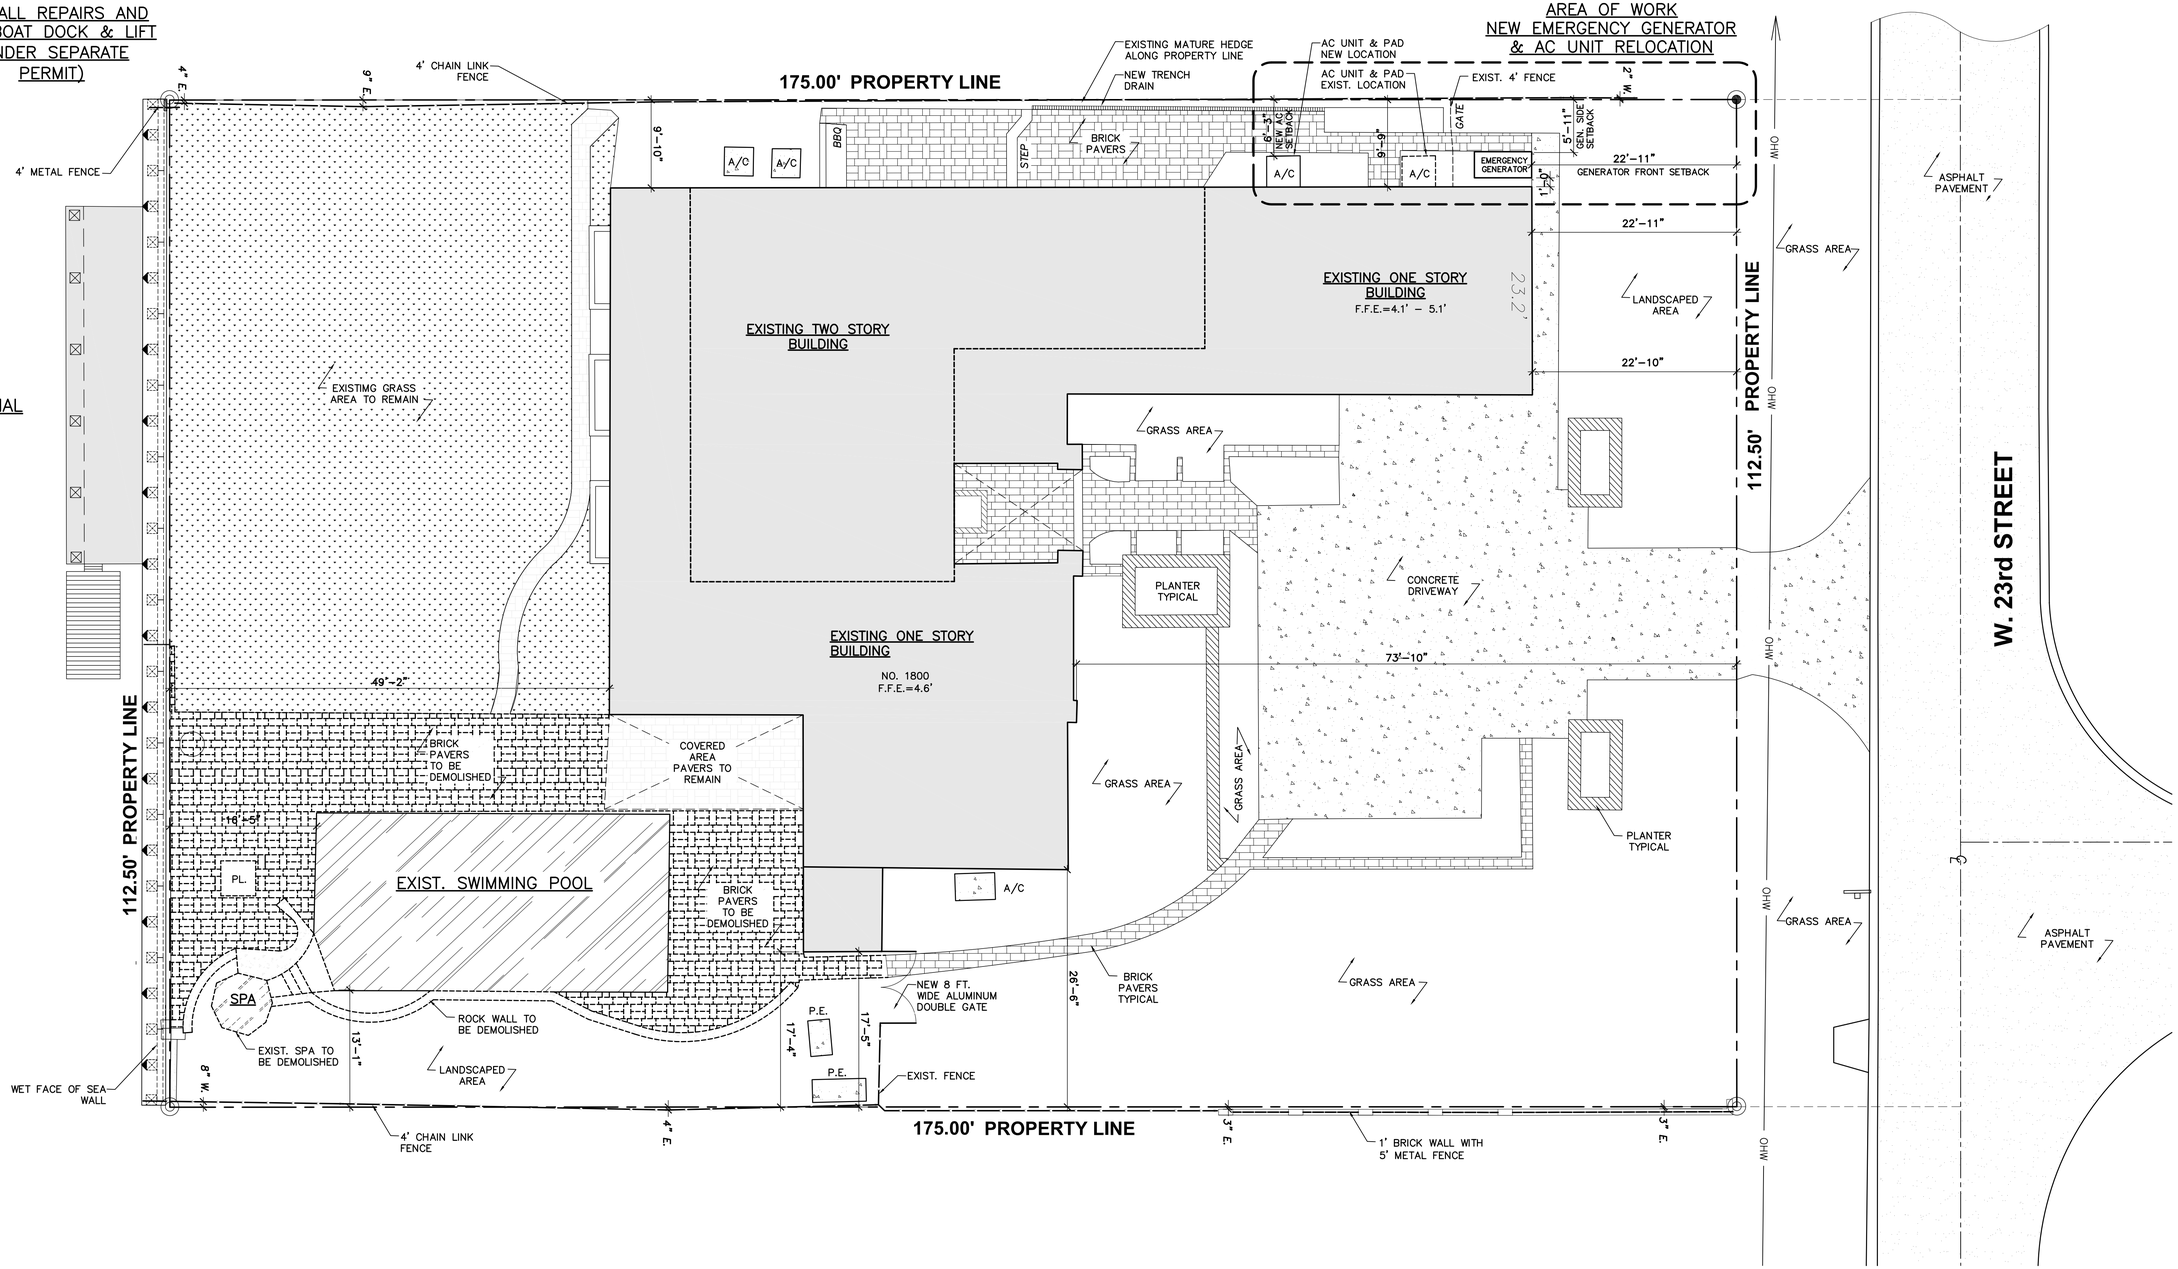

01 SITE PLAN – DEMOLITION

SCALE: 1/8"=1'-0"

N

LURIA RESIDENCE

1800 WEST 23rd STREET
MIAMI BEACH, FL 33140

EXISTING SITE PLAN

CONSULTANTS:

REVISIONS:

DATE: 03/14/2023

PROJECT NO: LRA-21

SCALE: AS NOTED

DRAWN BY: EC/HP

SEAL:

STATE OF FLORIDA · ELIZABETH G. CAMARGO · AR0016845 · REGISTERED ARCHITECT

Digitally signed by Elizabeth G Camargo
Date: 2023.04.07 17:53:51 -04'00'

ELIZABETH G. CAMARGO LLC

1530 WEST 27th STREET
MIAMI BEACH, FL 33140

Elizabeth G. Camargo, AIA, LEED AP
AR 16845

A.01

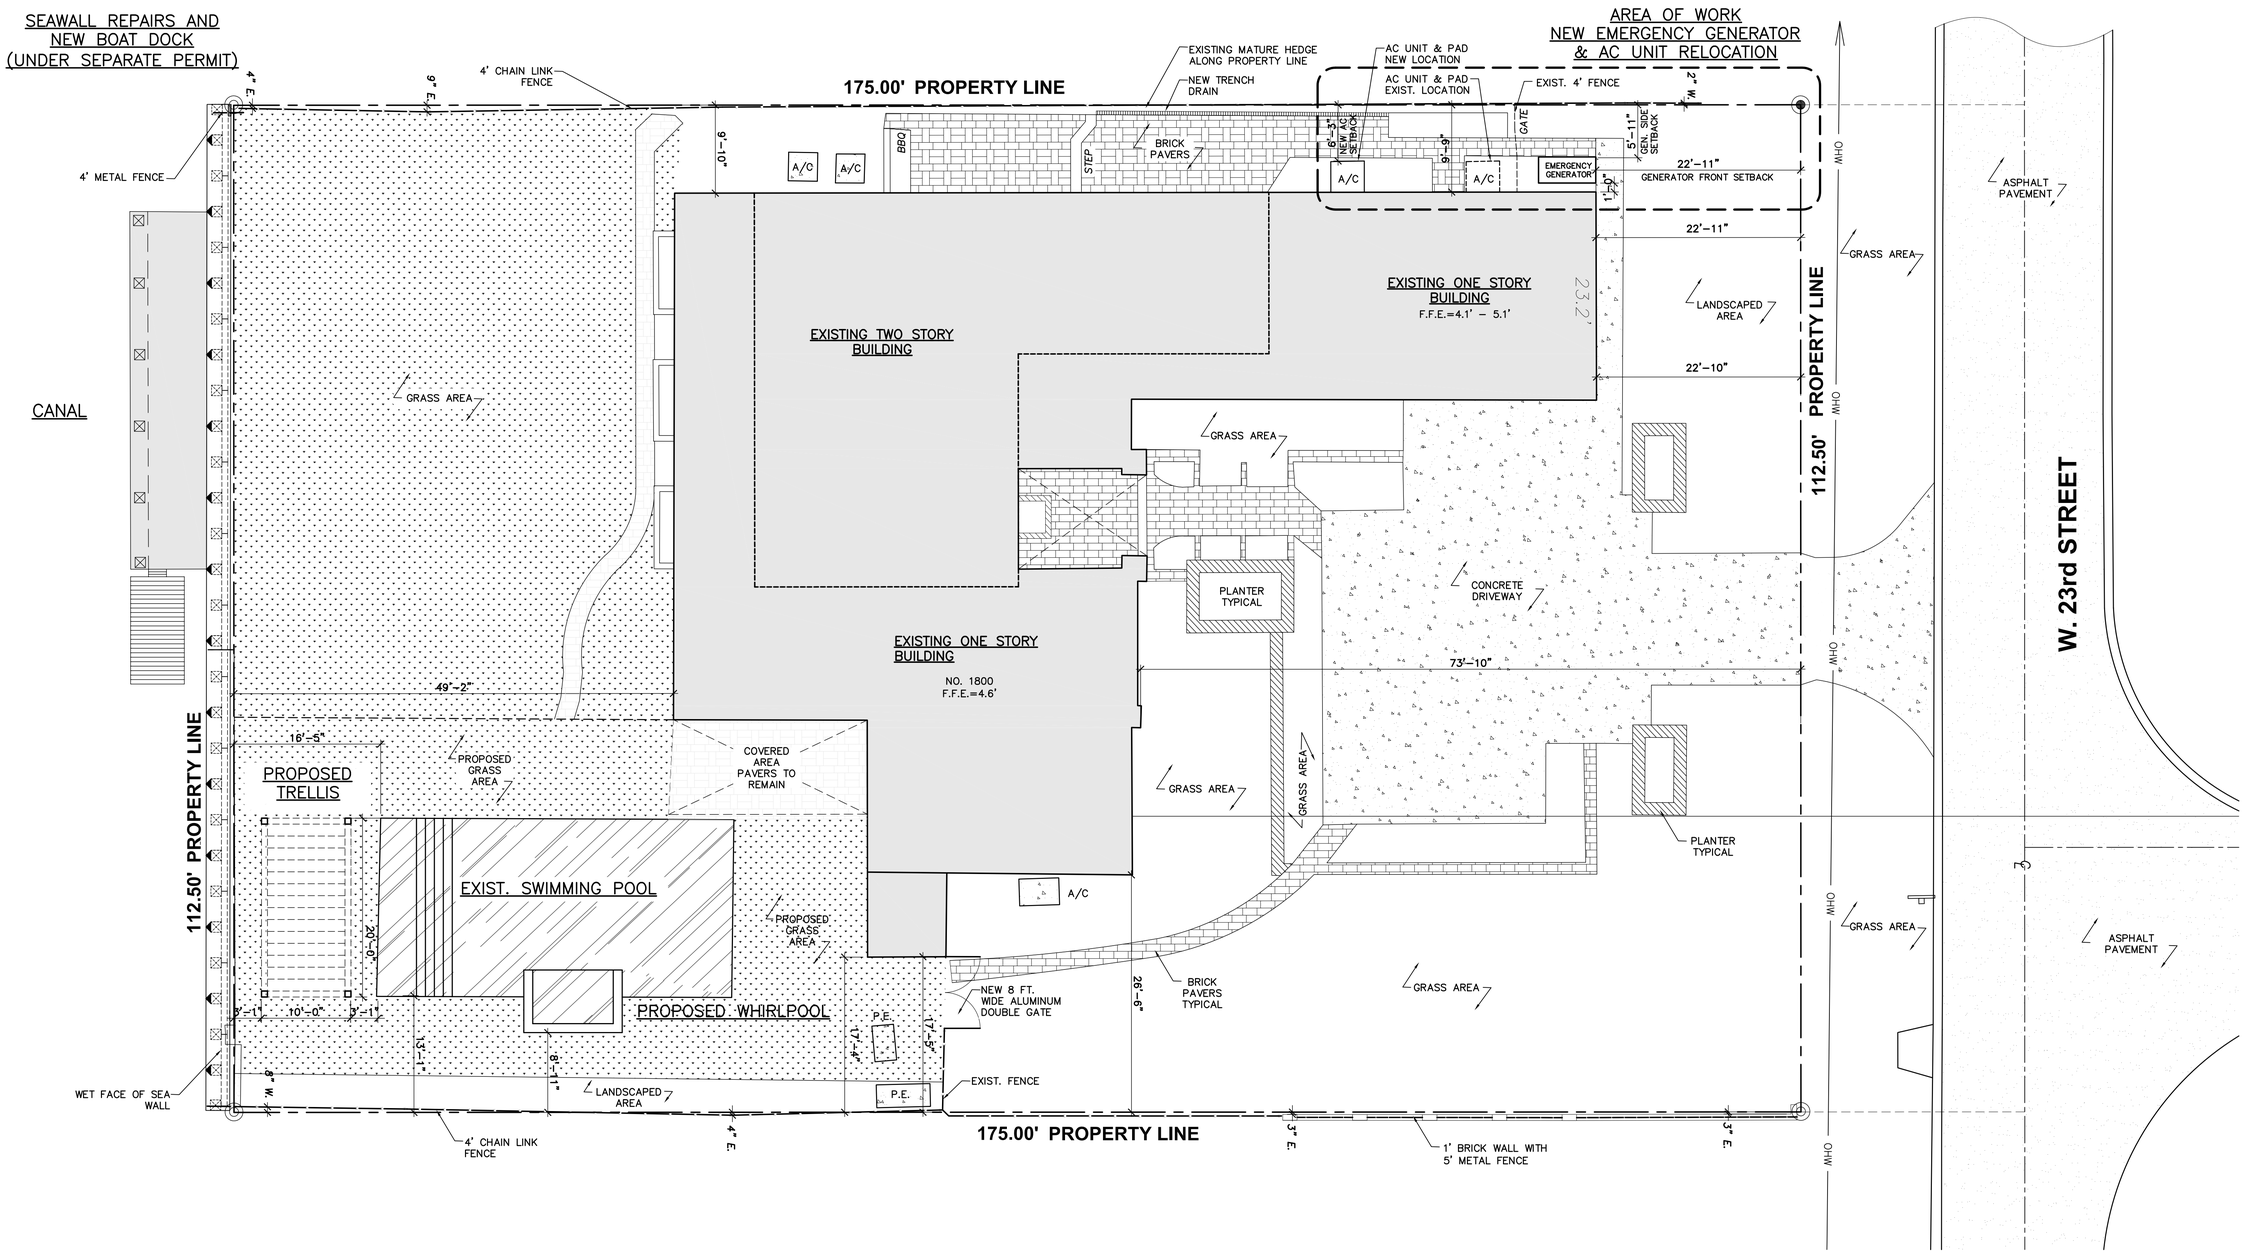

01 PROPOSED SITE PLAN

SCALE: 1/8"=1'–0"

N

LURIA RESIDENCE

1800 WEST 23rd STREET
MIAMI BEACH, FL 33140

PROPOSED SITE PLAN

CONSULTANTS:

REVISIONS:

DATE: 03/14/2023

PROJECT NO: LRA-21

SCALE: AS NOTED

DRAWN BY: EC/HP

SEAL:

STATE OF FLORIDA ELIZABETH G. CAMARGO REGISTERED ARCHITECT AR0016845

Digitally signed by Elizabeth G Camargo
Date: 2023.04.07 17:54:16 -04'00'

ELIZABETH G. CAMARGO LLC

1530 WEST 27th STREET
MIAMI BEACH, FL 33140

Elizabeth G. Camargo, AIA, LEED AP
AR 16845

A.02

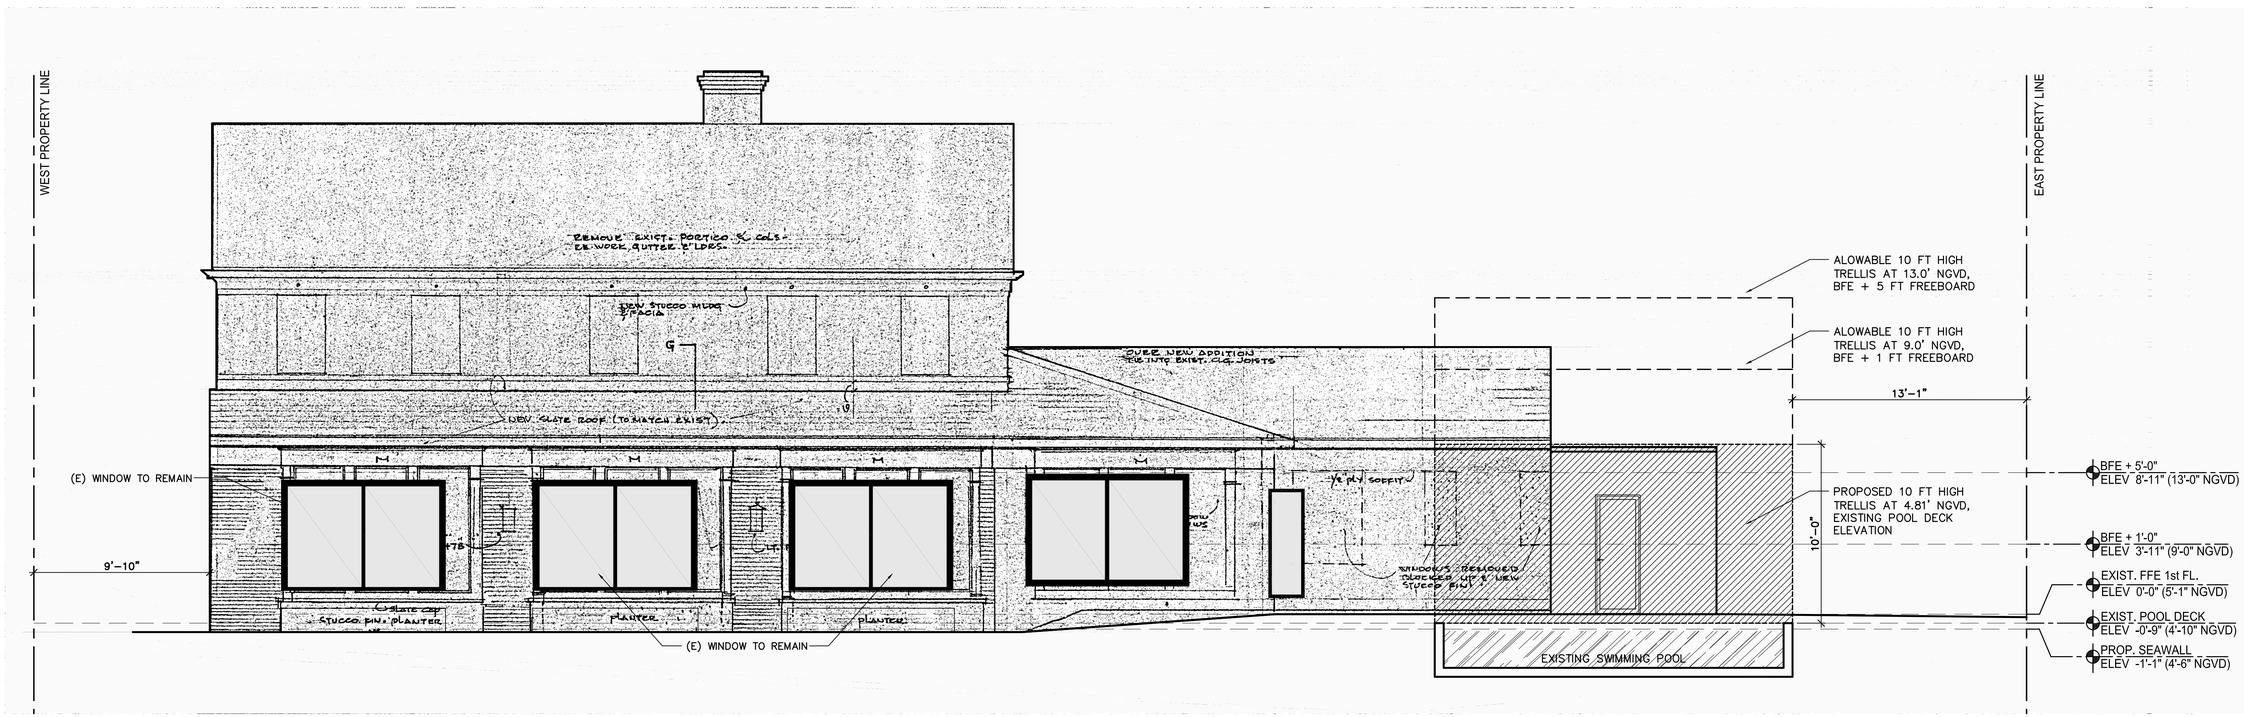

01 SOUTH ELEVATION – REAR

SCALE: 1/4"=1'–0"

ARCHITECTURE + DESIGN

LURIA
RESIDENCE

1800 WEST 23rd STREET
MIAMI BEACH, FL 33140

SOUTH
DEMOLITION/PROPOSE
ELEVATION

CONSULTANTS:

REVISIONS:

DATE: 03/27/2023

PROJECT NO: LRA-21

SCALE: AS NOTED

DRAWN BY: EC/HP

SEAL:

STATE OF FLORIDA
ELIZABETH G. CAMARGO
AR0016845
REGISTERED ARCHITECT

Digitally signed by Elizabeth G Camargo
Date: 2023.04.07 17:54:50 -04'00'

ELIZABETH G.
CAMARGO LLC

1530 WEST 27th STREET
MIAMI BEACH, FL 33140

Elizabeth G. Camargo,
AIA, LEED AP
AR 16845

A.03