


SITE TOP VIEW

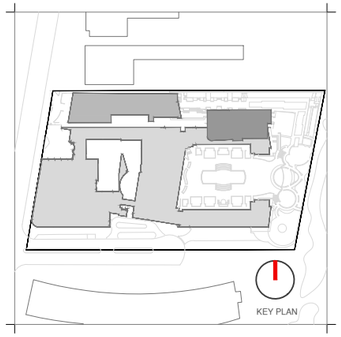

Rev.	Date	Rev.	Date

ALL DRAWINGS AND WRITTEN MATERIAL APPEARING HEREIN CONSTITUTE THE ORIGINAL AND UNPUBLISHED WORK OF KOBI KARP AIA, AND MAY NOT BE DUPLICATED, USED, OR DISCLOSED WITHOUT THE EXPRESS WRITTEN CONSENT OF KOBI KARP ARCHITECTURE & INTERIOR DESIGN, INC. AIA. (c) 2020

HPB- Final Submission

LINCOLN ROAD
100 Block
Miami Beach, FL 33139

Owner:
Name
Address
Address
Tel:
Email

Consultant:
Name
Address
Address
Tel:
Email

Consultant: LANDSCAPE ARCHITECT
Name Naturalficial.
Address 6915 Red Road, Suite 224
Address Coral Gables, FL 33143
Tel: 786.717.6564
Email

Consultant: CIVIL ENGINEER
Name KIMLEY HORN
Address 8201 Peters Road
Address Suite 2200
Tel: Plantation, FL, 33324
Email 954.535.5144

Consultant:
Name
Address Desimore Consulting Engineering
Address 800 Brickell Avenue, 6th Floor
Tel: Miami, FL 33131
Email 305.441.0755

Architect:
Kobi Karp Architecture and Interior Design, Inc.
571 NW 28TH ST
Miami, Florida 33137 USA
Tel: +1(305) 573 1818
Fax: +1(305) 573 3766

KOBI KARP
Lic. # AR0012578


EXTERIOR RENDERINGS

LINCOLN ROAD - 100 BLOCK

Date	11-13-2023	Sheet No.
Scale	1"=50'-0"	A3.00
Project	2018	



LINCOLN ROAD TOP VIEW

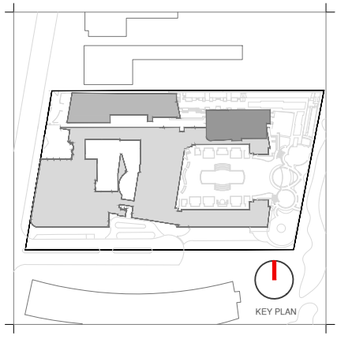

Rev.	Date	Rev.	Date

ALL DRAWINGS AND WRITTEN MATERIAL APPEARING HEREIN CONSTITUTE THE ORIGINAL AND UNPUBLISHED WORK OF KOBI KARP AIA, AND MAY NOT BE DUPLICATED, USED, OR DISCLOSED WITHOUT THE EXPRESS WRITTEN CONSENT OF KOBI KARP ARCHITECTURE & INTERIOR DESIGN, INC. AIA. (c) 2020

HPB- Final Submission

LINCOLN ROAD
100 Block
Miami Beach, FL 33139

Owner:
Name
Address
Address
Tel:
Email

Consultant:
Name
Address
Address
Tel:
Email

Consultant: LANDSCAPE ARCHITECT
Name Naturalficial,
Address 6915 Red Road, Suite 224
Address Coral Gables, FL 33143
Tel:
Email 786.717.6564

Consultant: CIVIL ENGINEER
Name KIMLEY HORN
Address 8201 Peters Road
Address Suite 2200
Tel: Plantation, FL, 33324
Email 954.535.5144

Consultant:
Name
Address Desimore Consulting Engineering
Address 800 Brickell Avenue, 6th Floor
Tel: Miami, FL 33131
Email 305.441.0755

Architect:
Kobi Karp Architecture and Interior Design, Inc.
571 NW 28TH ST
Miami, Florida 33137 USA
Tel: +1(305) 573 1818
Fax: +1(305) 573 3766

KOBI KARP
Lic. # AR0012578


EXTERIOR RENDERINGS

LINCOLN ROAD - 100 BLOCK

Date	11-13-2023	Sheet No.
Scale	1"=50'-0"	A3.01
Project	2018	



LINCOLN ROAD LOOKING EAST

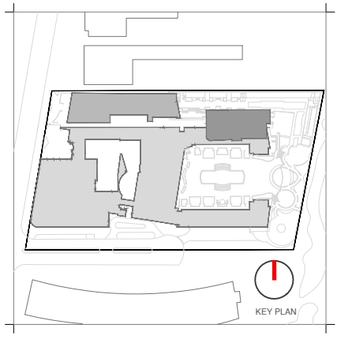

Rev.	Date	Rev.	Date

ALL DRAWINGS AND WRITTEN MATERIAL APPEARING HEREIN CONSTITUTE THE ORIGINAL AND UNPUBLISHED WORK OF KOBI KARP AIA, AND MAY NOT BE DUPLICATED, USED, OR DISCLOSED WITHOUT THE EXPRESS WRITTEN CONSENT OF KOBI KARP ARCHITECTURE & INTERIOR DESIGN, INC. AIA. (c) 2020

HPB- Final Submission

LINCOLN ROAD
100 Block
Miami Beach, FL 33139

Owner:
Name
Address
Address
Tel:
Email

Consultant:
Name
Address
Address
Tel:
Email

Consultant: LANDSCAPE ARCHITECT
Name Naturalficial.
Address 6915 Red Road, Suite 224
Address Coral Gables, FL 33143
Tel: 786.717.6564
Email

Consultant: CIVIL ENGINEER
Name KIMLEY HORN
Address 8201 Peters Road
Address Suite 2200
Tel: Plantation, FL, 33324
Email 954.535.5144

Consultant:
Name Desimore Consulting Engineering
Address 800 Brickell Avenue, 6th Floor
Address Miami, FL 33131
Tel: 305.441.0755
Email

Architect:
Kobi Karp Architecture and Interior Design, Inc.
571 NW 28TH ST
Miami, Florida 33137 USA
Tel: +1(305) 573 1818
Fax: +1(305) 573 3766

KOBI KARP
Lic. # AR0012578


EXTERIOR RENDERINGS

LINCOLN ROAD - 100 BLOCK

Date	11-13-2023	Sheet No.	A3.02
Scale	1"=50'-0"		
Project	2018		



LINCOLN ROAD LOOKING EAST

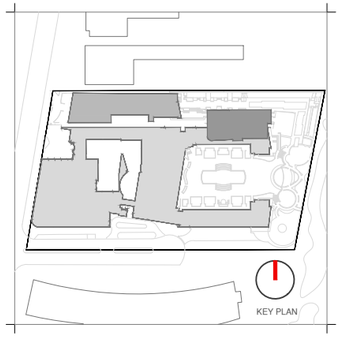

Rev.	Date	Rev.	Date

ALL DRAWINGS AND WRITTEN MATERIAL APPEARING HEREIN CONSTITUTE THE ORIGINAL AND UNPUBLISHED WORK OF KOBI KARP AIA, AND MAY NOT BE DUPLICATED, USED, OR DISCLOSED WITHOUT THE EXPRESS WRITTEN CONSENT OF KOBI KARP ARCHITECTURE & INTERIOR DESIGN, INC. AIA. (c) 2020

HPB- Final Submission

LINCOLN ROAD
100 Block
Miami Beach, FL 33139

Owner:
Name
Address
Address
Tel:
Email

Consultant:
Name
Address
Address
Tel:
Email

Consultant: LANDSCAPE ARCHITECT
Name Naturalficial.
Address 6915 Red Road, Suite 224
Address Coral Gables, FL 33143
Tel: 786.717.6564
Email

Consultant: CIVIL ENGINEER
Name KIMLEY HORN
Address 8201 Peters Road
Address Suite 2200
Tel: Plantation, FL, 33324
Email 954.535.5144

Consultant:
Name
Address Desimore Consulting Engineering
Address 800 Brickell Avenue, 6th Floor
Tel: Miami, FL 33131
Email 305.441.0755

Architect:
Kobi Karp Architecture and Interior Design, Inc.
571 NW 28TH ST
Miami, Florida 33137 USA
Tel: +1(305) 573 1818
Fax: +1(305) 573 3766

KOBI KARP
Lic. # AR0012578


EXTERIOR RENDERINGS

LINCOLN ROAD - 100 BLOCK

Date	11-13-2023	Sheet No.	A3.03
Scale	1"=50'-0"		
Project	2018		



LINCOLN ROAD CORNER
LOOKING EAST

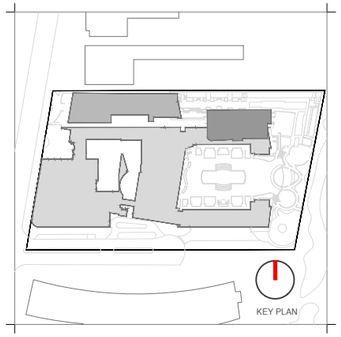

Rev.	Date	Rev.	Date

ALL DRAWINGS AND WRITTEN MATERIAL APPEARING HEREIN CONSTITUTE THE ORIGINAL AND UNPUBLISHED WORK OF KOBI KARP AIA, AND MAY NOT BE DUPLICATED, USED, OR DISCLOSED WITHOUT THE EXPRESS WRITTEN CONSENT OF KOBI KARP ARCHITECTURE & INTERIOR DESIGN, INC. AIA. (c) 2020

HPB- Final Submission

LINCOLN ROAD
100 Block
Miami Beach, FL 33139

Owner:
Name
Address
Address
Tel:
Email

Consultant:
Name
Address
Address
Tel:
Email

Consultant: LANDSCAPE ARCHITECT
Name Naturalficial.
Address 6915 Red Road, Suite 224
Address Coral Gables, FL 33143
Tel: 786.717.6564
Email

Consultant: CIVIL ENGINEER
Name KIMLEY HORN
Address 8201 Peters Road
Address Suite 2200
Tel: Plantation, FL, 33324
Email 954.535.5144

Consultant:
Name Desimore Consulting Engineering
Address 800 Brickell Avenue, 6th Floor
Address Miami, FL 33131
Tel: 305.441.0755
Email


Architect:
Kobi Karp Architecture and Interior Design, Inc.
571 NW 28TH ST
Miami, Florida 33137 USA
Tel: +1(305) 573 1818
Fax: +1(305) 573 3766

KOBI KARP
Lic. # AR0012578


EXTERIOR RENDERINGS

LINCOLN ROAD - 100 BLOCK

Date	11-13-2023	Sheet No.	A3.04
Scale	1"=50'-0"		
Project	2018		

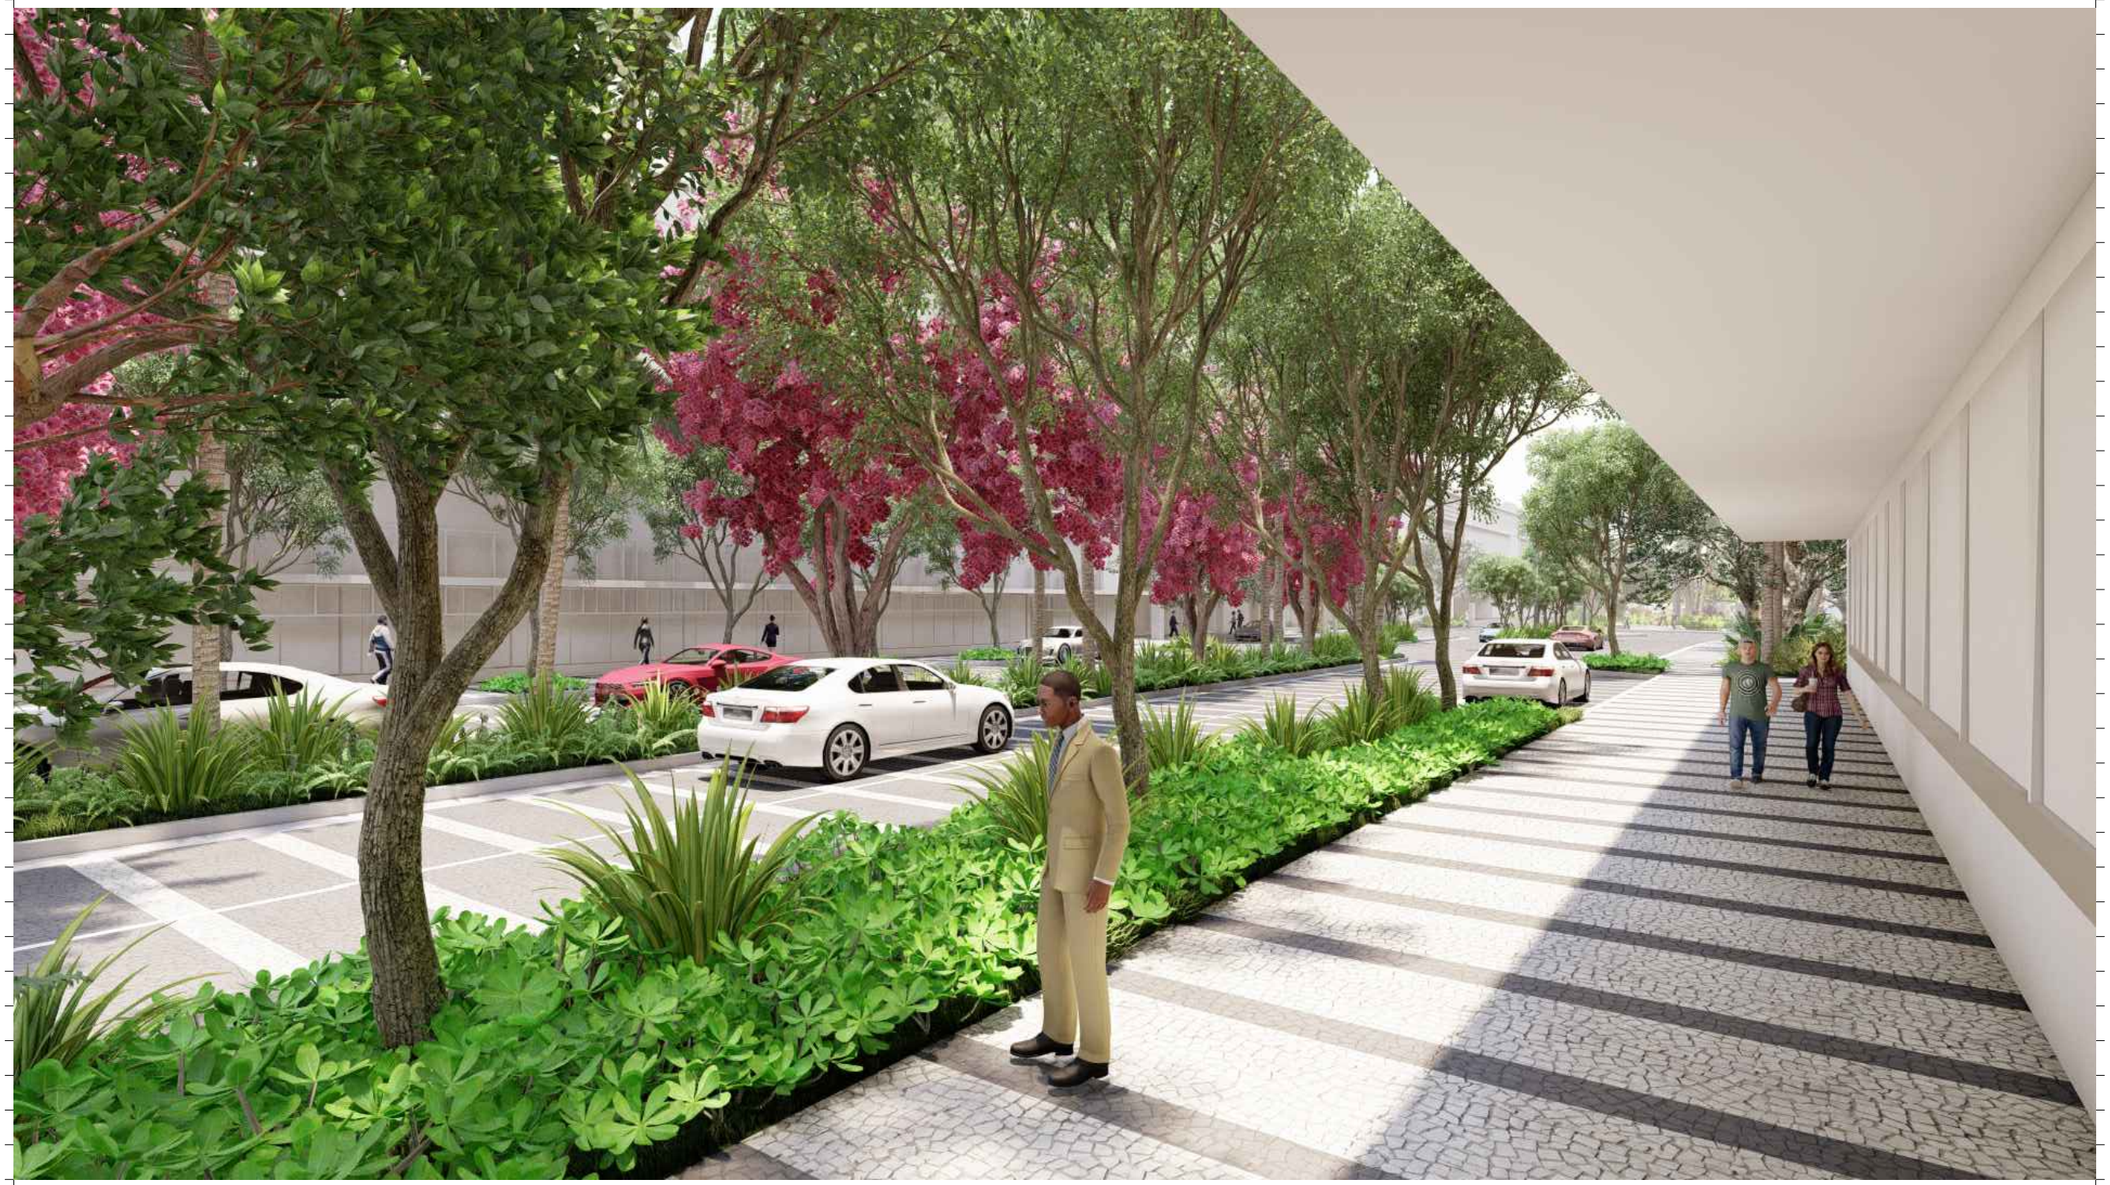

SOUTH SIDEWALK
LOOKING EAST

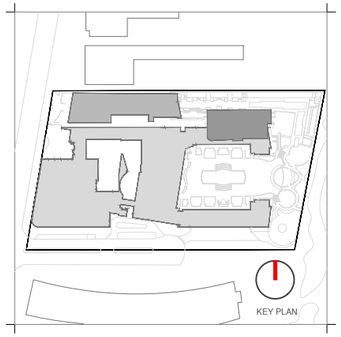

Rev.	Date	Rev.	Date

ALL DRAWINGS AND WRITTEN MATERIAL APPEARING HEREIN CONSTITUTE THE ORIGINAL AND UNPUBLISHED WORK OF KOBI KARP AIA, AND MAY NOT BE DUPLICATED, USED, OR DISCLOSED WITHOUT THE EXPRESS WRITTEN CONSENT OF KOBI KARP ARCHITECTURE & INTERIOR DESIGN, INC. AIA. (c) 2020

HPB- Final Submission

LINCOLN ROAD
100 Block
Miami Beach, FL 33139

Owner:
Name
Address
Address
Tel:
Email

Consultant:
Name
Address
Address
Tel:
Email

Consultant: LANDSCAPE ARCHITECT
Name Naturalficial.
Address 6915 Red Road, Suite 224
Address Coral Gables, FL 33143
Tel: 786.717.6564
Email

Consultant: CIVIL ENGINEER
Name KIMLEY HORN
Address 8201 Peters Road
Address Suite 2200
Tel: Plantation, FL, 33324
Email 954.535.5144

Consultant:
Name
Address Desimore Consulting Engineering
Address 800 Brickell Avenue, 6th Floor
Tel: Miami, FL 33131
Email 305.441.0755

Architect:
Kobi Karp Architecture and Interior Design, Inc.
571 NW 28TH ST
Miami, Florida 33137 USA
Tel: +1(305) 573 1818
Fax: +1(305) 573 3766

KOBI KARP
Lic. # AR0012578


EXTERIOR RENDERINGS

LINCOLN ROAD - 100 BLOCK

Date	11-13-2023	Sheet No.
Scale	1"=50'-0"	A3.05
Project	2018	



VIEW FROM MID-BLOCK
LOOKING EAST

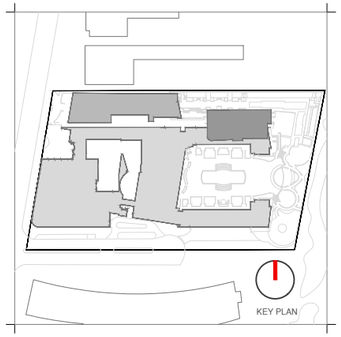

Rev.	Date	Rev.	Date

ALL DRAWINGS AND WRITTEN MATERIAL APPEARING HEREIN CONSTITUTE THE ORIGINAL AND UNPUBLISHED WORK OF KOBI KARP AIA, AND MAY NOT BE DUPLICATED, USED, OR DISCLOSED WITHOUT THE EXPRESS WRITTEN CONSENT OF KOBI KARP ARCHITECTURE & INTERIOR DESIGN, INC. AIA. (c) 2020

HPB- Final Submission

LINCOLN ROAD
100 Block
Miami Beach, FL 33139

Owner:
Name
Address
Address
Tel:
Email

Consultant:
Name
Address
Address
Tel:
Email

Consultant: LANDSCAPE ARCHITECT
Name Naturalficial.
Address 6915 Red Road, Suite 224
Address Coral Gables, FL 33143
Tel:
Email 786.717.6564

Consultant: CIVIL ENGINEER
Name KIMLEY HORN
Address 8201 Peters Road
Address Suite 2200
Tel: Plantation, FL, 33324
Email 954.535.5144

Consultant:
Name Desimore Consulting Engineering
Address 800 Brickell Avenue, 6th Floor
Address Miami, FL 33131
Tel: 305.441.0755
Email

Architect:
Kobi Karp Architecture and Interior Design, Inc.
571 NW 28TH ST
Miami, Florida 33137 USA
Tel: +1(305) 573 1818
Fax: +1(305) 573 3766

KOBI KARP
Lic. # AR0012578


EXTERIOR RENDERINGS

LINCOLN ROAD - 100 BLOCK

Date	11-13-2023	Sheet No.	A3.06
Scale	1"=50'-0"		
Project	2018		



VIEW FROM MID-BLOCK
LOOKING EAST

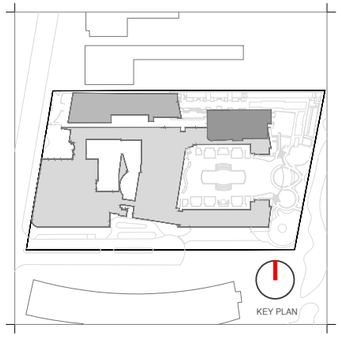

Rev.	Date	Rev.	Date

ALL DRAWINGS AND WRITTEN MATERIAL APPEARING HEREIN CONSTITUTE THE ORIGINAL AND UNPUBLISHED WORK OF KOBI KARP AIA, AND MAY NOT BE DUPLICATED, USED, OR DISCLOSED WITHOUT THE EXPRESS WRITTEN CONSENT OF KOBI KARP ARCHITECTURE & INTERIOR DESIGN, INC. AIA. (c) 2020

HPB- Final Submission

LINCOLN ROAD
100 Block
Miami Beach, FL 33139

Owner:
Name
Address
Address
Tel:
Email

Consultant:
Name
Address
Address
Tel:
Email

Consultant: LANDSCAPE ARCHITECT
Name Naturalficial.
Address 6915 Red Road, Suite 224
Address Coral Gables, FL 33143
Tel: 786.717.6564
Email

Consultant: CIVIL ENGINEER
Name KIMLEY HORN
Address 8201 Peters Road
Address Suite 2200
Tel: Plantation, FL, 33324
Email 954.535.5144

Consultant:
Name Desimore Consulting Engineering
Address 800 Brickell Avenue, 6th Floor
Address Miami, FL 33131
Tel: 305.441.0755
Email

Architect:
Kobi Karp Architecture and Interior Design, Inc.
571 NW 28TH ST
Miami, Florida 33137 USA
Tel: +1(305) 573 1818
Fax: +1(305) 573 3766

KOBI KARP
Lic. # AR0012578


EXTERIOR RENDERINGS

LINCOLN ROAD - 100 BLOCK

Date	11-13-2023	Sheet No.	A3.07
Scale	1"=50'-0"		
Project	2018		



VIEW OF DROP OFF
LOOKING WEST

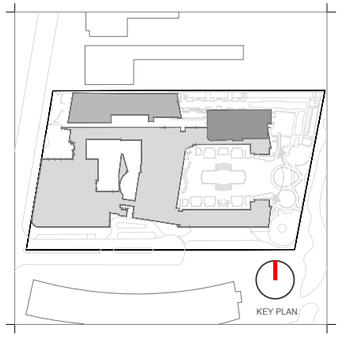

Rev.	Date	Rev.	Date

ALL DRAWINGS AND WRITTEN MATERIAL APPEARING HEREIN CONSTITUTE THE ORIGINAL AND UNPUBLISHED WORK OF KOBI KARP AIA, AND MAY NOT BE DUPLICATED, USED, OR DISCLOSED WITHOUT THE EXPRESS WRITTEN CONSENT OF KOBI KARP ARCHITECTURE & INTERIOR DESIGN, INC. AIA. (c) 2020

HPB- Final Submission

LINCOLN ROAD
100 Block
Miami Beach, FL 33139

Owner:
Name
Address
Address
Tel:
Email

Consultant:
Name
Address
Address
Tel:
Email

Consultant: LANDSCAPE ARCHITECT
Name Naturalficial.
Address 6915 Red Road, Suite 224
Address Coral Gables, FL 33143
Tel:
Email 786.717.6564

Consultant: CIVIL ENGINEER
Name KIMLEY HORN
Address 8201 Peters Road
Address Suite 2200
Tel: Plantattion, FL. 33324
Email 954.535.5144

Consultant:
Name Desimore Consulting Engineering
Address 800 Brickell Avenue, 6th Floor
Address Miami, FL 33131
Tel: 305.441.0755
Email

Architect:
Kobi Karp Architecture and Interior Design, Inc.
571 NW 28TH ST
Miami, Florida 33137 USA
Tel: +1(305) 573 1818
Fax: +1(305) 573 3766

KOBI KARP
Lic. # AR0012578


EXTERIOR RENDERINGS

LINCOLN ROAD - 100 BLOCK

Date	11-13-2023	Sheet No.
Scale	1"=50'-0"	A3.08
Project	2018	



THE BEACH WALK ENTRY

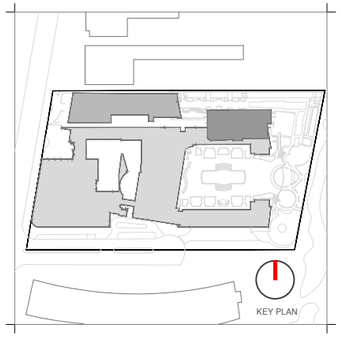

Rev.	Date	Rev.	Date

ALL DRAWINGS AND WRITTEN MATERIAL APPEARING HEREIN CONSTITUTE THE ORIGINAL AND UNPUBLISHED WORK OF KOBI KARP AIA, AND MAY NOT BE DUPLICATED, USED, OR DISCLOSED WITHOUT THE EXPRESS WRITTEN CONSENT OF KOBI KARP ARCHITECTURE & INTERIOR DESIGN, INC. AIA. (c) 2020

HPB- Final Submission

LINCOLN ROAD
100 Block
Miami Beach, FL 33139

Owner:
Name
Address
Address
Tel:
Email

Consultant:
Name
Address
Address
Tel:
Email

Consultant: LANDSCAPE ARCHITECT
Name Naturalficial.
Address 6915 Red Road, Suite 224
Address Coral Gables, FL 33143
Tel: 786.717.6564
Email

Consultant: CIVIL ENGINEER
Name KIMLEY HORN
Address 8201 Peters Road
Address Suite 2200
Tel: Plantation, FL, 33324
Email 954.535.5144

Consultant:
Name Desimore Consulting Engineering
Address 800 Brickell Avenue, 6th Floor
Address Miami, FL 33131
Tel: 305.441.0755
Email

Architect:
Kobi Karp Architecture and Interior Design, Inc.
571 NW 28TH ST
Miami, Florida 33137 USA
Tel: +1(305) 573 1818
Fax: +1(305) 573 3766

KOBI KARP
Lic. # AR0012578


EXTERIOR RENDERINGS

LINCOLN ROAD - 100 BLOCK

Date	11-13-2023	Sheet No.	A3.09
Scale	NTS		
Project	2018		



THE BEACH WALK ENTRY

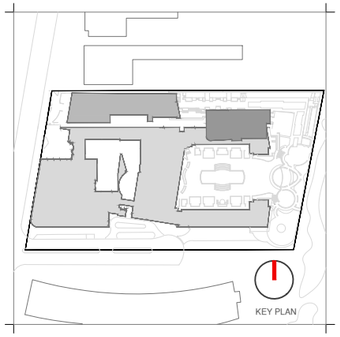

Rev.	Date	Rev.	Date

ALL DRAWINGS AND WRITTEN MATERIAL APPEARING HEREIN CONSTITUTE THE ORIGINAL AND UNPUBLISHED WORK OF KOBI KARP AIA, AND MAY NOT BE DUPLICATED, USED, OR DISCLOSED WITHOUT THE EXPRESS WRITTEN CONSENT OF KOBI KARP ARCHITECTURE & INTERIOR DESIGN, INC. AIA. (c) 2020

HPB- Final Submission

LINCOLN ROAD
100 Block
Miami Beach, FL 33139

Owner:
Name
Address
Address
Tel:
Email

Consultant:
Name
Address
Address
Tel:
Email

Consultant: LANDSCAPE ARCHITECT
Name Naturalficial,
Address 6915 Red Road, Suite 224
Address Coral Gables, FL 33143
Tel:
Email 786.717.6564

Consultant: CIVIL ENGINEER
Name KIMLEY HORN
Address 8201 Peters Road
Address Suite 2200
Tel: Plantation, FL, 33324
Email 954.535.5144

Consultant:
Name
Address Desimore Consulting Engineering
Address 800 Brickell Avenue, 6th Floor
Tel: Miami, FL 33131
Email 305.441.0755

Architect:
Kobi Karp Architecture and Interior Design, Inc.
571 NW 28TH ST
Miami, Florida 33137 USA
Tel: +1(305) 573 1818
Fax: +1(305) 573 3766

KOBI KARP
Lic. # AR0012578


EXTERIOR RENDERINGS

LINCOLN ROAD - 100 BLOCK

Date	11-13-2023	Sheet No.	A3.10
Scale	NTS		
Project	2018		



THE BEACH WALK ENTRY

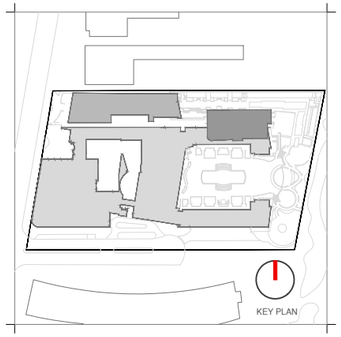

Rev.	Date	Rev.	Date

ALL DRAWINGS AND WRITTEN MATERIAL APPEARING HEREIN CONSTITUTE THE ORIGINAL AND UNPUBLISHED WORK OF KOBI KARP AIA, AND MAY NOT BE DUPLICATED, USED, OR DISCLOSED WITHOUT THE EXPRESS WRITTEN CONSENT OF KOBI KARP ARCHITECTURE & INTERIOR DESIGN, INC. AIA. (c) 2020

HPB- Final Submission

LINCOLN ROAD
100 Block
Miami Beach, FL 33139

Owner:
Name
Address
Address
Tel:
Email

Consultant:
Name
Address
Address
Tel:
Email

Consultant: LANDSCAPE ARCHITECT
Name Naturalficial.
Address 6915 Red Road, Suite 224
Address Coral Gables, FL 33143
Tel: 786.717.6564
Email

Consultant: CIVIL ENGINEER
Name KIMLEY HORN
Address 8201 Peters Road
Address Suite 2200
Tel: Plantation, FL, 33324
Email 954.535.5144

Consultant:
Name Desimore Consulting Engineering
Address 800 Brickell Avenue, 6th Floor
Address Miami, FL 33131
Tel: 305.441.0755
Email

Architect:
Kobi Karp Architecture and Interior Design, Inc.
571 NW 28TH ST
Miami, Florida 33137 USA
Tel: +1(305) 573 1818
Fax: +1(305) 573 3766

KOBI KARP
Lic. # AR0012578

EXTERIOR RENDERINGS

LINCOLN ROAD - 100 BLOCK

Date	11-13-2023	Sheet No.	A3.11
Scale	1"=50'-0"		
Project	2018		