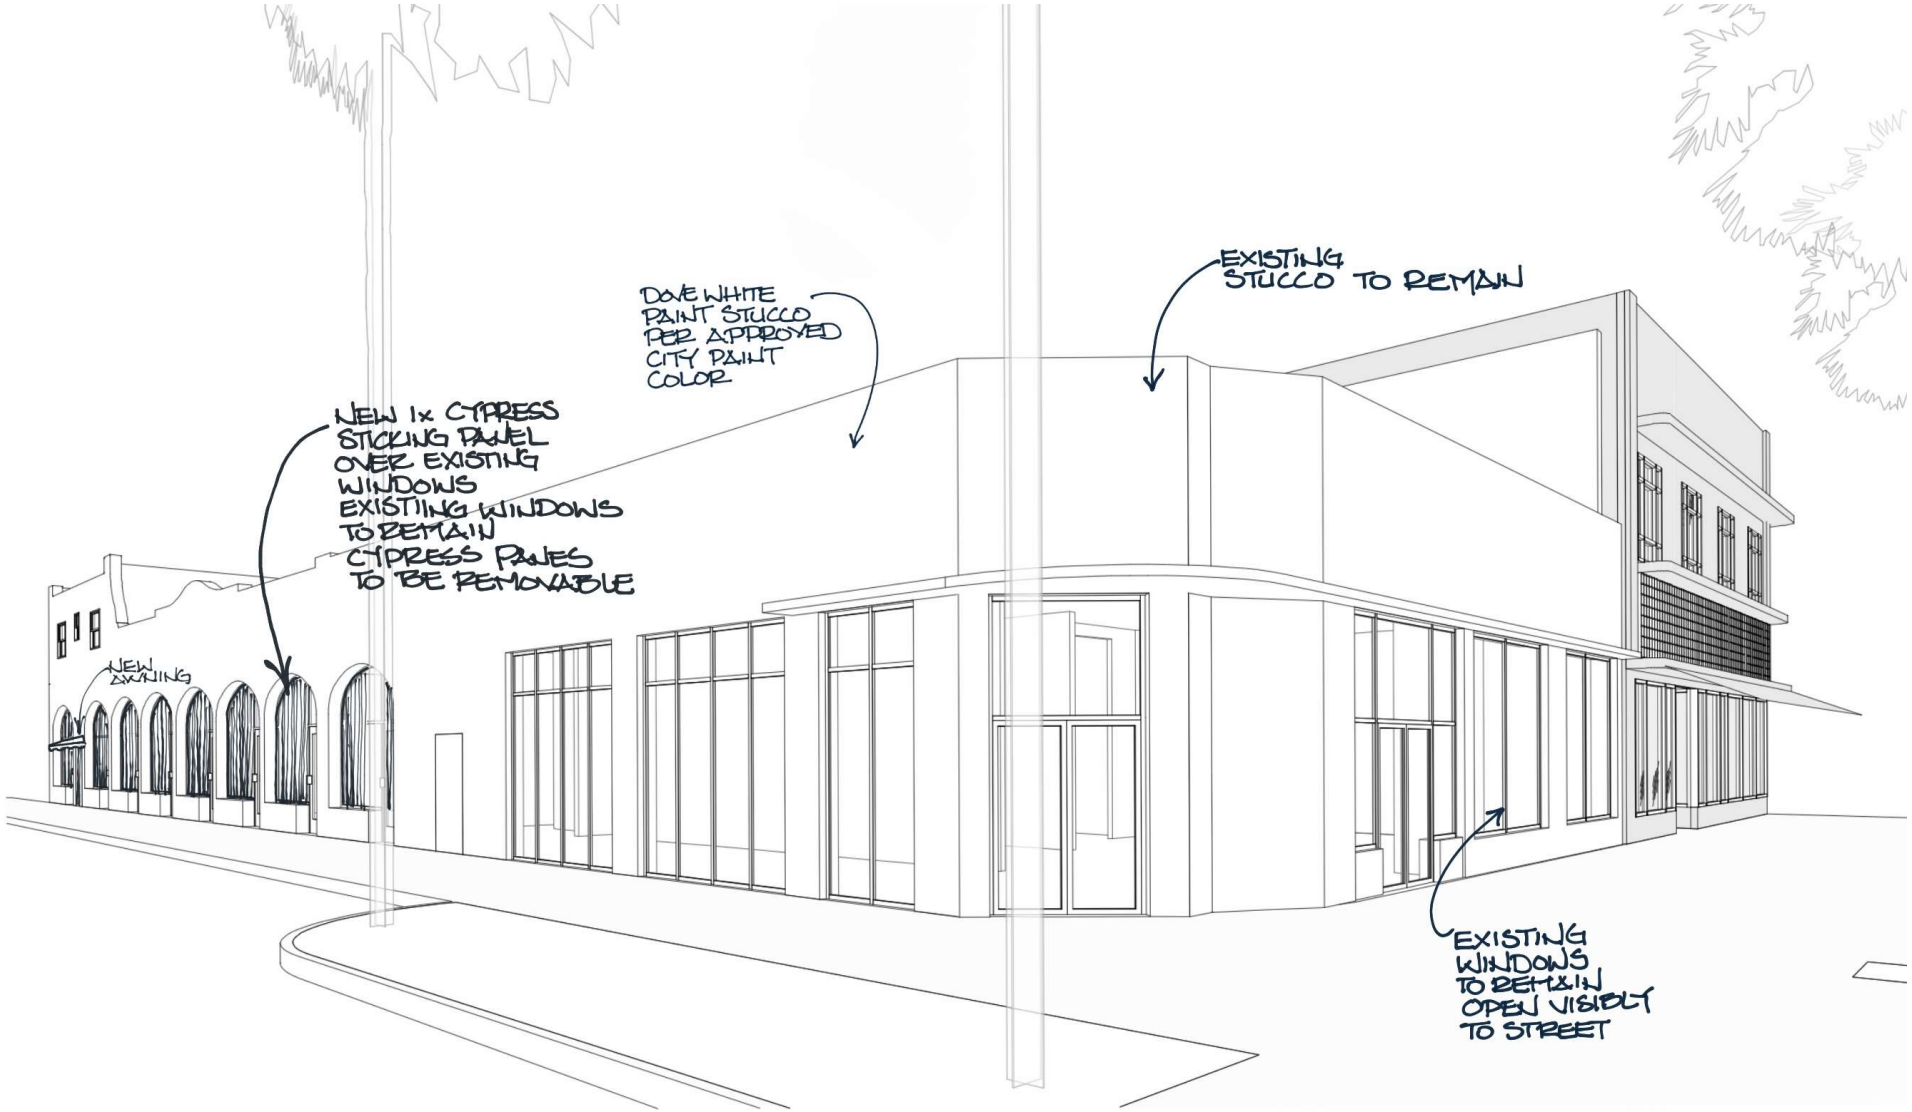

DOVE WHITE PAINT STUCCO PER APPROVED CITY PAINT COLOR
EXISTING STUCCO TO REMAIN
NEW 1x CYPRESS STICKING PANEL OVER EXISTING WINDOWS EXISTING WINDOWS TO REMAIN CYPRESS PANES TO BE REMOVABLE
NEW AWNING
EXISTING WINDOWS TO REMAIN OPEN VISIBLY TO STREET