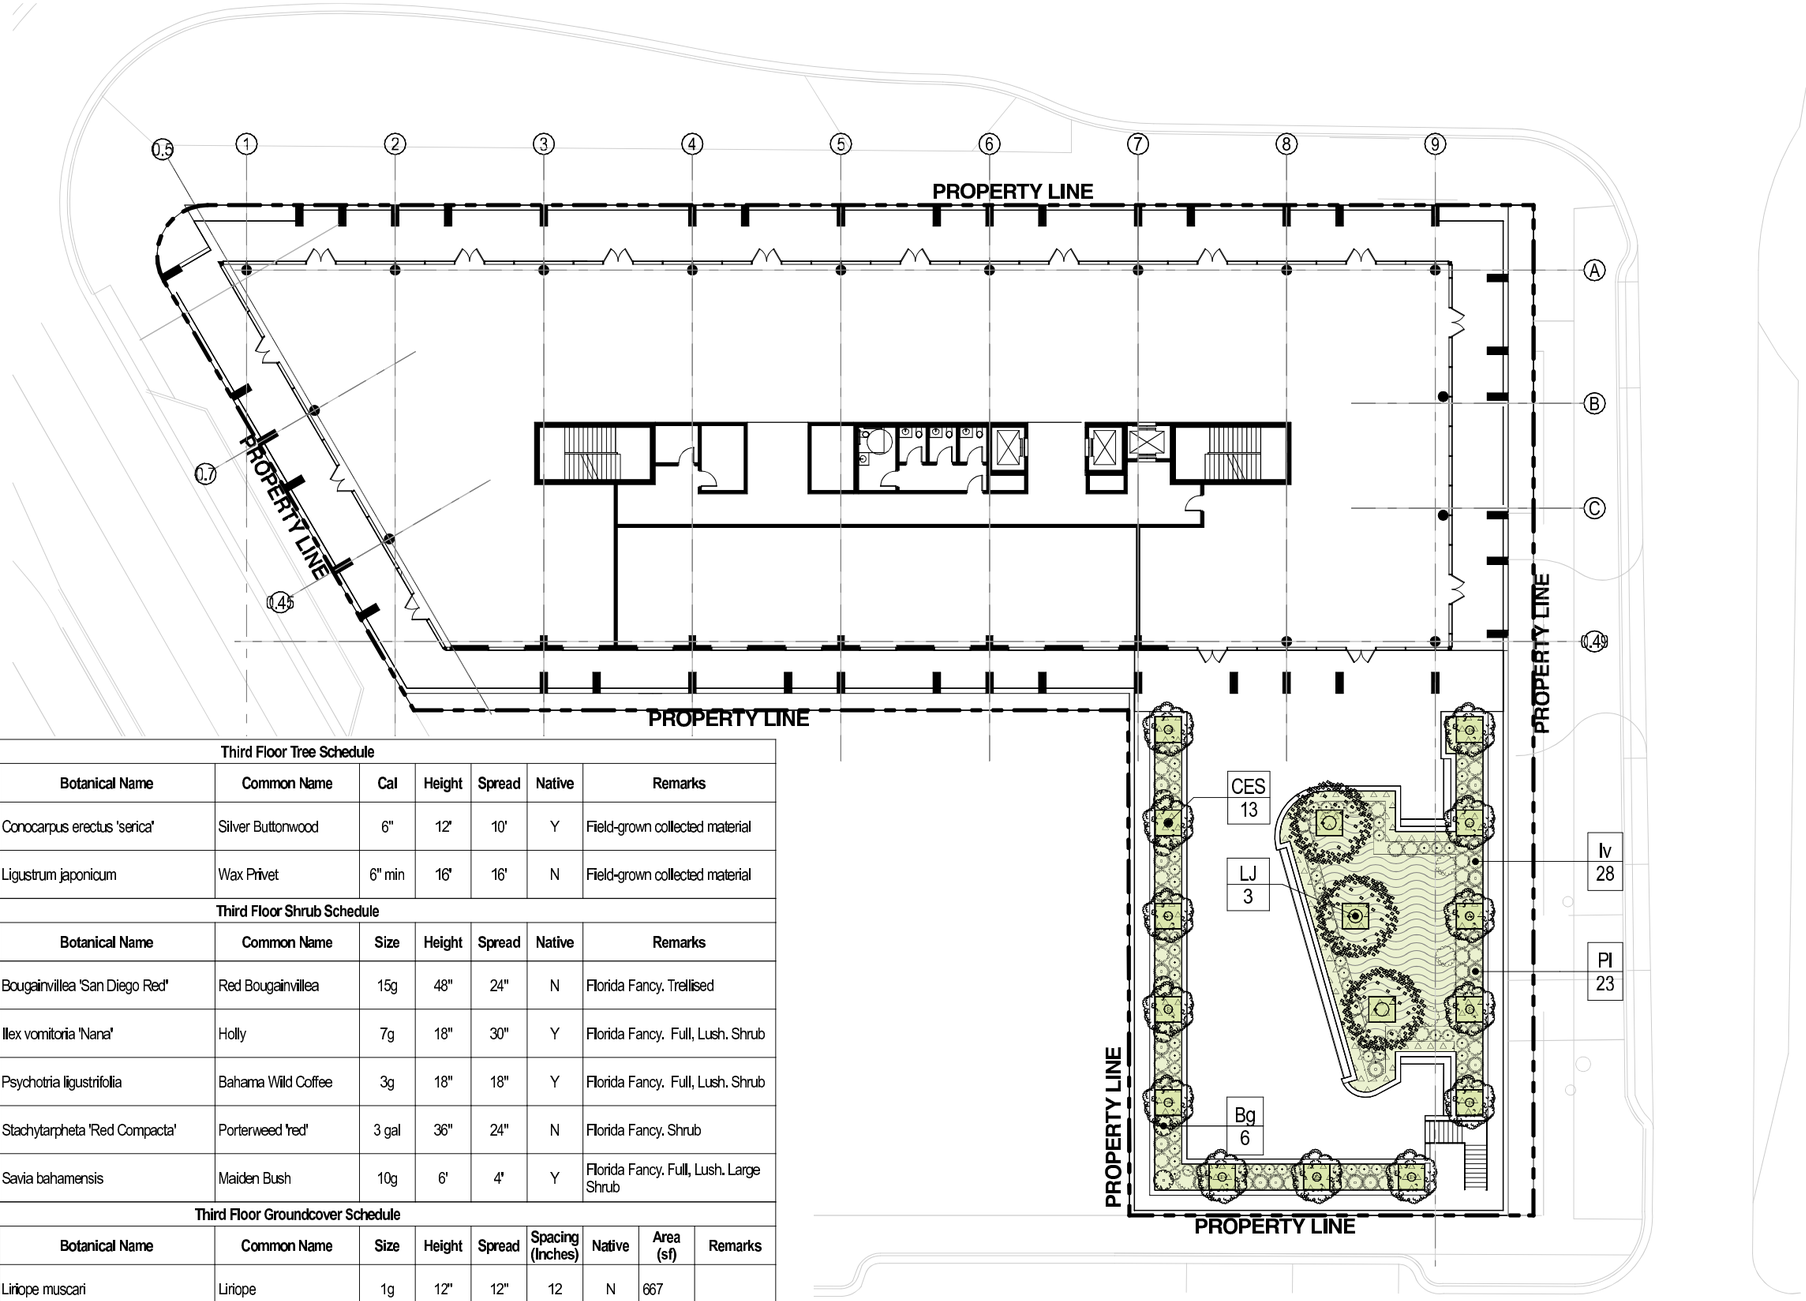


Third Floor Tree Schedule

Symbol	ID	Qty	Botanical Name	Common Name	Cal	Height	Spread	Native	Remarks
	CES	13	Conocarpus erectus 'serica'	Silver Buttonwood	6"	12'	10'	Y	Field-grown collected material
	LJ	3	Ligustrum japonicum	Wax Privet	6" min	16'	16'	N	Field-grown collected material

Third Floor Shrub Schedule

Symbol	ID	Qty	Botanical Name	Common Name	Size	Height	Spread	Native	Remarks
	Bg	6	Bougainvillea 'San Diego Red'	Red Bougainvillea	15g	48"	24"	N	Florida Fancy. Trellised
	Iv	36	Ilex vomitoria 'Nana'	Holly	7g	18"	30"	Y	Florida Fancy. Full, Lush. Shrub
	Pl	23	Psychotria ligustrifolia	Bahama Wild Coffee	3g	18"	18"	Y	Florida Fancy. Full, Lush. Shrub
	Pr	77	Stachytarpheta 'Red Compacta'	Porterweed 'red'	3 gal	36"	24"	N	Florida Fancy. Shrub
	Sb	4	Savia bahamensis	Maiden Bush	10g	6'	4'	Y	Florida Fancy. Full, Lush. Large Shrub


Third Floor Groundcover Schedule

Symbol	ID	QTY	Botanical Name	Common Name	Size	Height	Spread	Spacing (Inches)	Native	Area (sf)	Remarks
	lm	161	Liriope muscari	Liriope	1g	12"	12"	12	N	667	
	zp	216	Zamia pumila	Coontie	7g	24"	24"	18	Y	814	

THIRD FLOOR PLANTING PLAN
Scale: 1" = 30'-0"

No copies, transmissions, reproductions, or electronic revisions of any portions of these drawings in whole or in part be made without the express written permission of Zyscovich, LLC. All designs indicated in these drawings are property of Zyscovich, LLC. All copyrights reserved © 2023.

URBAN ROBOT ASSOCIATES Souto Moura Arquitectos S.A. ZYSCOVICH
100 N Biscayne Blvd . 27th Fl
Miami . FL 33132.2304
t 305.372.5222 f 305.577.4521
e info@zyscovich.com
w www.zyscovich.com

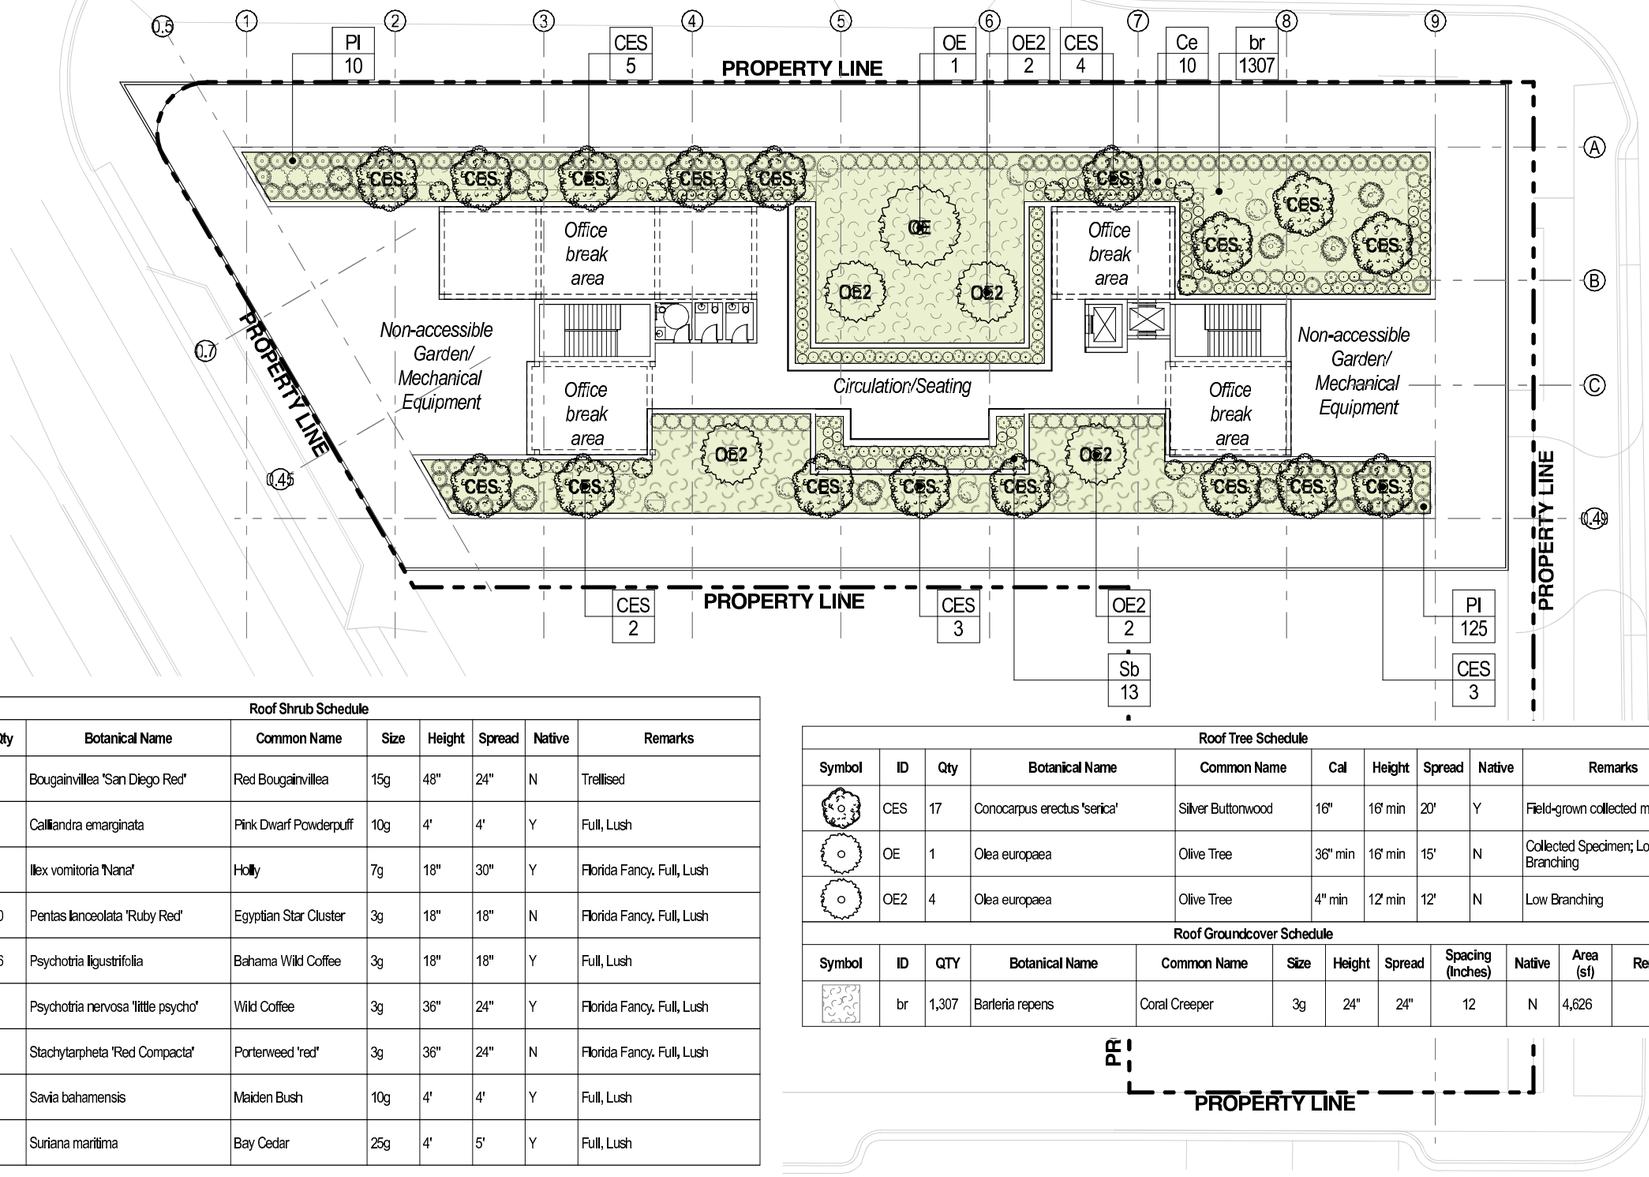

Roof Shrub Schedule

Symbol	ID	Qty	Botanical Name	Common Name	Size	Height	Spread	Native	Remarks
	Bg	11	Bougainvillea 'San Diego Red'	Red Bougainvillea	15g	48"	24"	N	Trellised
	Ce	16	Calliandra emarginata	Pink Dwarf Powderpuff	10g	4'	4'	Y	Full, Lush
	Iv	47	Ilex vomitoria 'Nana'	Holly	7g	18"	30"	Y	Florida Fancy. Full, Lush
	Pl	100	Pentas lanceolata 'Ruby Red'	Egyptian Star Cluster	3g	18"	18"	N	Florida Fancy. Full, Lush
	Pl	106	Psychotria ligustrifolia	Bahama Wild Coffee	3g	18"	18"	Y	Full, Lush
	Pn	47	Psychotria nervosa 'little psycho'	Wild Coffee	3g	36"	24"	Y	Florida Fancy. Full, Lush
	Pr	41	Stachytarpheta 'Red Compacta'	Porterweed 'red'	3g	36"	24"	N	Florida Fancy. Full, Lush
	Sb	9	Savia bahamensis	Maiden Bush	10g	4'	4'	Y	Full, Lush
	Sm	8	Suriana maritima	Bay Cedar	25g	4'	5'	Y	Full, Lush

Roof Tree Schedule

Symbol	ID	Qty	Botanical Name	Common Name	Cal	Height	Spread	Native	Remarks
	CES	17	Conocarpus erectus 'serica'	Silver Buttonwood	16"	16' min	20'	Y	Field-grown collected material
	OE	1	Olea europaea	Olive Tree	36" min	16' min	15'	N	Collected Specimen; Low Branching
	OE2	4	Olea europaea	Olive Tree	4" min	12' min	12'	N	Low Branching

Roof Groundcover Schedule

Symbol	ID	QTY	Botanical Name	Common Name	Size	Height	Spread	Spacing (Inches)	Native	Area (sf)	Remarks
	br	1,307	Barleria repens	Coral Creeper	3g	24"	24"	12	N	4,626	

0 30' 60'

ROOF PLANTING PLAN
Scale: 1" = 30'-0"


The Alton — *Miami Beach, Florida* — *1" = 30'-0"* — *March 10, 2024*

No copies, transmissions, reproductions, or electronic revisions of any portions of these drawings in whole or in part be made without the express written permission of Zyscovich, LLC. All designs indicated in these drawings are property of Zyscovich, LLC. All copyrights reserved © 2023.

URBAN ROBOT ASSOCIATES Souto Moura Arquitectos S.A. ZYSCOVICH

100 N Biscayne Blvd . 27th Fl
Miami . FL 33132.2304
t 305.372.5222 f 305.577.4521
e info@zyscovich.com
w www.zyscovich.com


L204

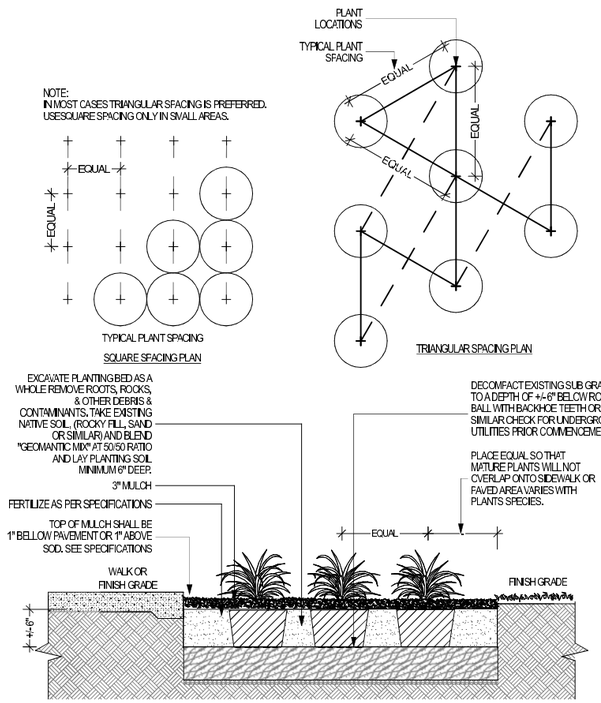

4 L205

GROUNDCOVER DETAIL


NOT TO SCALE

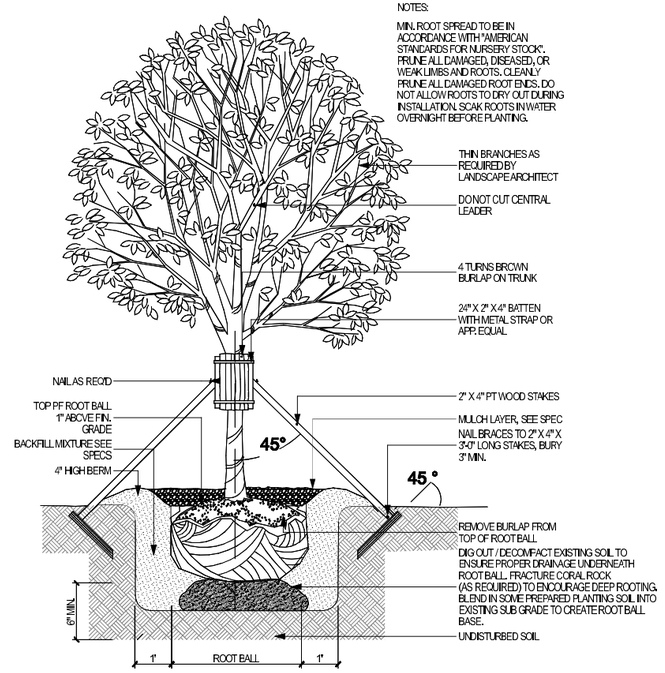

2 L205

TREE STAKING DETAIL


NOT TO SCALE

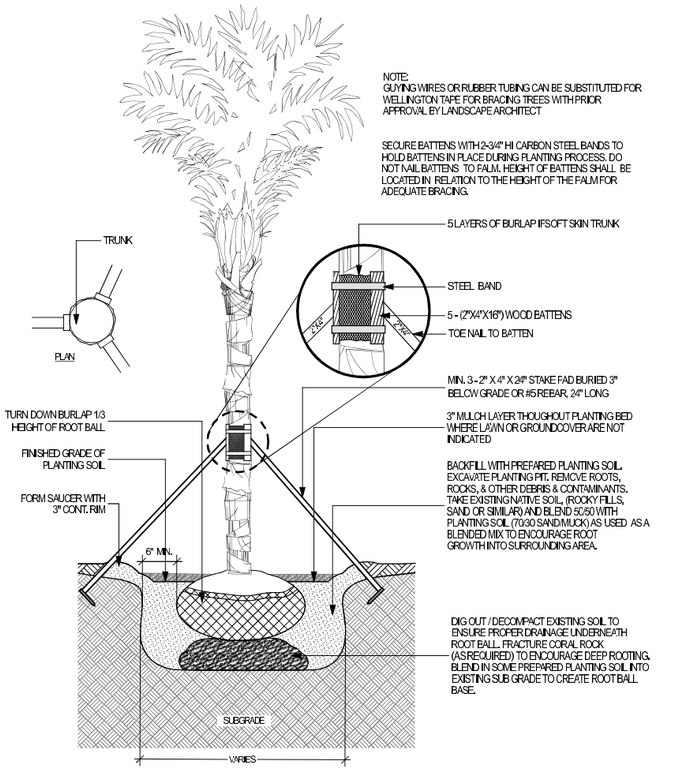

1 L205

PALM PLANTING DETAIL


NOT TO SCALE

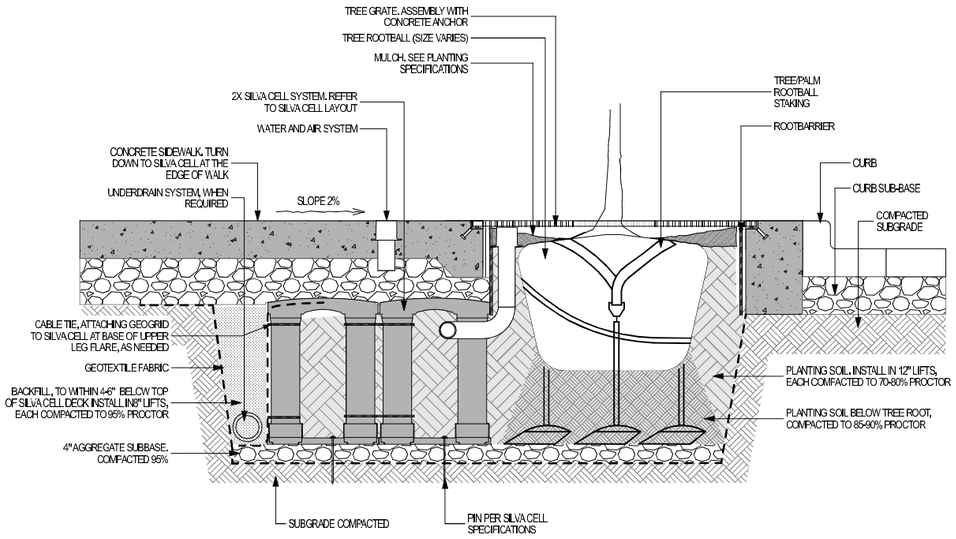

5 L205

SUSPENDED PAVEMENT DETAIL

NOT TO SCALE

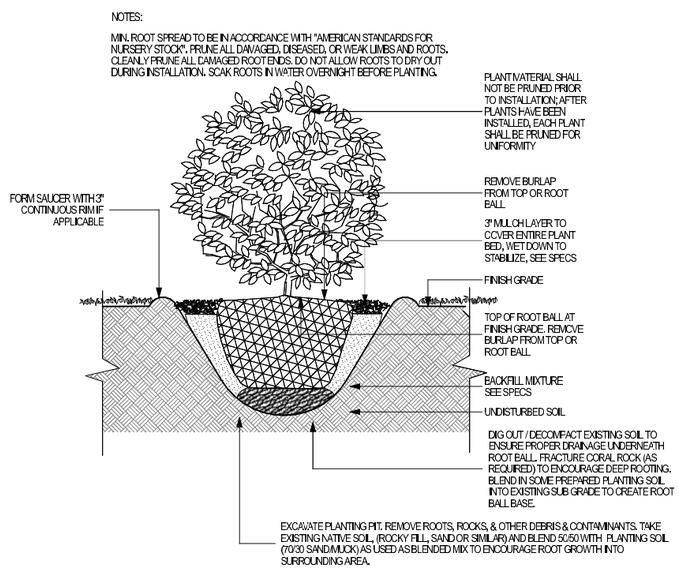

3 L205

SHURB PLANTING DETAIL

NOT TO SCALE

PLANTING NOTES AND DETAILS
Scale: 1" = 30'-0"

The Alton — *Miami Beach, Florida* — *1" = 30'-0"* — *March 10, 2024*

No copies, transmissions, reproductions, or electronic revisions of any portions of these drawings in whole or in part be made without the express written permission of Zyscovich, LLC. All designs indicated in these drawings are property of Zyscovich, LLC. All copyrights reserved © 2023.

URBAN ROBOT ASSOCIATES Souto Moura Arquitectos S.A. ZYSCOVICH
100 N Biscayne Blvd . 27th Fl
Miami . FL 33132.2304
t 305.372.5222 f 305.577.4521
e info@zyscovich.com
w www.zyscovich.com



Silver Buttonwood CES
Conocarpus erectus 'Sericeus'



Japanese Privet LJ
Ligustrum japonicum



Simpson's Stopper MF
Myrcianthes fragrans



European Olive OE2
Olea europaea



European Olive - Specimen OE
Olea europaea



Phoenix dactylifera PD
Date Palm



Lilyturf lm
Liriope muscari



Bahama Wild Coffee Pl
Psychotria ligustrifolia



Bougainvillea 'San Diego Red' Bg



Dwarf Yaupon Holly Iv
Ilex vomitoria 'Nana'



Simpson's Stopper Mf
Myrcianthes fragrans



Egyptian Star Cluster Pl
Pentas lanceolata 'Ruby Red'



Wild Coffee Pn
Psychotria nervosa



Confederate Jasmine Tj
Trachelospermum jasminoides 'Star'



Red Porterweed Pr
Stachytarpheta 'Red Compacta'



Bahama maidenbush Sb
Savia bahamensis



Coontie Zp
Zamia pumila



Necklace pod St
Sophora tomentosa



Pink Dwarf Powderpuff br
Caliiandra emarginata



Bay Cedar Sm
Suriana maritima



Coral Creeper br
Barleria repens

PLANTING PALETTE

Scale: 1" = 30'-0"


The Alton — Miami Beach, Florida | 1" = 30'-0" | March 10, 2024

No copies, transmissions, reproductions, or electronic revisions of any portions of these drawings in whole or in part be made without the express written permission of Zyscovich, LLC. All designs indicated in these drawings are property of Zyscovich, LLC. All copyrights reserved © 2023.


URBAN ROBOT ASSOCIATES Souto Moura Arquitectos S.A. ZYSCOVICH

100 N Biscayne Blvd . 27th Fl
Miami . FL 33132.2304
t 305.372.5222 f 305.577.4521

e info@zyscovich.com
w www.zyscovich.com

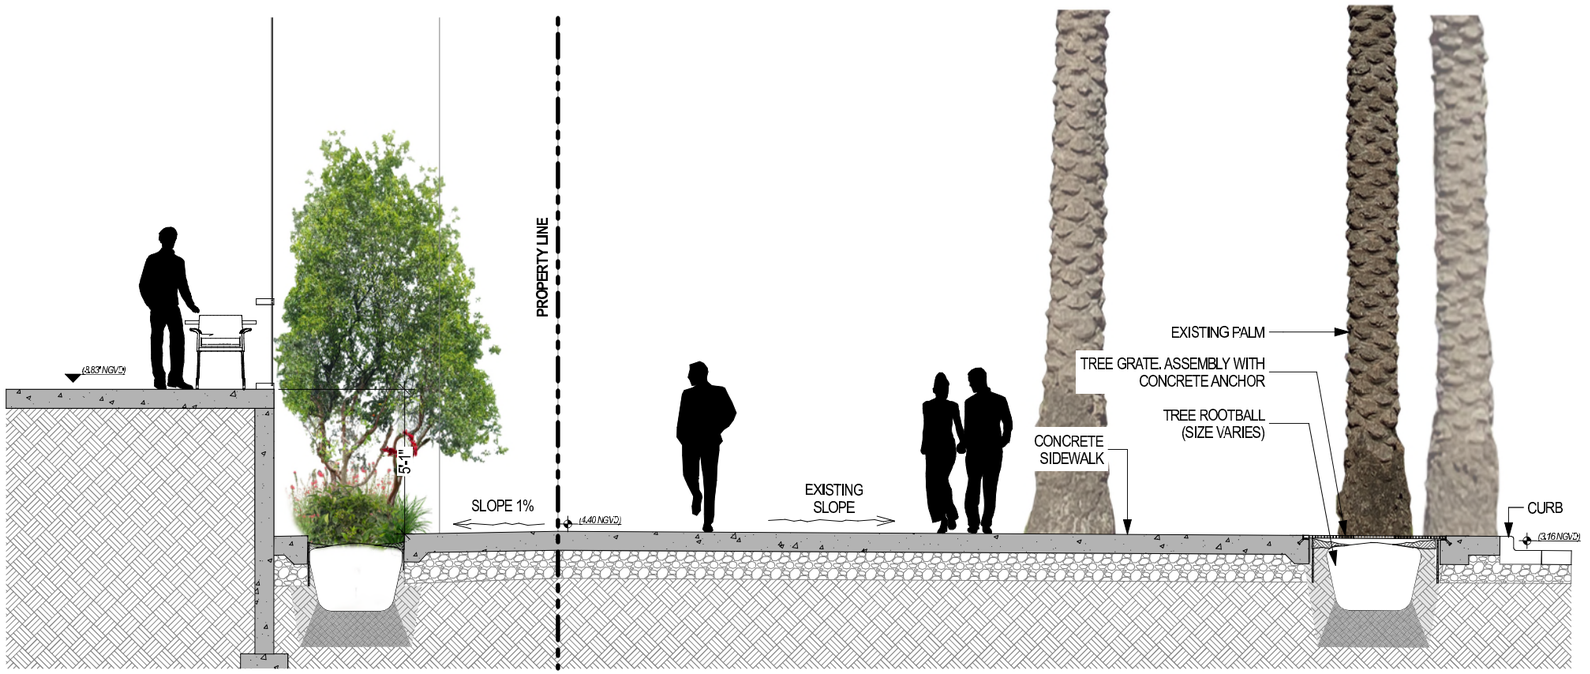

1 *Section At Fifth*

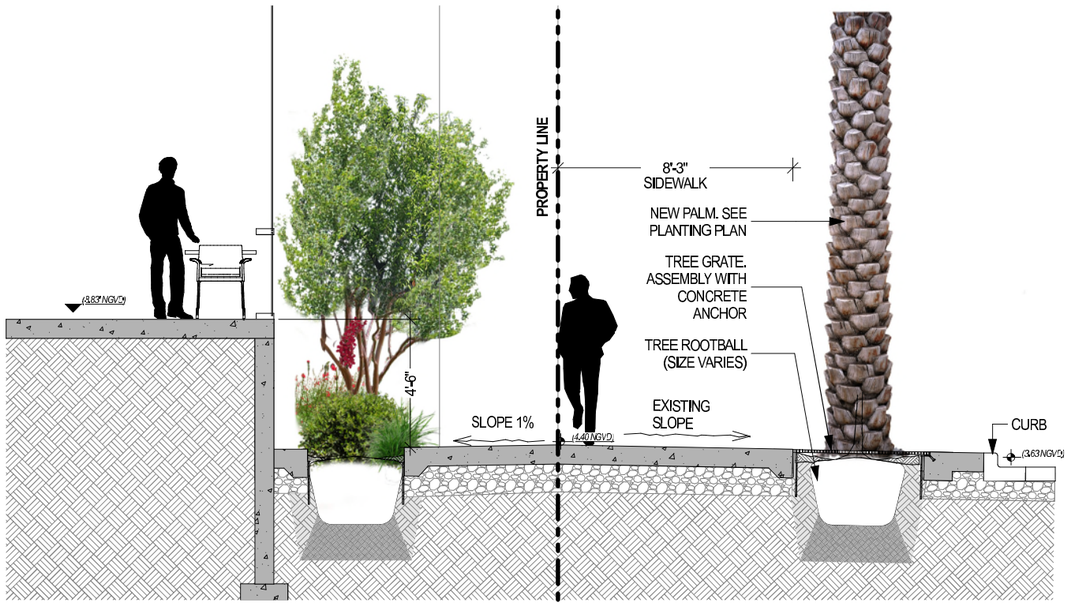

2 *Section At Fifth*

SIDEWALK SECTIONS

Scale: 3/16" = 1'

The Alton	***Miami Beach, Florida***		*1" = 30'-0"*	*March 10, 2024*


No copies, transmissions, reproductions, or electronic revisions of any portions of these drawings in whole or in part be made without the express written permission of Zyscovich, LLC. All designs indicated in these drawings are property of Zyscovich, LLC. All copyrights reserved © 2023.

URBAN ROBOT ASSOCIATES Souto Moura Arquitectos S.A. ZYSCOVICH


100 N Biscayne Blvd . 27th Fl
Miami . FL 33132.2304
t 305.372.5222 f 305.577.4521

e info@zyscovich.com
w www.zyscovich.com


L300

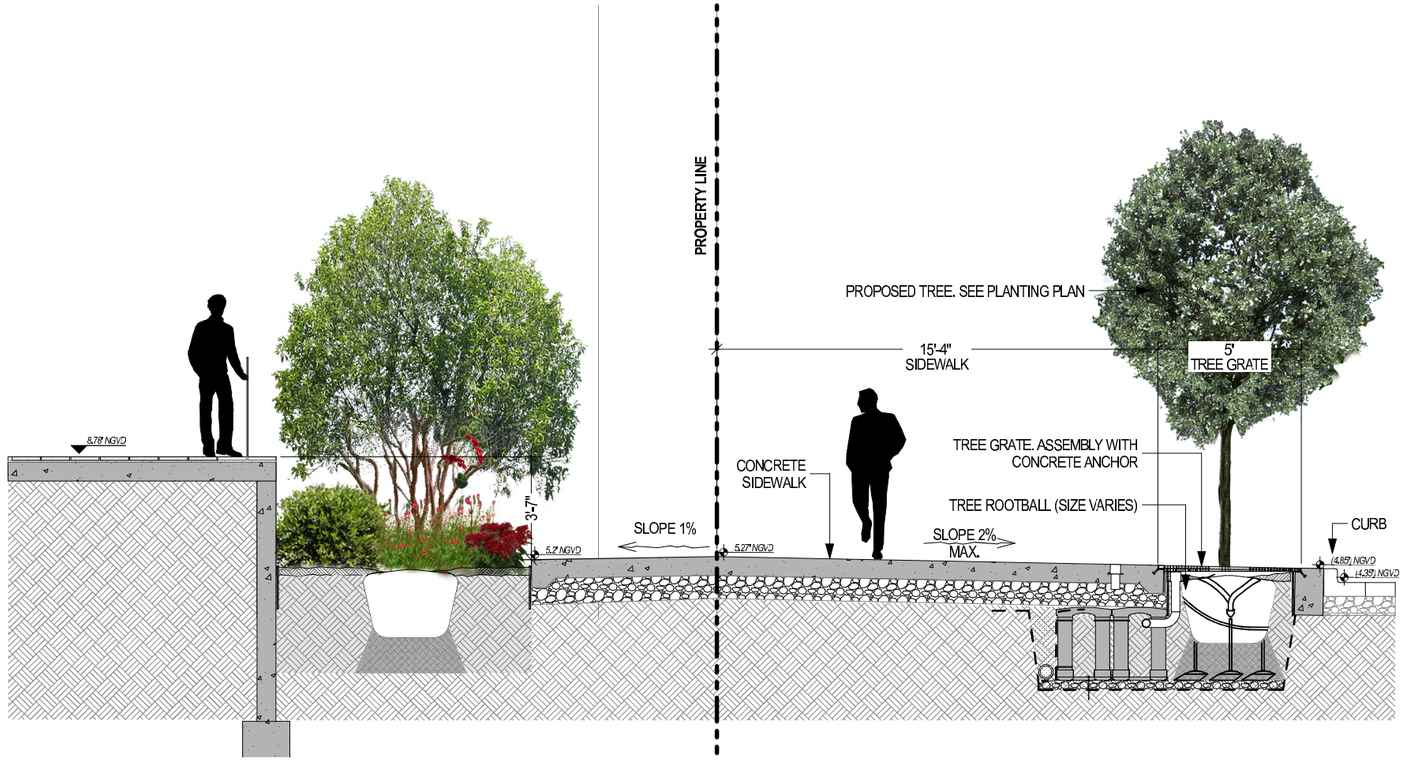

1 *Section At Lenox*

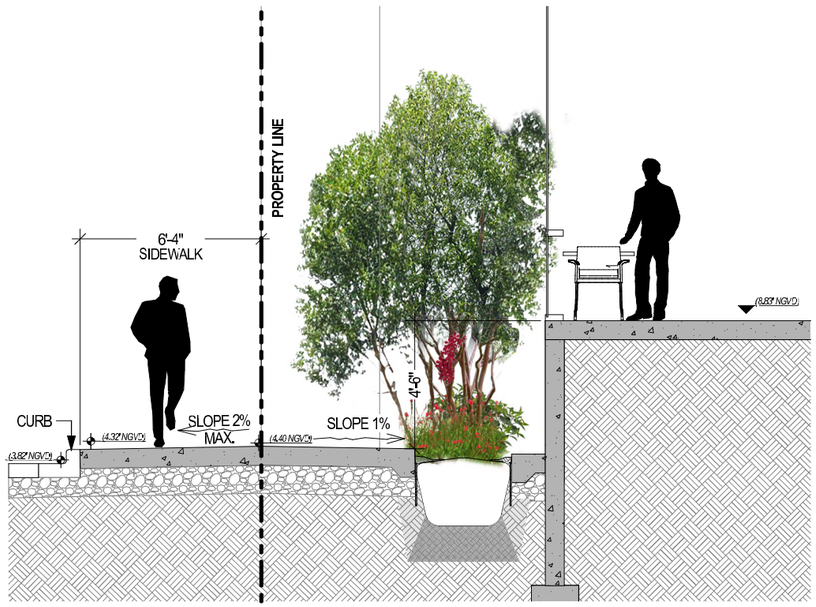

2 *Section At Alton*

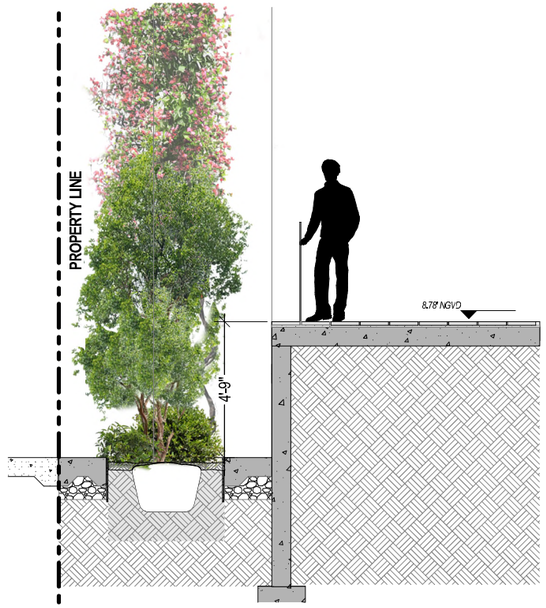

3 *Section At South*

SIDEWALK SECTIONS

Scale: 1" = 30'-0"

The Alton | ***Miami Beach, Florida*** | *1" = 30'-0"* | *March 10, 2024*

No copies, transmissions, reproductions, or electronic revisions of any portions of these drawings in whole or in part be made without the express written permission of Zyscovich, LLC. All designs indicated in these drawings are property of Zyscovich, LLC. All copyrights reserved © 2023.

URBAN ROBOT ASSOCIATES Souto Moura Arquitectos S.A. ZYSCOVICH
100 N Biscayne Blvd . 27th Fl
Miami . FL 33132.2304
t 305.372.5222 f 305.577.4521
e info@zyscovich.com
w www.zyscovich.com



NORTH ELEVATION

Scale: 1" = 30'-0"

The Alton	Miami Beach, Florida		1" = 30'-0"	March 10, 2024

No copies, transmissions, reproductions, or electronic revisions of any portions of these drawings in whole or in part be made without the express written permission of Zyscovich, LLC. All designs indicated in these drawings are property of Zyscovich, LLC. All copyrights reserved © 2023.

URBAN ROBOT ASSOCIATES Souto Moura Arquitectos S.A. ZYSCOVICH
100 N Biscayne Blvd . 27th Fl
Miami . FL 33132.2304
t 305.372.5222 f 305.577.4521
e info@zyscovich.com
w www.zyscovich.com

L302



EAST ELEVATION

Scale: 1" = 30'-0"

The Alton | Miami Beach, Florida | 1" = 30'-0" | March 10, 2024

No copies, transmissions, reproductions, or electronic revisions of any portions of these drawings in whole or in part be made without the express written permission of Zyscovich, LLC. All designs indicated in these drawings are property of Zyscovich, LLC. All copyrights reserved © 2023.

URBAN ROBOT ASSOCIATES Souto Moura Arquitectos S.A. ZYSCOVICH
100 N Biscayne Blvd . 27th Fl
Miami . FL 33132.2304
t 305.372.5222 f 305.577.4521
e info@zyscovich.com
w www.zyscovich.com

L303



SOUTH ELEVATION

Scale: 1" = 30'-0"

The Alton | Miami Beach, Florida | | 1" = 30'-0" | March 10, 2024

No copies, transmissions, reproductions, or electronic revisions of any portions of these drawings in whole or in part be made without the express written permission of Zyscovich, LLC. All designs indicated in these drawings are property of Zyscovich, LLC. All copyrights reserved © 2023.

URBAN ROBOT ASSOCIATES Souto Moura Arquitectos S.A. ZYSCOVICH

100 N Biscayne Blvd . 27th Fl
Miami . FL 33132.2304
t 305.372.5222 f 305.577.4521

e info@zyscovich.com
w www.zyscovich.com

L304



WEST ELEVATION


Scale: 1" = 30'-0"

The Alton | Miami Beach, Florida | 1" = 30'-0" | March 10, 2024

No copies, transmissions, reproductions, or electronic revisions of any portions of these drawings in whole or in part be made without the express written permission of Zyscovich, LLC. All designs indicated in these drawings are property of Zyscovich, LLC. All copyrights reserved © 2023.

URBAN ROBOT ASSOCIATES Souto Moura Arquitectos S.A. ZYSCOVICH
100 N Biscayne Blvd . 27th Fl
Miami . FL 33132.2304
t 305.372.5222 f 305.577.4521
e info@zyscovich.com
w www.zyscovich.com

L305

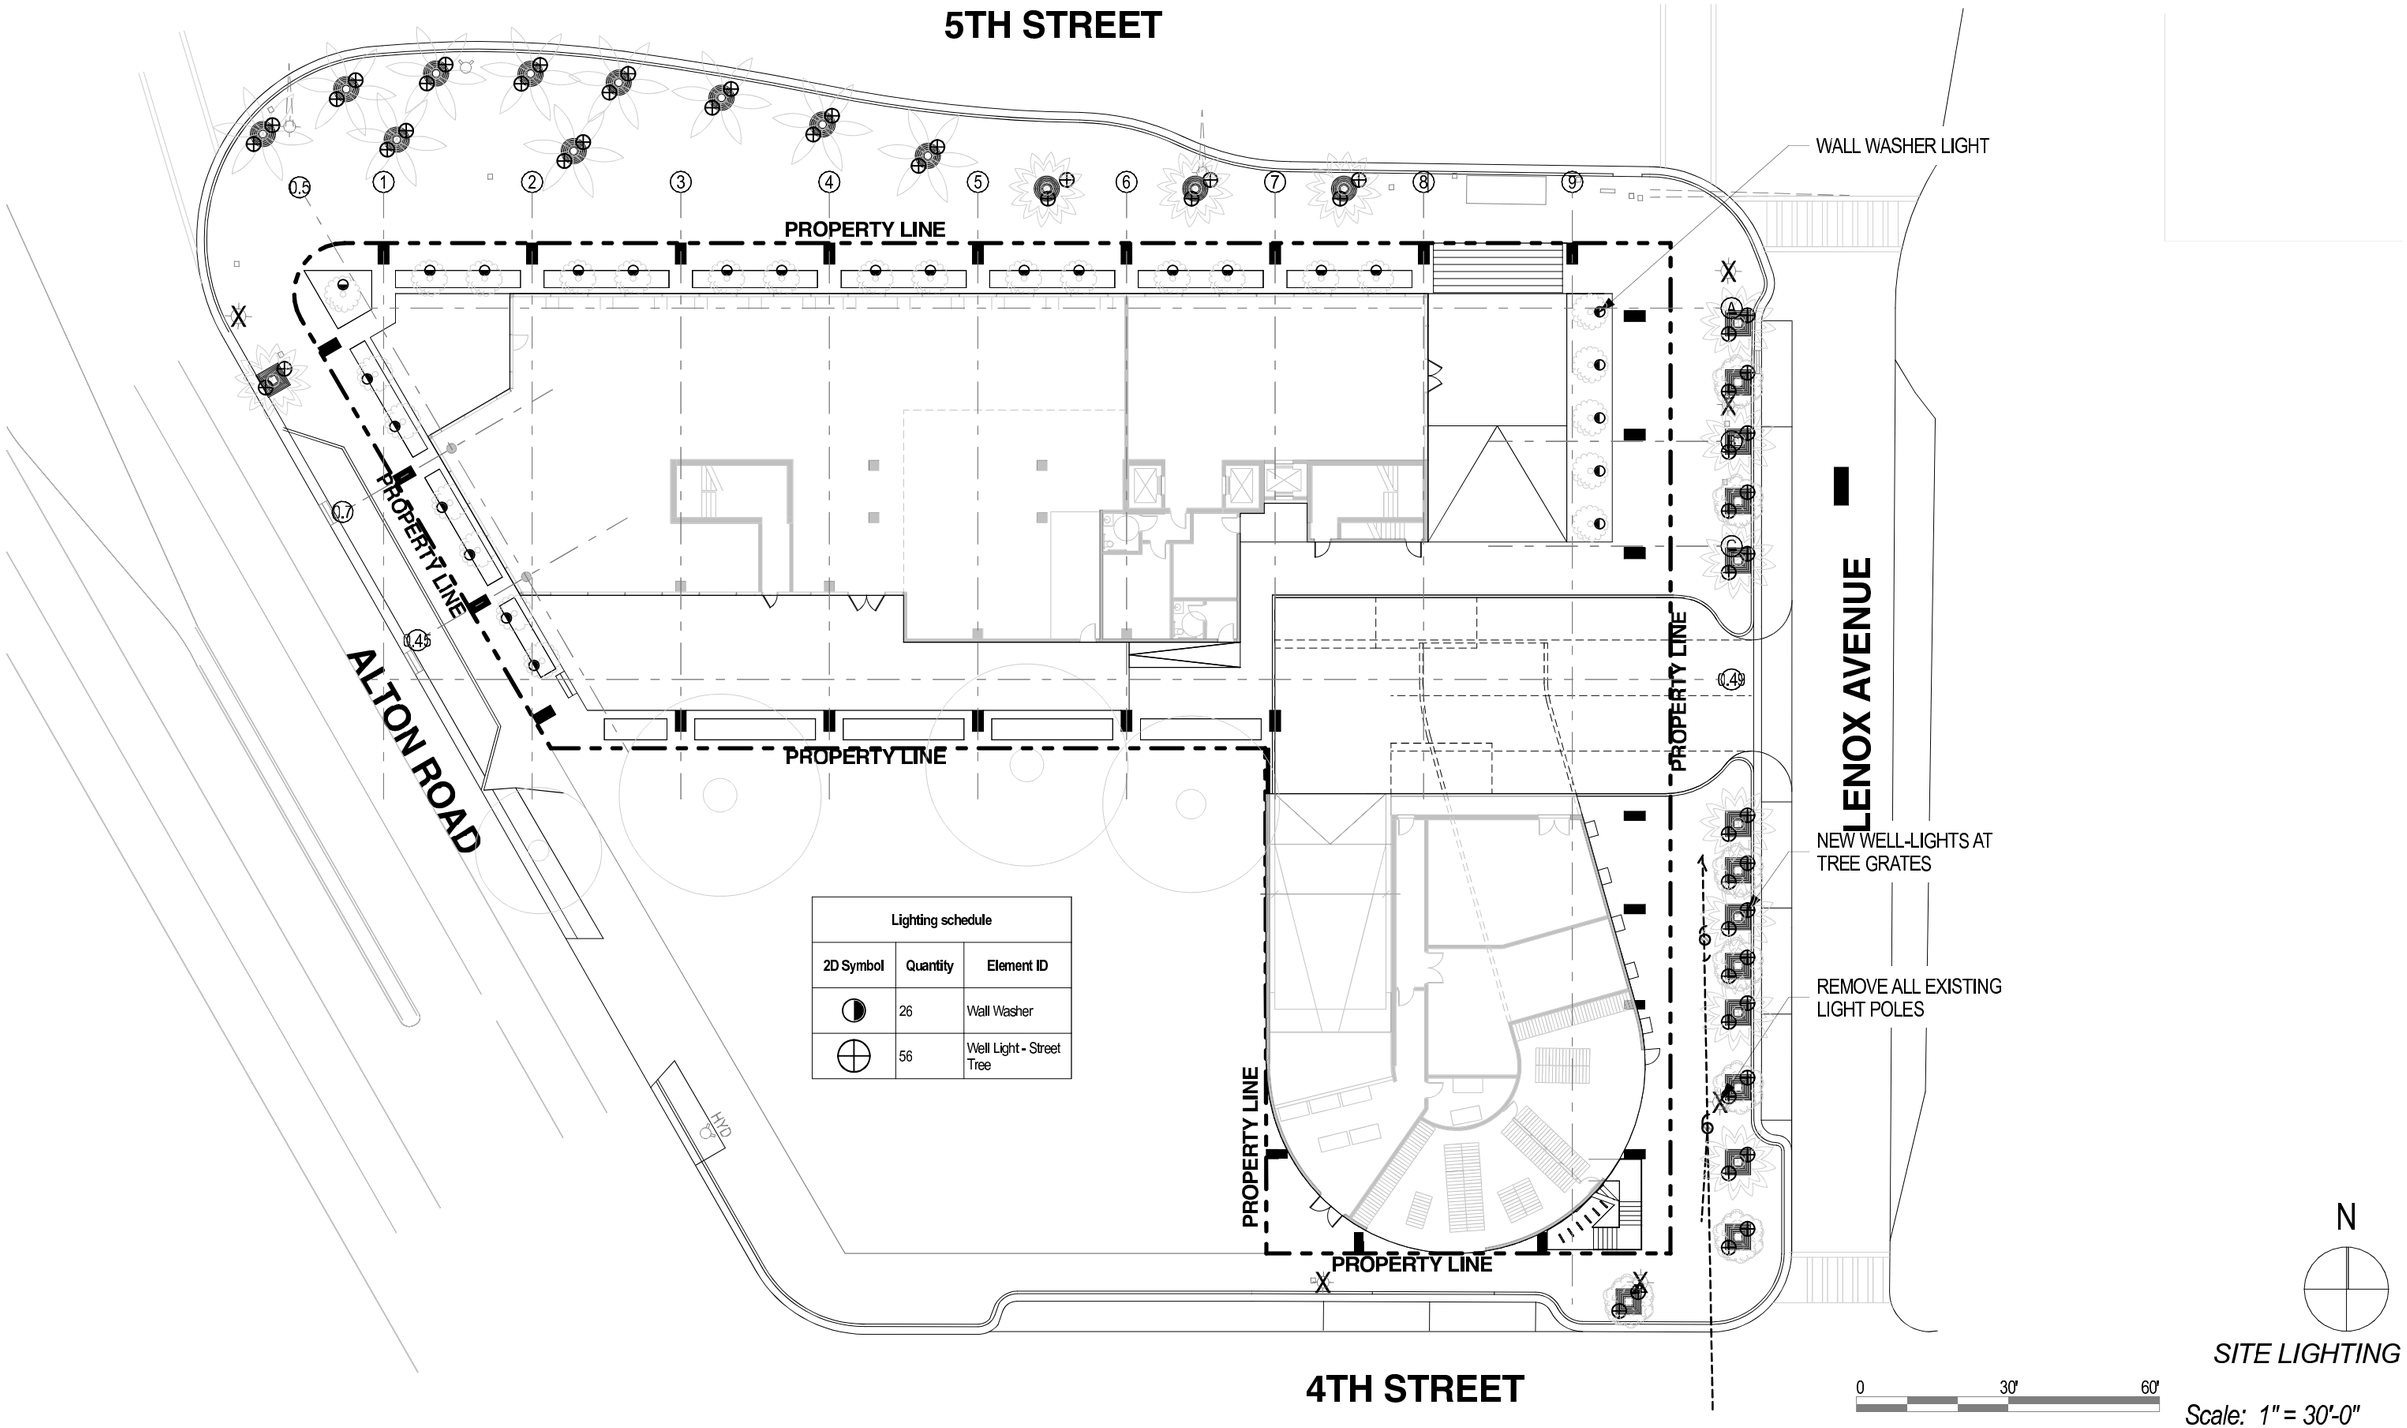

SITE LIGHTING

Scale: 1" = 30'-0"

The Alton	Miami Beach, Florida		1" = 30'-0"	March 10, 2024

No copies, transmissions, reproductions, or electronic revisions of any portions of these drawings in whole or in part be made without the express written permission of Zyscovich, LLC. All designs indicated in these drawings are property of Zyscovich, LLC. All copyrights reserved © 2023.

URBAN ROBOT ASSOCIATES Souto Moura Arquitectos S.A. ZYSCOVICH

100 N Biscayne Blvd . 27th Fl
Miami . FL 33132.2304
t 305.372.5222 f 305.577.4521

e info@zyscovich.com
w www.zyscovich.com