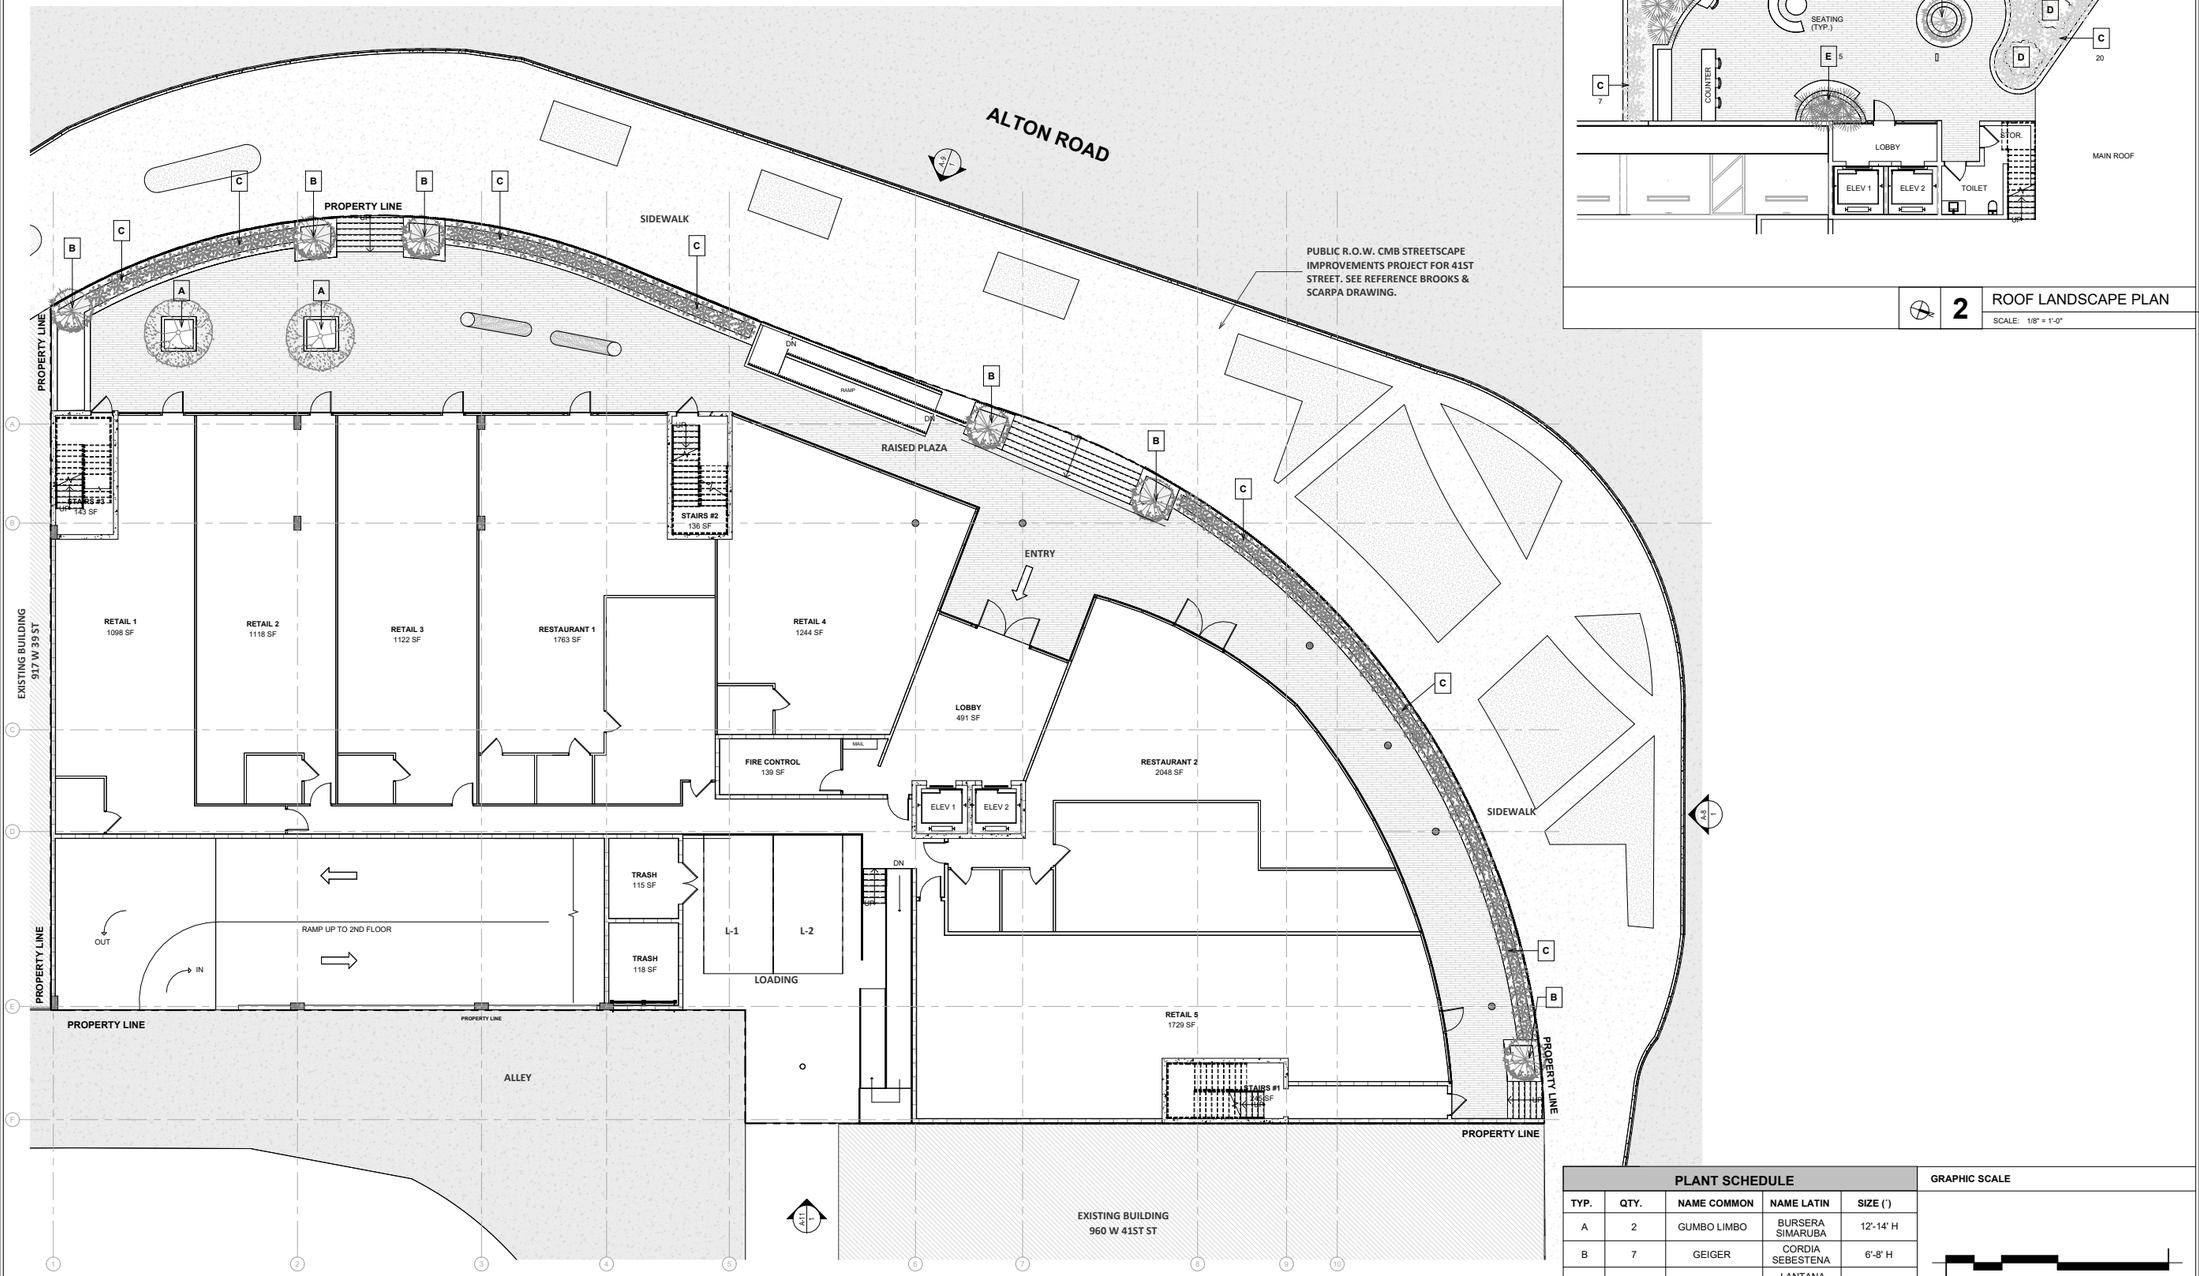


2 ROOF LANDSCAPE PLAN
SCALE: 1/8" = 1'-0"

PLANT SCHEDULE

TYP.	QTY.	NAME COMMON	NAME LATIN	SIZE (')
A	2	GUMBO LIMBO	BURSERA SIMARUBA	12'-14' H
B	7	GEIGER	CORDIA SEBESTENA	6'-8' H
C	100	LANTANA	LANTANA INVOLUCRATA	2' O.C.
D	7	PITCH APPLE	CLUSIA ROSEA JACQ	5'-7' H
E	10	PHILODENDRON XANADU	PHILODENDRON XANADU	7 GAL.

GRAPHIC SCALE
0' 4' 8' 16' 32'

1 LANDSCAPE PLAN
SCALE: 1/8" = 1'-0"

Giller & Giller, Inc.
The Giller Building
976 Arthur Godfrey Road
Miami Beach, Florida 33140
(305) 538-6424 FAX (305) 538-5921
GILLERANDGILLER.COM
ARCHITECTS INTERIOR DESIGNERS CONSTRUCTION MANAGERS


GILLER TOWER
976 Arthur Godfrey Road MIAMI BEACH, FL

DRB - FINAL SUBMITTAL

DATE	REVISION DESCRIPTION

COPYRIGHT © 2025, Giller & Giller, Inc. ALL RIGHTS RESERVED

SHEET TITLE: LANDSCAPE PLAN
CAD ID NAME: - -
APPROVED BY: - -
CHECKED BY: - -
DATE: 04/07/24
ARCH COMM # 23110
SHEET # L-1
OF TOTAL

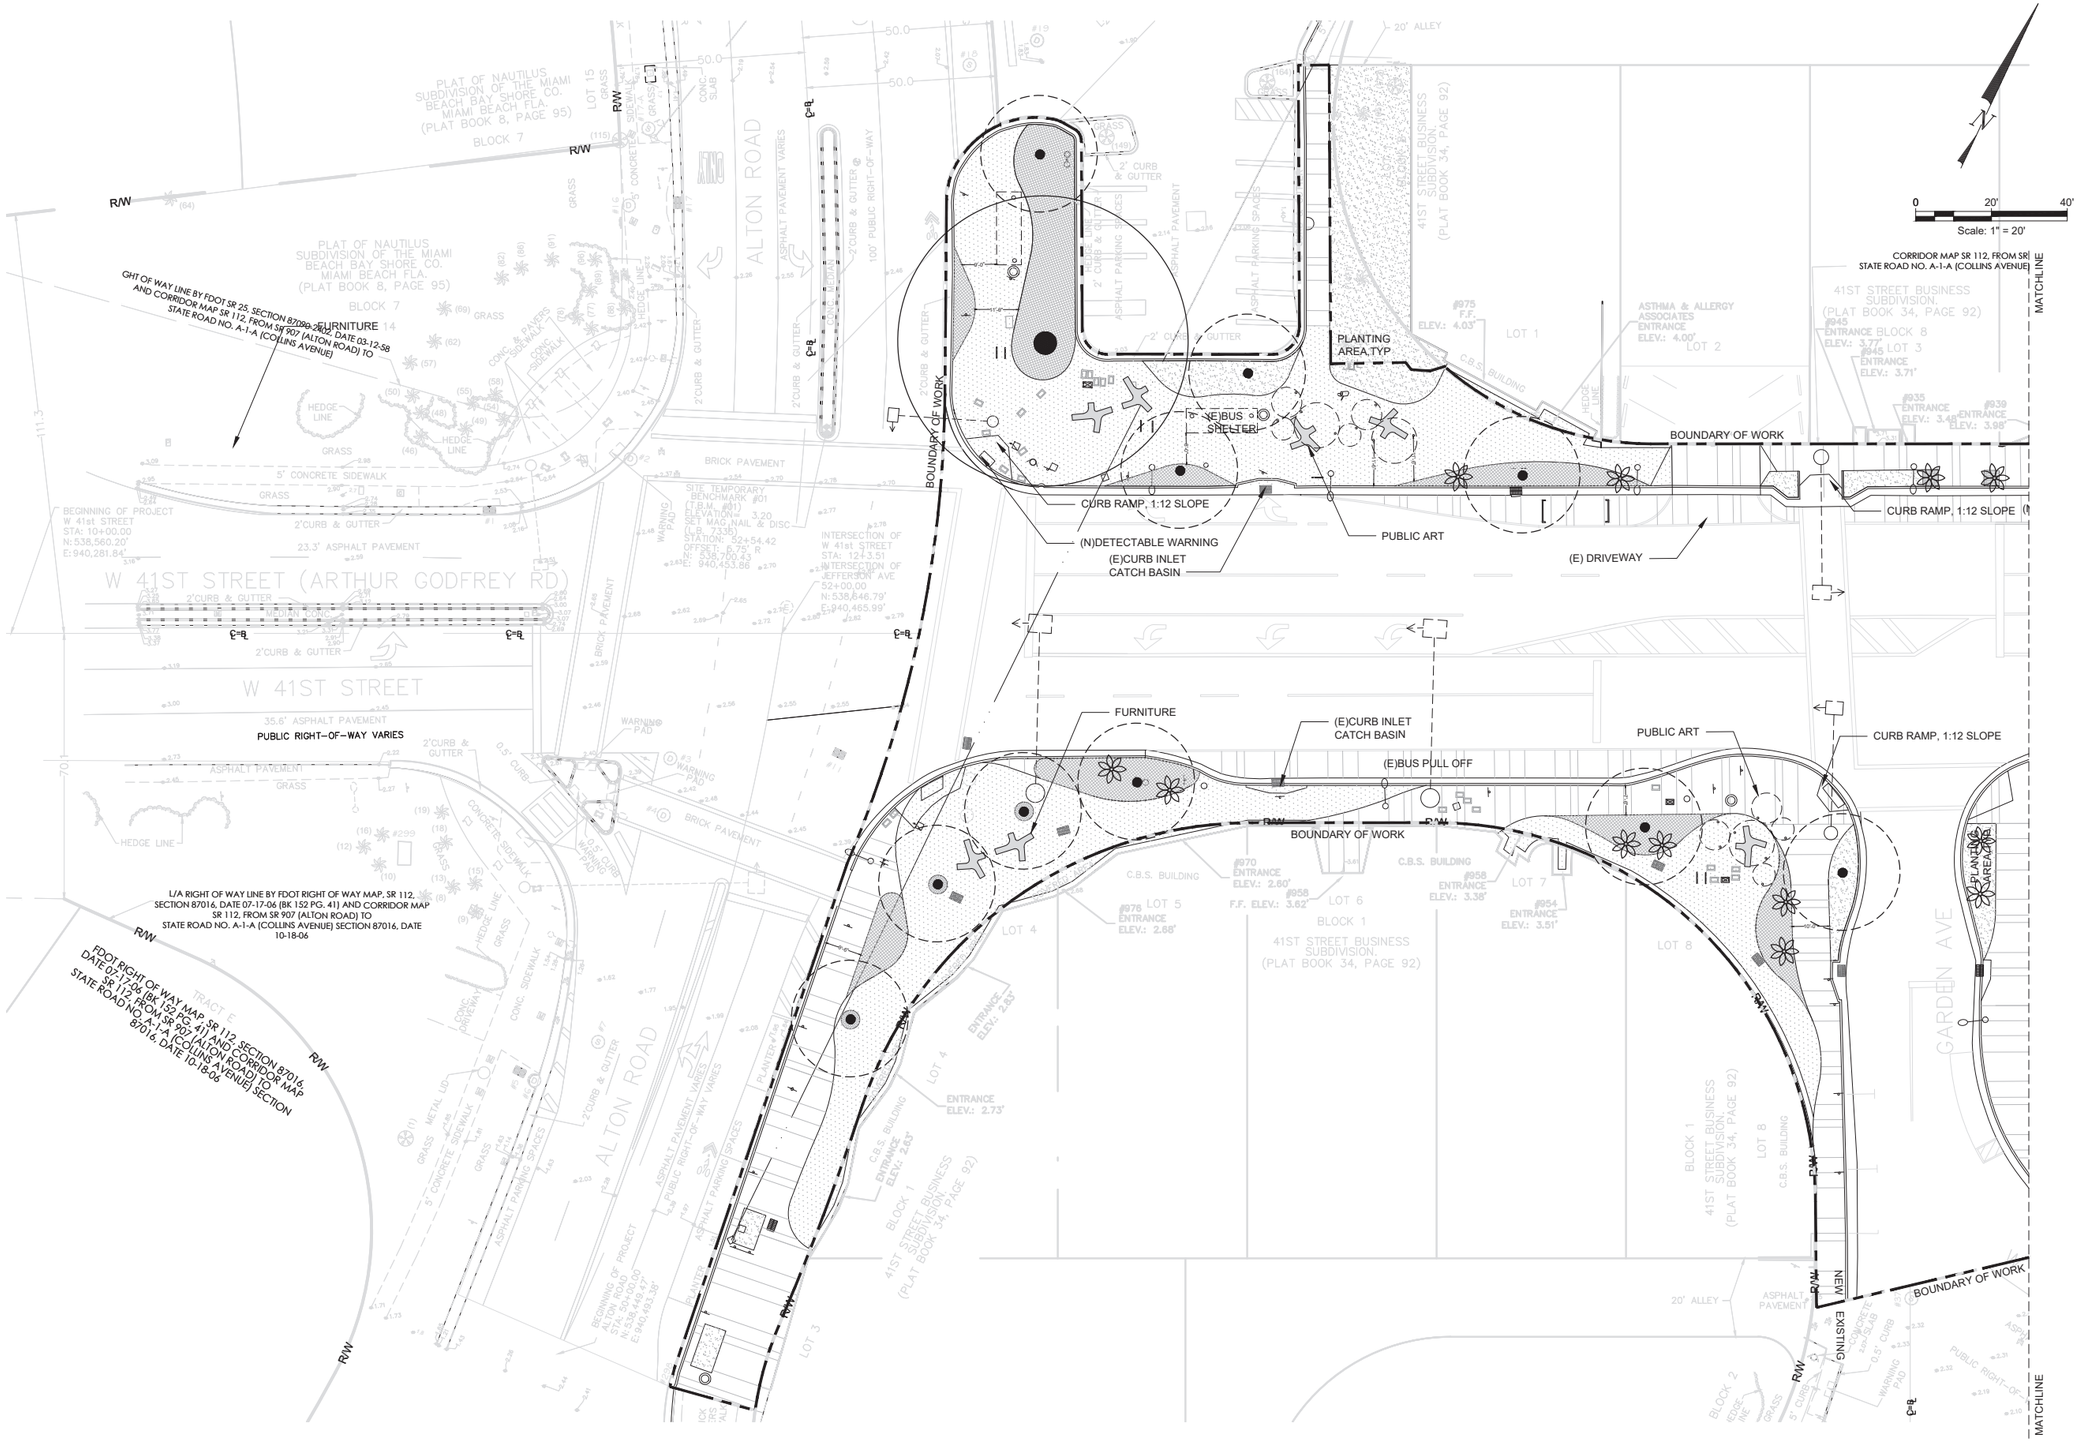

NOTES:

HARDSCAPE LEGEND

(N) GRAY BRANDED CONCRETE

(N) MIAMI BEACH RED PIGMENTED CONCRETE

GROUND COVER LEGEND

NOTE: GROUND COVER FOR REFERENCE ONLY, SEE L1-50 SERIES FOR FULL PLANTING PLAN

(N) WART FERN, PHILODENDRON, MONSTERA, DWARF PALMETTO

(N) SPARTINA GRASS

TREES

NEW SHADE TREE

NEW PALM


EXISTING SHADE TREE

EXISTING PALM

FEATURE LEGEND

(N) TREE GRATE, TYP.

KEY PLAN (NOT TO SCALE):

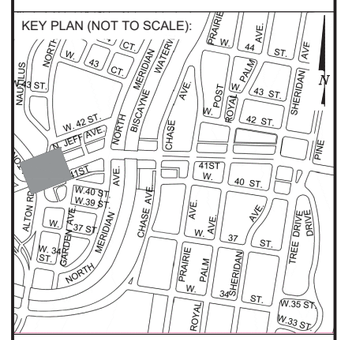

ARCH. SEAL:

THIS SPACE RESERVED FOR PROJECT MILESTONE

MIAMIBEACH

OFFICE OF CAPITAL IMPROVEMENT PROJECTS
1701 MERIDIAN AVENUE, MIAMI BEACH, FL 33139

CITY MANAGER: ALINA T. HUDAK
DIRECTOR: DAVID MARTINEZ, P.E.
PUBLIC WORK DIRECTOR: JOE GOMEZ, P.E.
CITY ENGINEER: CRISTINA ORTEGA CASTINEIRAS, P.E.

NO.	DATE	REVISION	APP'D. BY
5			
4			
3			
2	2023-11-15	60% DESIGN MILESTONE	
1	2023-04-17	30% DESIGN MILESTONE	

BROOKS + SCARPA
1147 NE 7th Ave
Fort Lauderdale, FL 33304

ARCHITECT OF RECORD:
Jeffrey Huber
#AR95514
#LA6667547

ARCHITECT OF RECORD: ____
DESIGN ARCHITECTJH
DRAWN BY: IP
CHECKER: JH
SCALE: 1"=20'

NEIGHBORHOOD: 41ST ST CORRIDOR REVITALIZATION

TITLE: L1-30 HARDSCAPE PLAN

File Name: 41STCORR - L1-3 - HARDSCAPE PLANS.dwg

Drawing: L1-30

File Path: Z:\B+S ARCHITECTURE\021 JOBS\21015.0 City of Miami Beach-41st Street Corridor FL\21015.0 1.Current Drawings_30X42