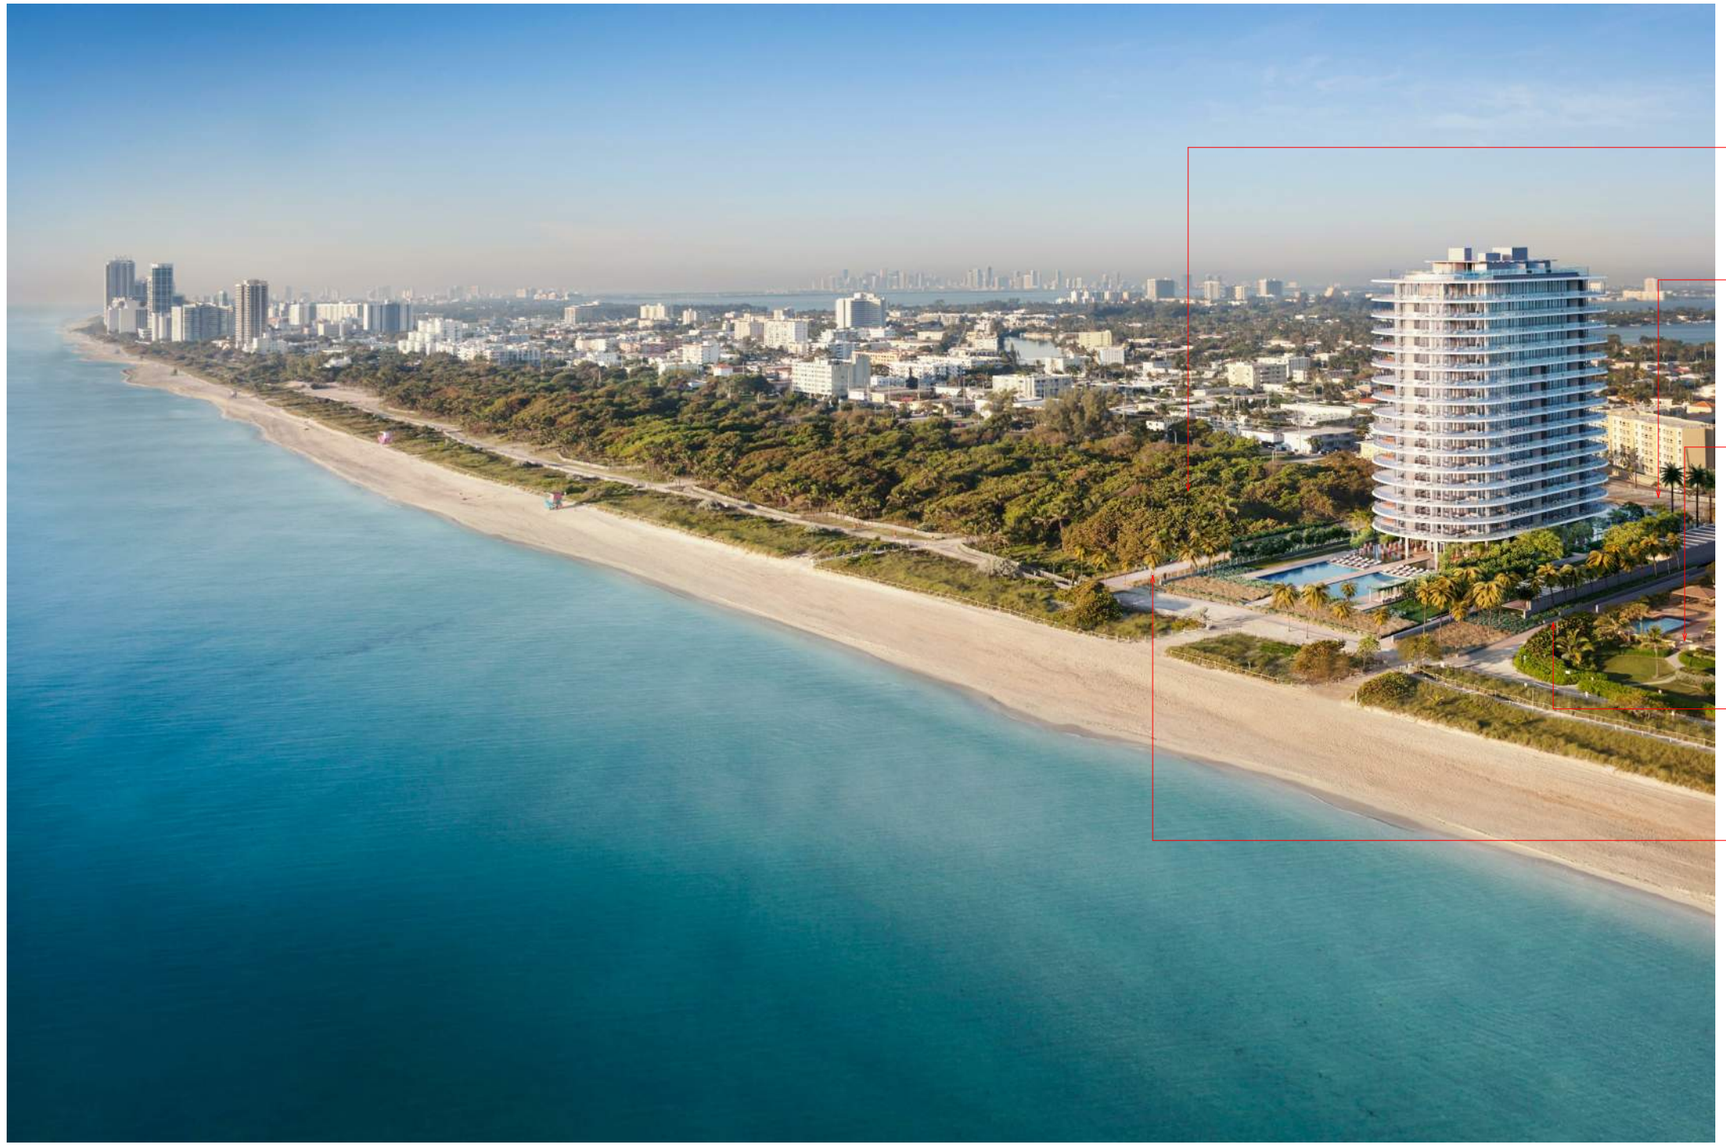

NOTE: SEE SHEET V-001 SITE AXONOMETRIC FOR DETAILS OF SITE GRADING AND WALKWAYS

DRB VARIANCE APPLICATION PACKAGE - 12/08/2017

REVISIONS/ SUBMISSIONS

1	DRB COMMENTS	11/20/2017

219420338

The Contractor Shall verify and be responsible for all dimensions. DO NOT SCALE DRAWINGS. Any discrepancies or omissions shall be reported to Stantec without delay. The Copyrights to all design and drawings are the property of Stantec. Reproduction or use for any purpose other than that authorized by Stantec is forbidden.

8701 COLLINS
8701 COLLINS AVENUE MIAMI BEACH, FL. 33154

SITE AERIAL IMAGE - RENDERED

RENZO PIANO BUILDING WORKSHOP

RENA DUMAS ARCHITECTURE INTERIERURE

WEST 8 URBAN DESIGN & LANDSCAPE ARCHITECTURE P.C.

DESIMONE CONSULTING ENGINEERS

STEVEN FELLER P.E., P.L.

VSN ENGINEER. INC.

LUX POPULI

8701 COLLINS DEVELOPMENT
8701 COLLINS AVE.
MIAMI BEACH, FL. 33154

Site Details

STATE OF FLORIDA
JONATHAN W. CARDELLO
AR93391
REGISTERED ARCHITECT
Jonathan Cardello Lic. #AR93391
Lic. #AA26006733
12/8/2017

Stantec Architecture Inc.
One Biscayne Tower, Suite 1770
Miami, Florida 33131
Tel: (305) 482.8700
Fax: (305) 482.8770
www.stantec.com

Stantec

DRAWN BY:	Author
CHECKED BY:	Checker
DATE:	12/04/2015

V-001.1