


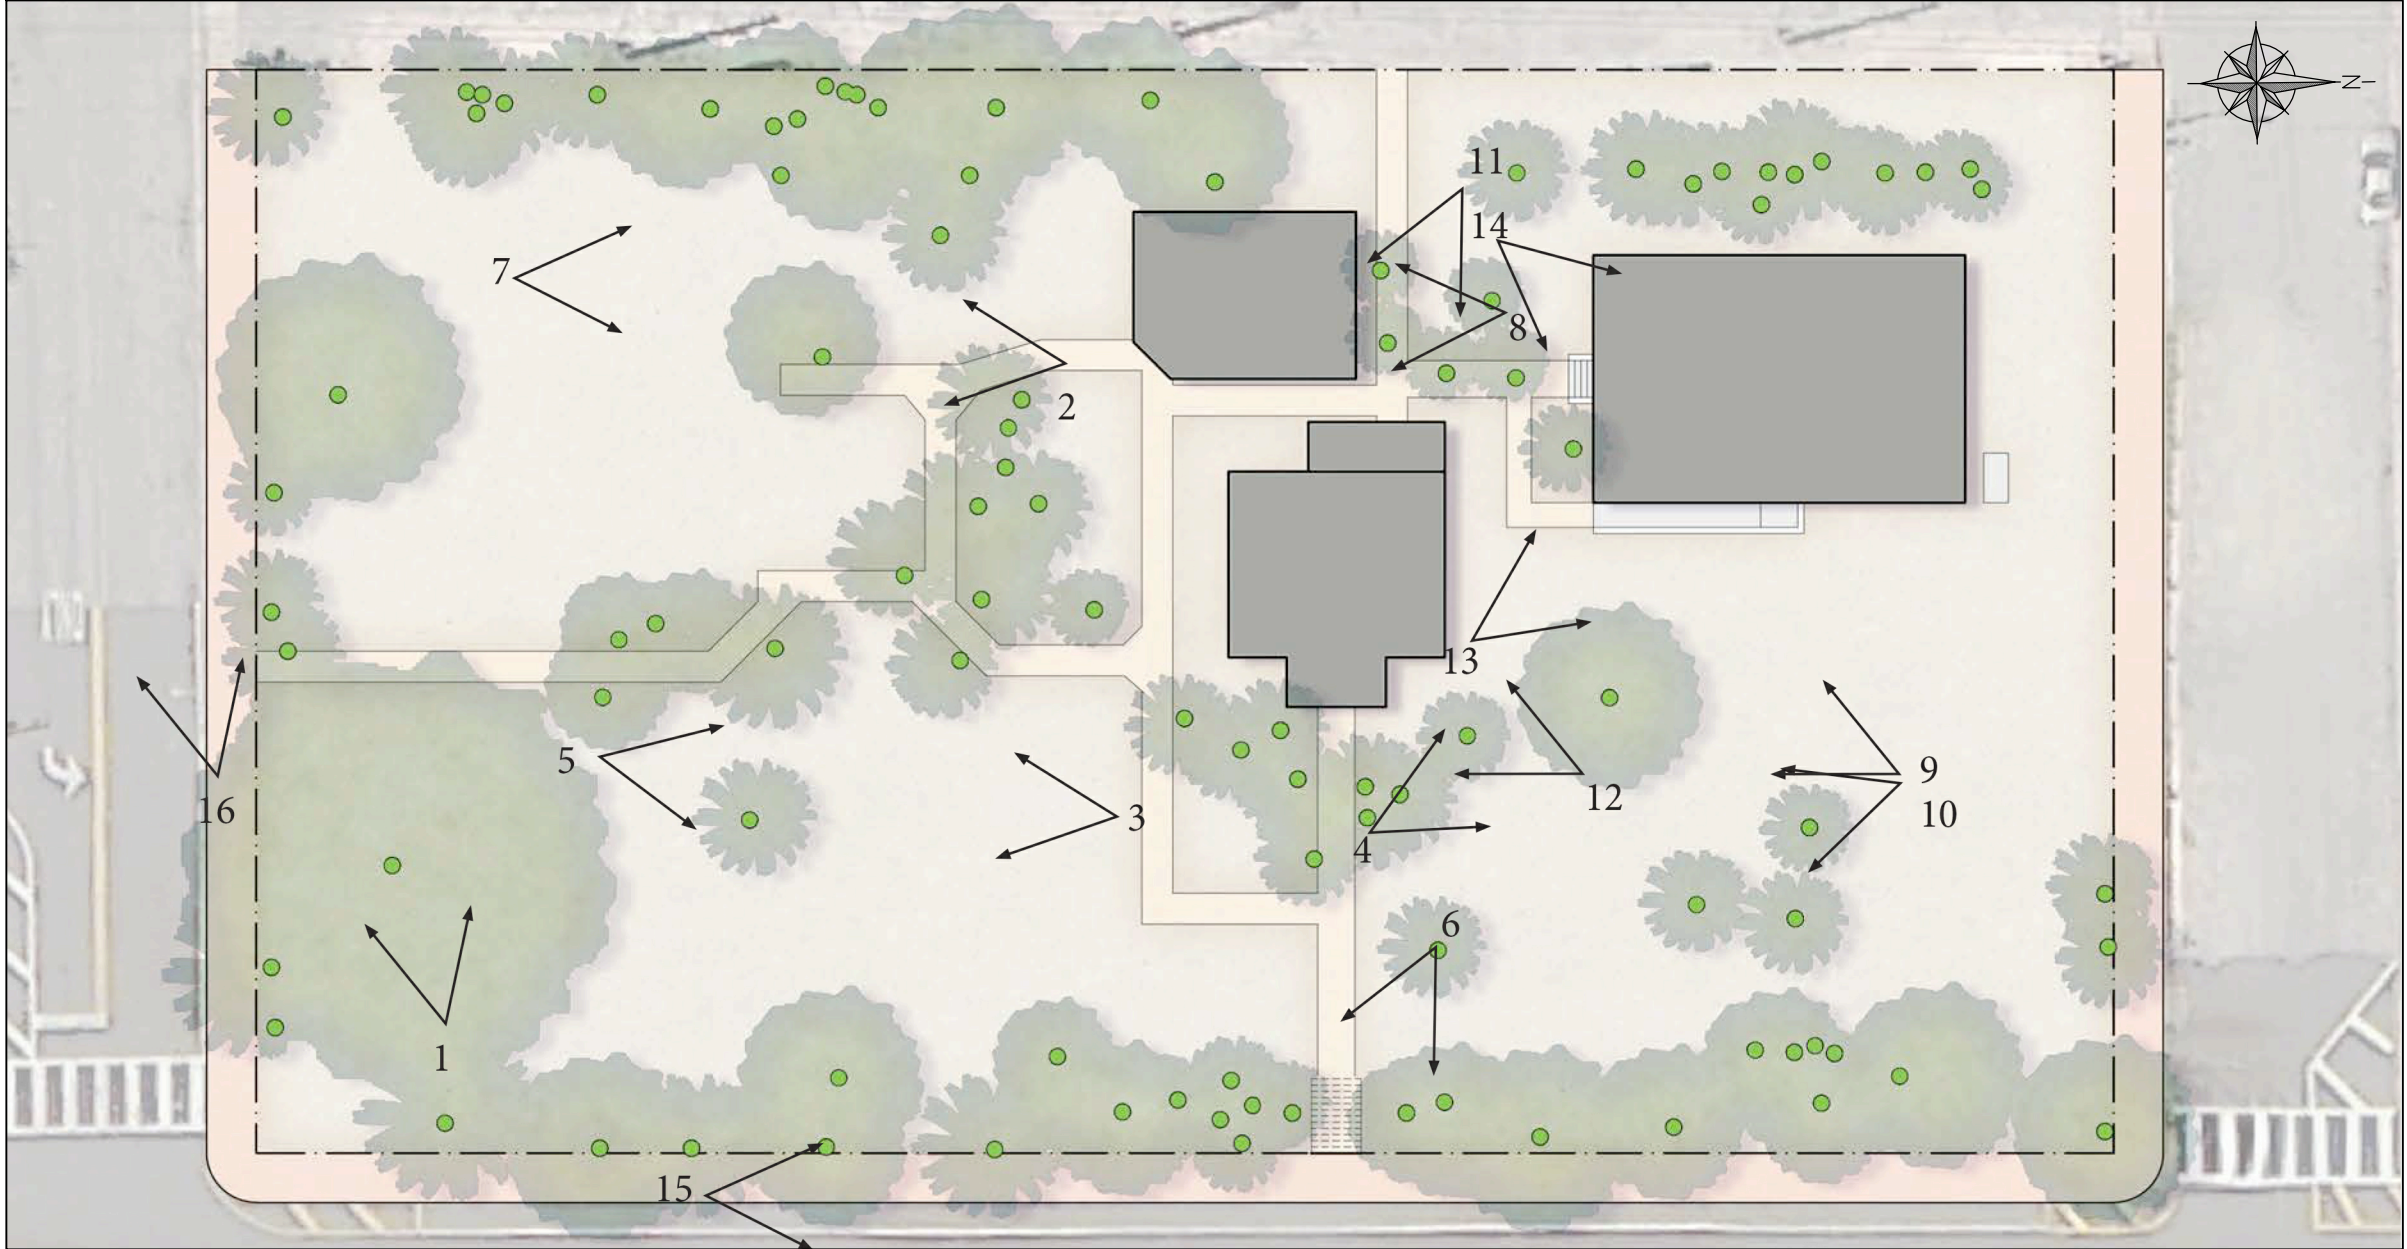

1-150 CURRENT CONDITIONS PLAN

TITLE: CURRENT CONDITIONS PLAN

SCALE: N.T.S.

SHEET: A-104

REVISIONS:

PROJECT:

PROJECT: NOBE YARD

CLIENT:

CLIENT: NORTH BEACH YARD LLC

ADDRESS:

ADDRESS: 8106, 8126, 8140 COLLINS AVE
MIAMI BEACH, FL 33141

ISSUED ON:

ISSUED ON: 03.02.2018

JOB No: 17004

NOTE:

THE ABOVE DRAWINGS, IDEAS, AND DESIGNS ARE THE PROPERTY OF CONTEMPORARY DESIGN STUDIO, INC. NO PART THEREOF SHALL BE COPIED, DISCLOSED TO OTHERS, OR USED IN CONNECTION WITH ANY WORK OTHER THAN FOR THE SPECIFIC PROJECT FOR WHICH THEY HAVE BEEN PREPARED. THE ARCHITECT'S CONSENT OF THE ARCHITECT.

SEAL & SIGNATURE

EDUARDO ANTONIO RODRIGUEZ, AIA

2100 CORAL WAY, SUITE 722
MIAMI, FL 33145
305.500.5438
eduardo@cds-ny.com

CDS