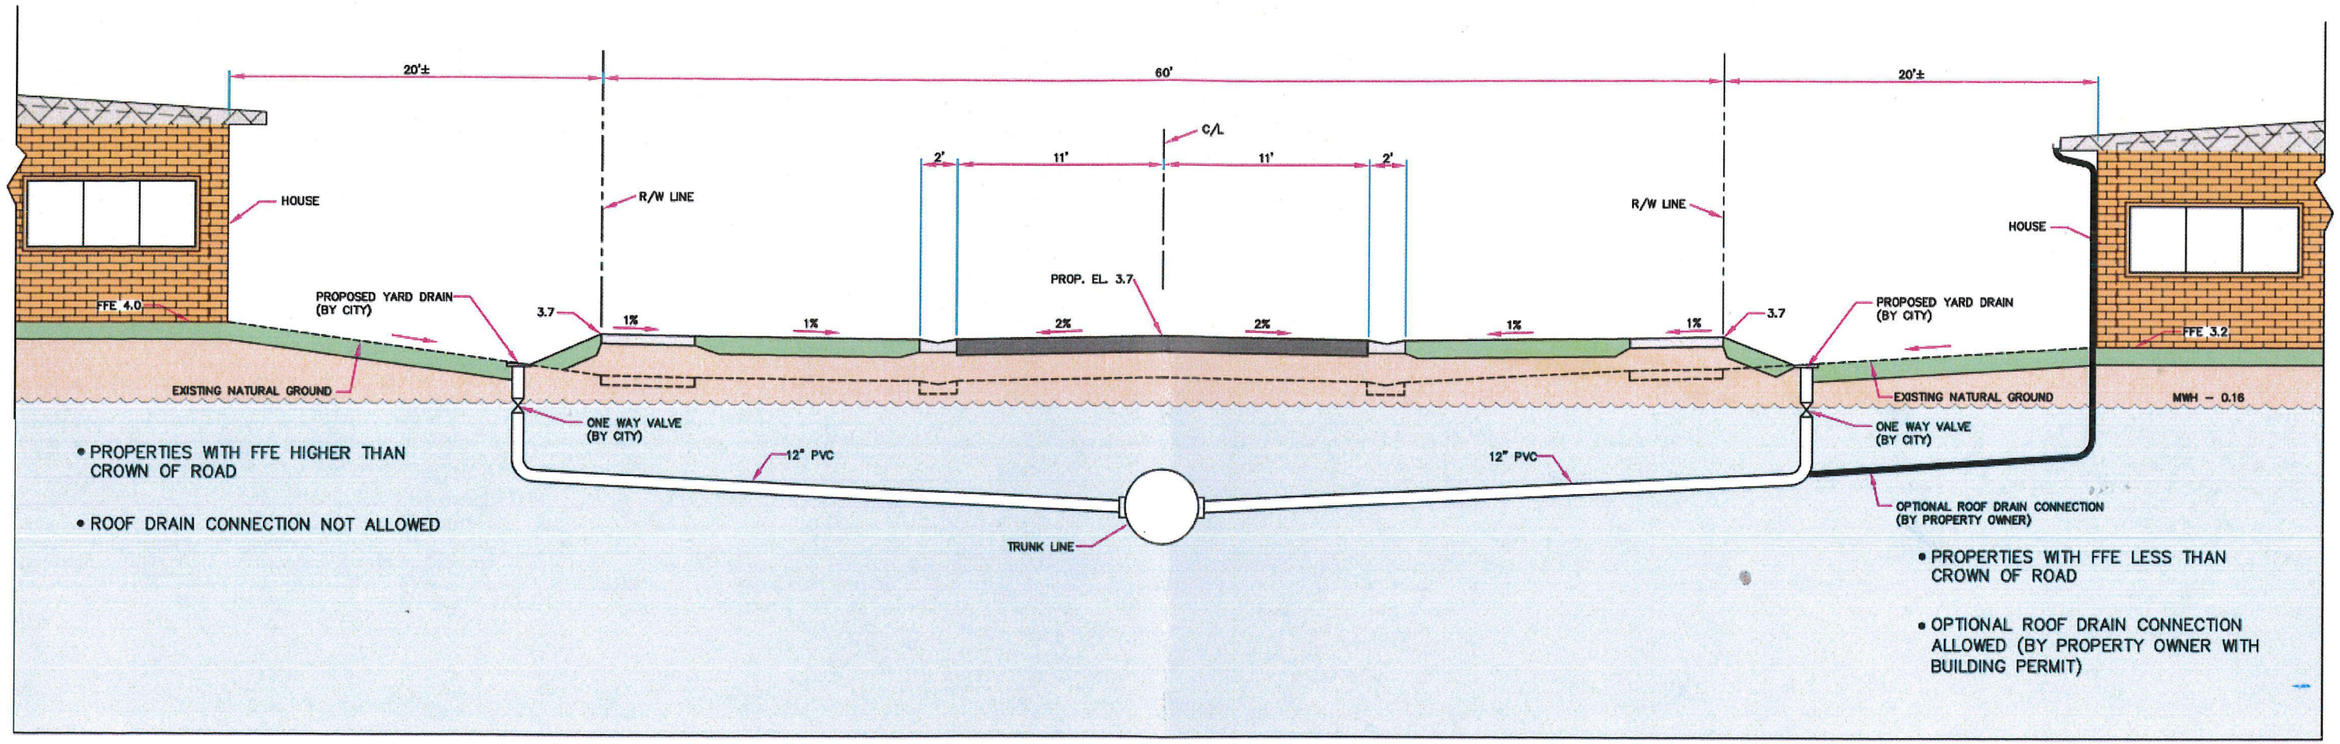


## OPTION 1

FFE = FINISHED FLOOR ELEVATION

REFERENCE ELEVATIONS: NAVD88

MIAMIBEACH
PUBLIC WORKS DEPARTMENT
1700 CONVENTION CENTER DRIVE, MIAMI BEACH, FL 33139

NEIGHBORHOOD:

TITLE: SINGLE FAMILY RESIDENCE DRAINAGE CONNECTION

CITY MANAGER: JIMMY L. MORALES
DIRECTOR: ROY COLEY
CITY ENGINEER: LUIS SOTO

ENGINEER OF RECORD:
DESIGN ENGINEER:
DRAWN BY: RF
CHECKER:
SCALE:

ENGINEER OF RECORD:

| NO | DATE | REVISION | APP'D BY |
|---|---|---|---|
| 5 | | | |
| 4 | | | |
| 3 | | | |
| 2 | | | |
| 1 | | | |

File Name: Resolution–Property Drainage–Revised.dwg
Survey Reference:
Field Book: N/A Page: N/A Work Order: N/A
Date: 04/18/18 Sheet 1 of 1 Drawing: OPTION 1

File Path: F:\WORK\ALL\(1) EMPLOYEE FOLDERS\RICK FALLS\Resolution–Property Drainage




## OPTION 2

FFE = FINISHED FLOOR ELEVATION

REFERENCE ELEVATIONS: NAVD88

MIAMIBEACH
PUBLIC WORKS DEPARTMENT
1700 CONVENTION CENTER DRIVE, MIAMI BEACH, FL 33139

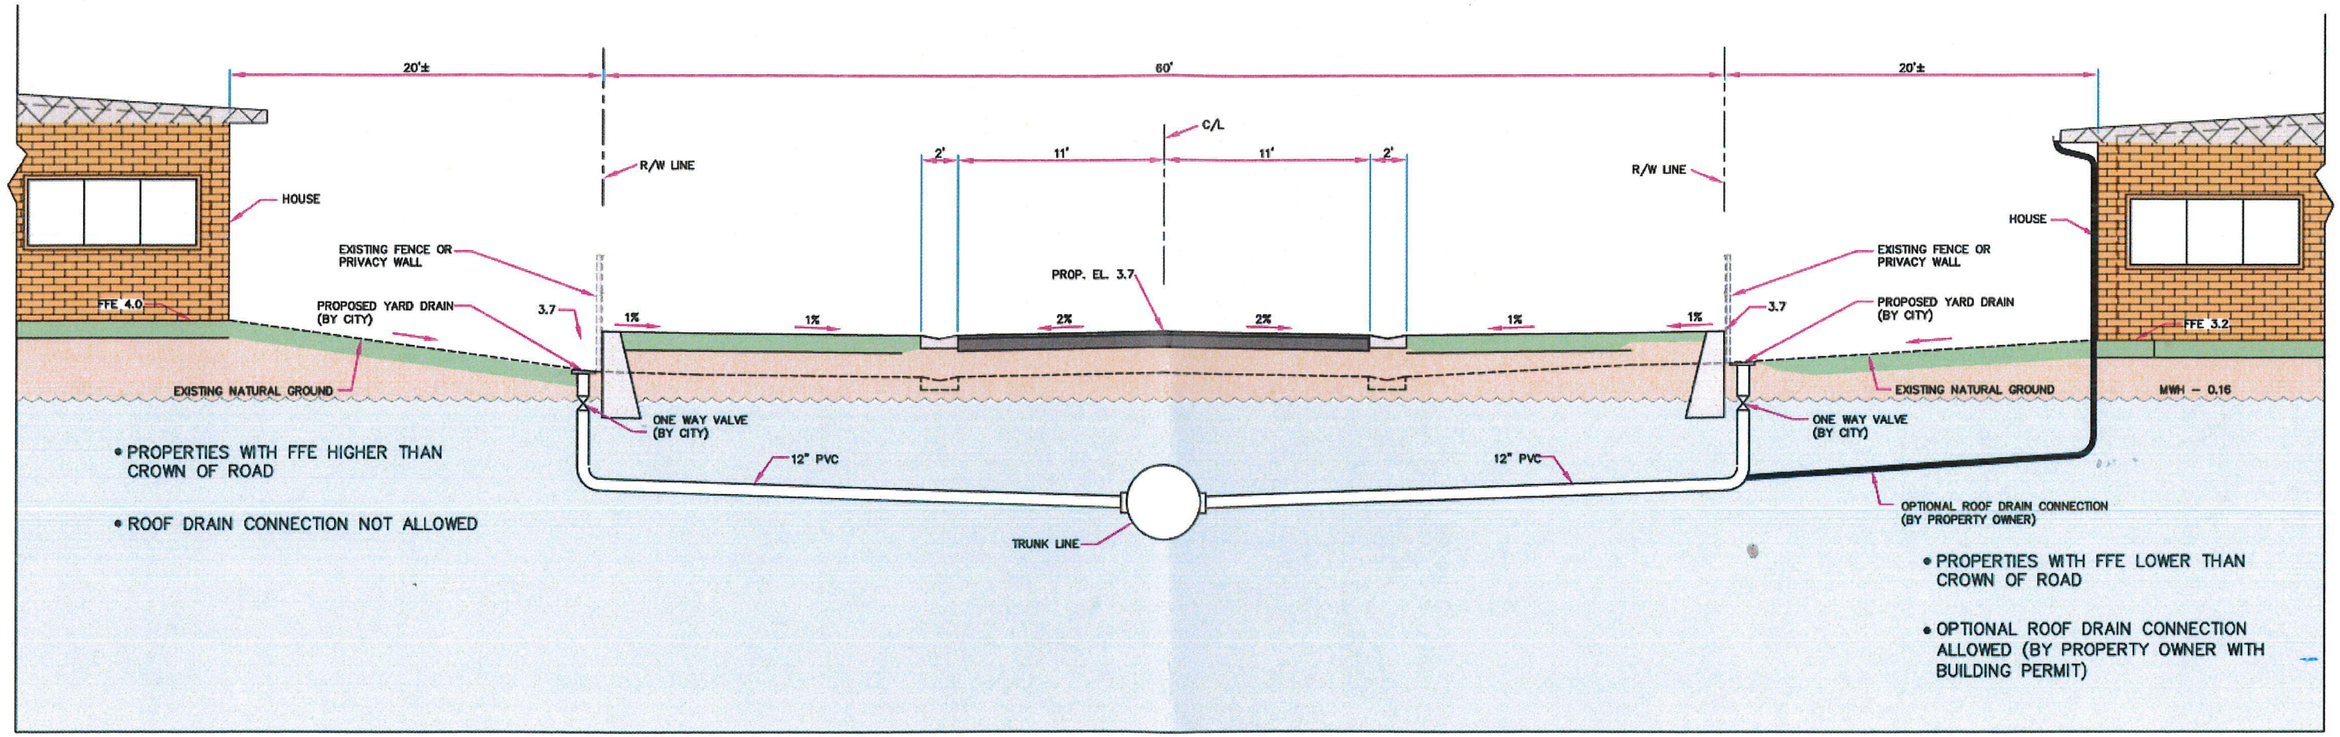NEIGHBORHOOD:

TITLE: SINGLE FAMILY RESIDENCE DRAINAGE CONNECTION

CITY MANAGER: JIMMY L. MORALES
DIRECTOR: ROY COLEY
CITY ENGINEER: LUIS SOTO

ENGINEER OF RECORD:
DESIGN ENGINEER:
DRAWN BY: RF
CHECKER:
SCALE:

ENGINEER OF RECORD:

| NO | DATE | REVISION | APP'D BY |
|---|---|---|---|
| 5 | | | |
| 4 | | | |
| 3 | | | |
| 2 | | | |
| 1 | | | |

File Name: Resolution–Property Drainage–Revised.dwg
Survey Reference:
Field Book: N/A Page N/A Work Order: N/A
Date: 04/18/18 Sheet 1 of 1 Drawing: OPTION 2

File Path: F:\WORK\$ALL\(1) EMPLOYEE FOLDERS\RICK FALLS\Resolution–Property Drainage