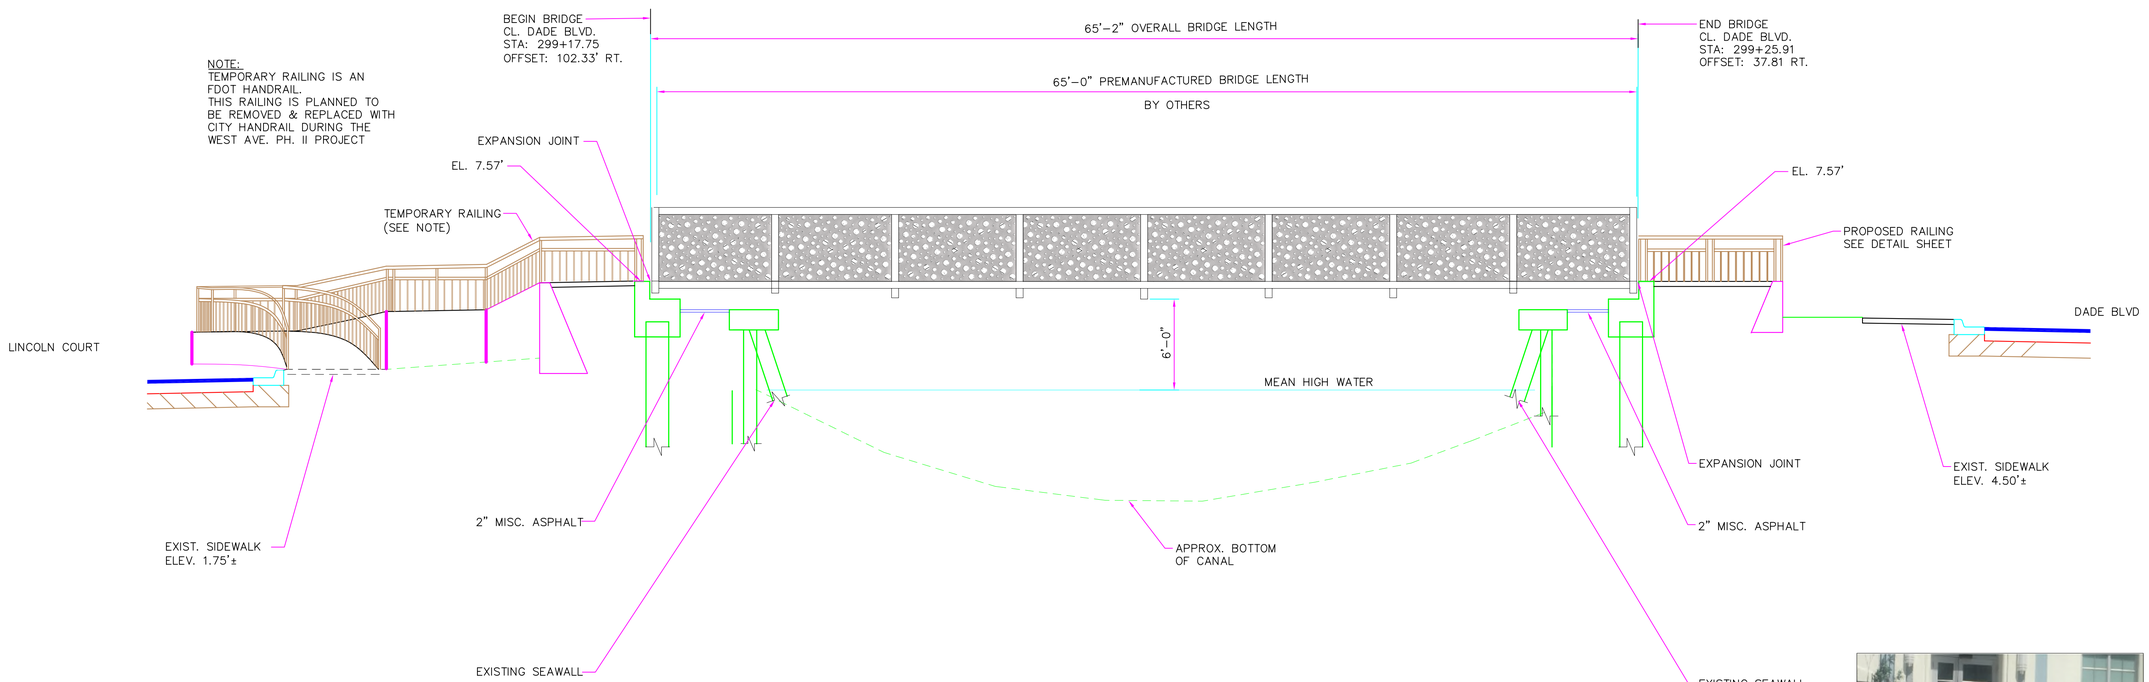

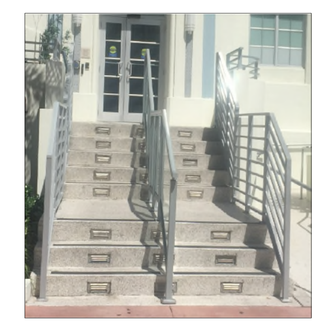

CITY PEDESTRIAN HANDRAIL

ELEVATION

SCALE: 1"=5' (22"X34")
1"=10' (11"X17")

MIAMIBEACH
PUBLIC WORKS DEPARTMENT
1700 CONVENTION CENTER DRIVE, MIAMI BEACH, FL.33139

NEIGHBORHOOD: NEIGHBORHOOD NO. 11 WEST AVENUE

TITLE: PEDEDTRIAN BRIDGE LINCOLN COURT
PLAN AND PROFILE

CITY MANAGER: JIMMY L. MORALES
DIRECTOR: ROY COLEY
CITY ENGINEER: LUIS SOTO, P.E.

ENGINEER OF RECORD: LS
DESIGN ENGINEER: LS
DRAWN BY: RF
CHECKER: JR
SCALE: ....

ENGINEER OF RECORD:
LUIS SOTO, P.E.
NO. 44343

NO.	DATE	REVISION	APP'D. BY
5			
4			
3			
2			
1			

File Name: Pedestrian Bridge Lincoln Court.dwg
Survey Reference:
Field Book: N/A Page: N/A Work Order: N/A
Date: 08/23/2018 Sheet: 2 of Y Drawing: PL-01 (2)

File Path:F:\WORK\$ALL\(1) EMPLOYEE FOLDERS\Luis Soto\Pedestrian Bridge Lincoln Court