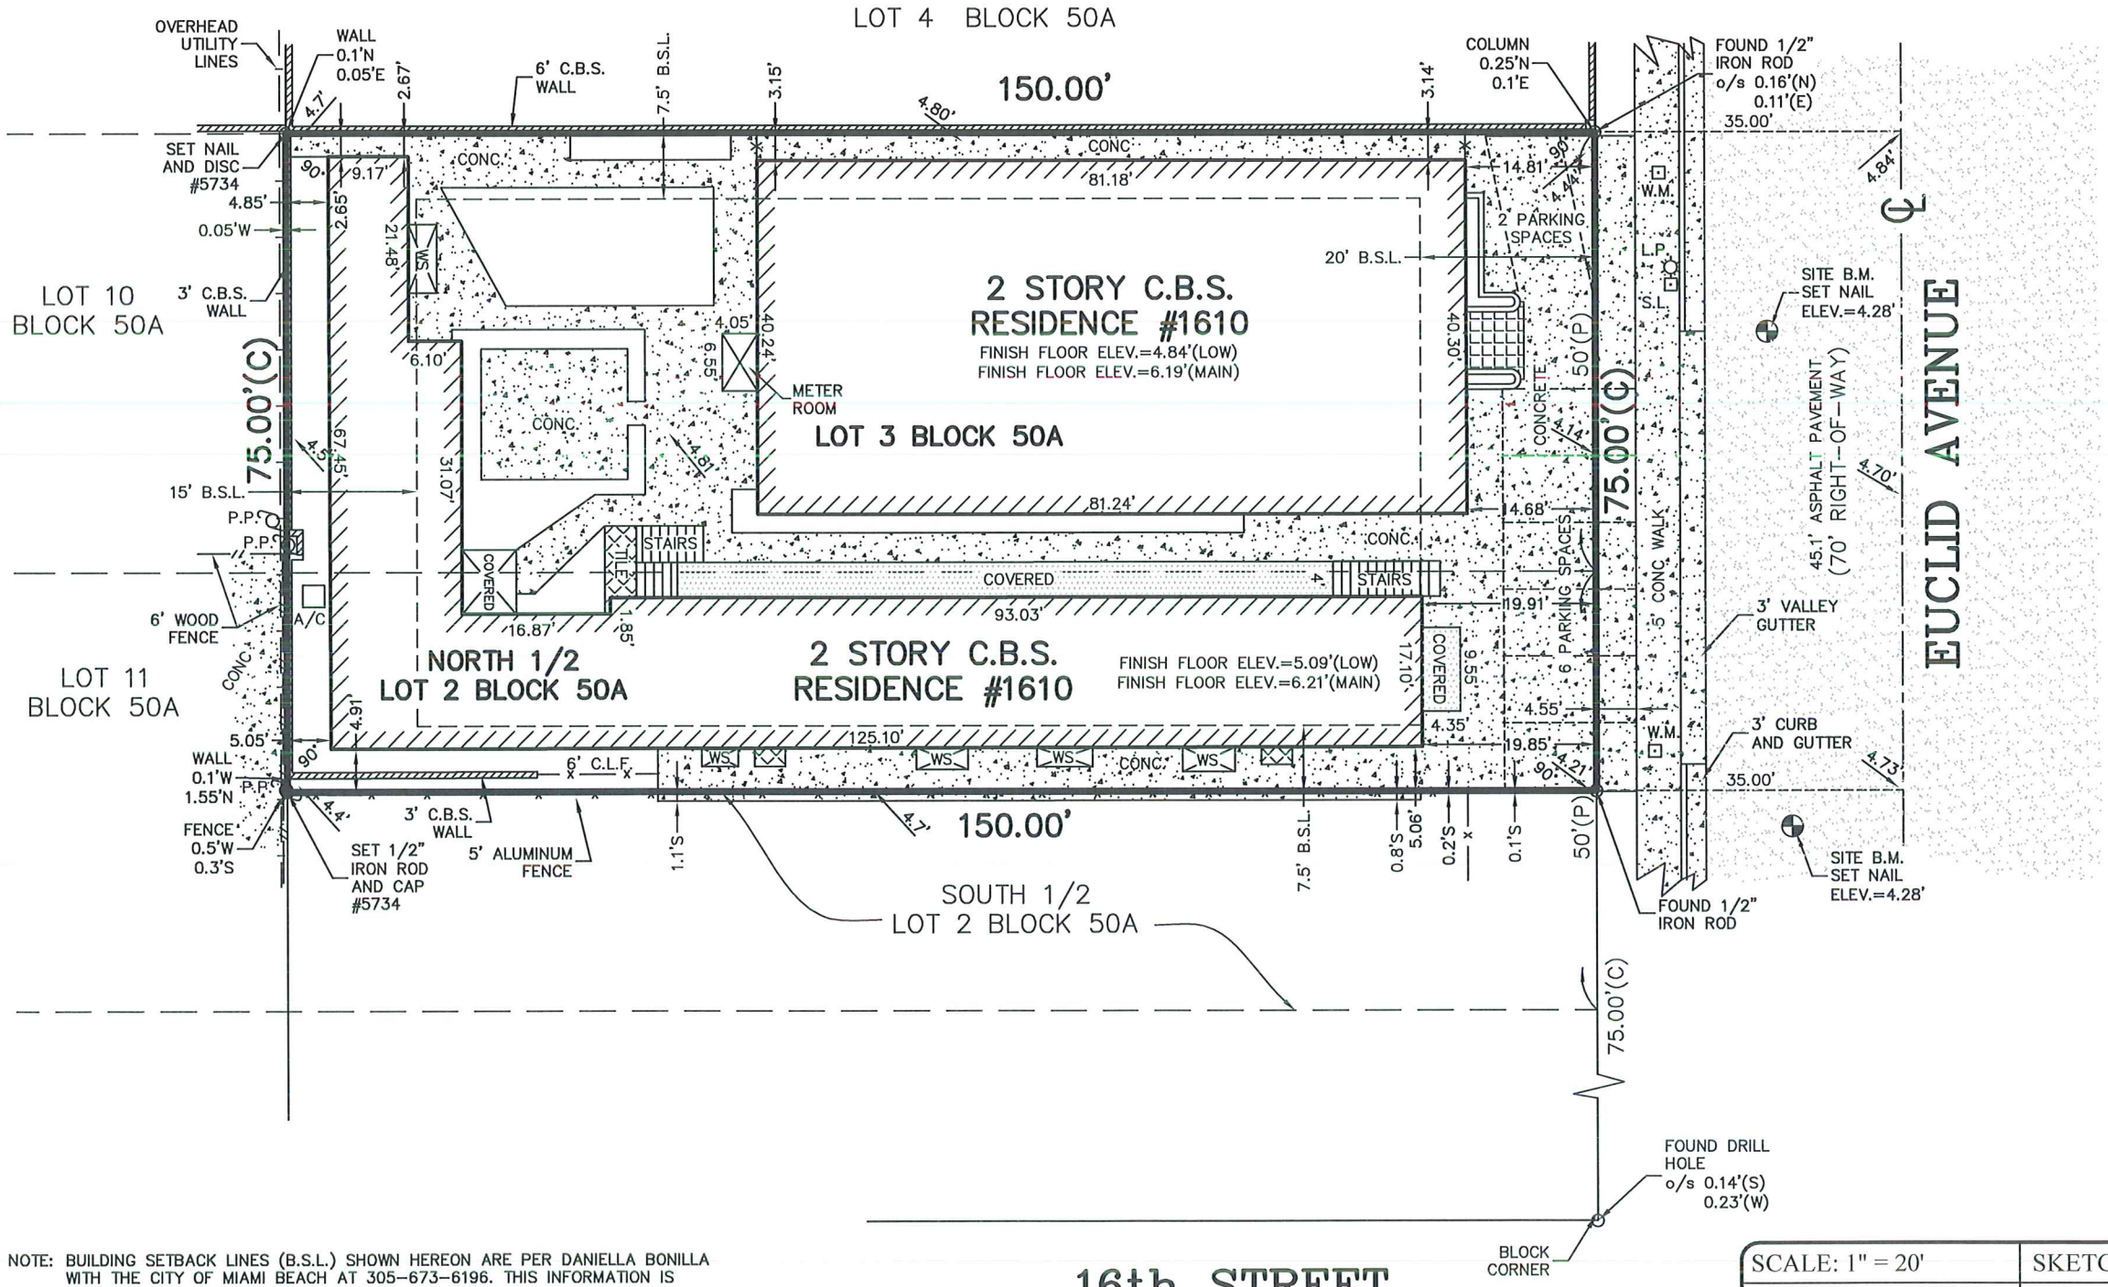

NOTE: BUILDING SETBACK LINES (B.S.L.) SHOWN HEREON ARE PER DANIELLA BONILLA WITH THE CITY OF MIAMI BEACH AT 305-673-6196. THIS INFORMATION IS SUBJECT TO INTERPRETATION AND SHOULD BE VERIFIED IN WRITING WITH THE LOCAL GOVERNING AUTHORITY.

SCALE: 1" = 20'	SKETCH NO.: 16-0261
DRAWN BY: Q.D.I.	SIDE 2 OF 2