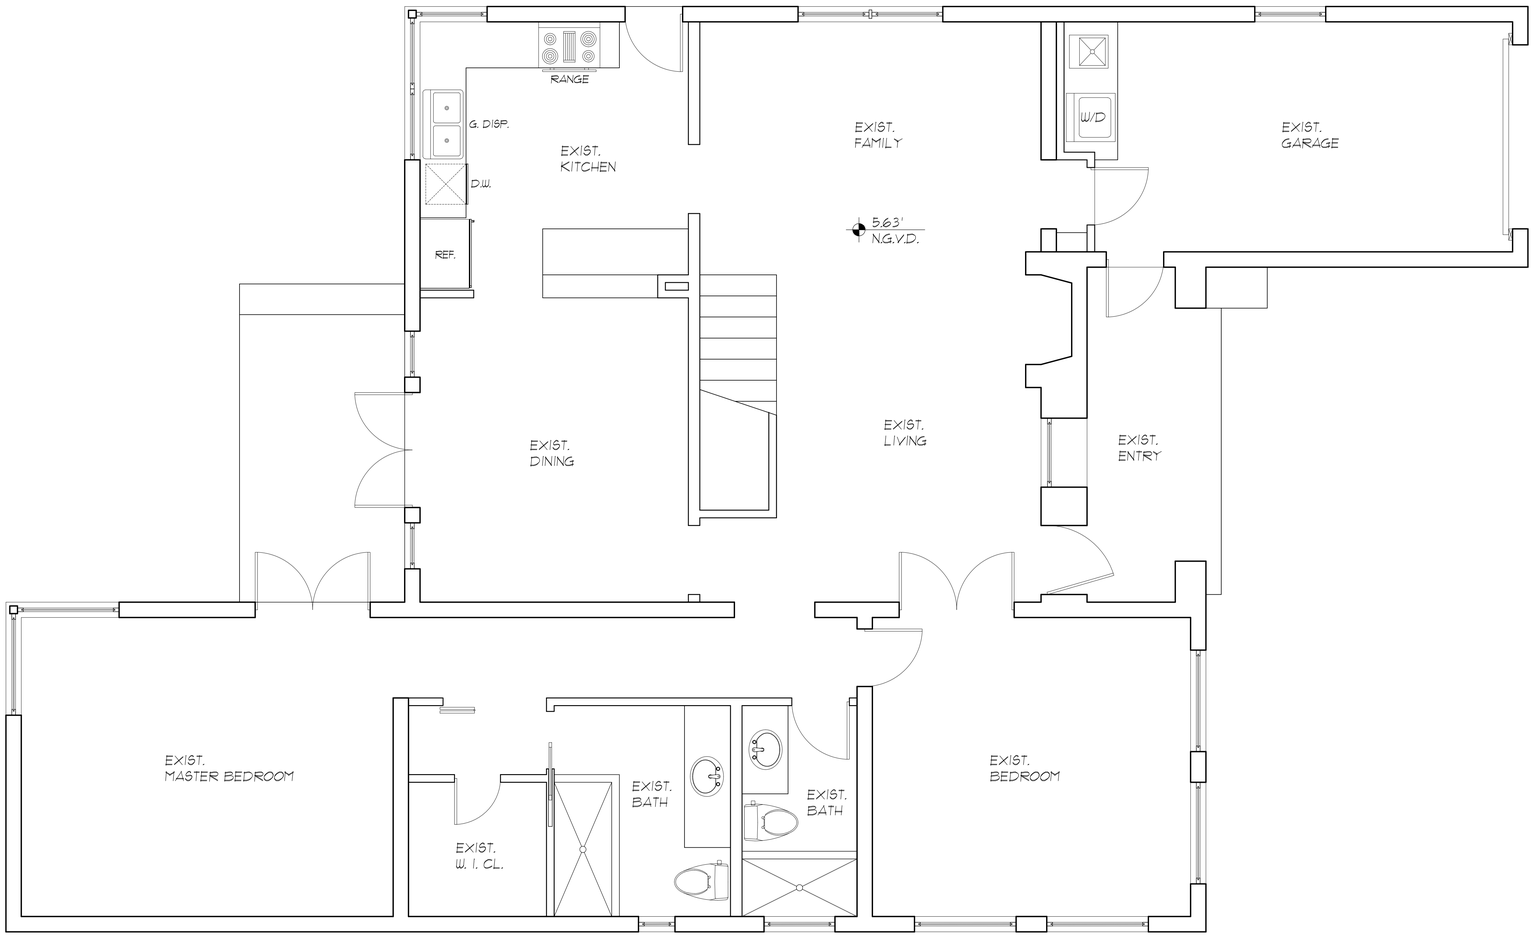

N

EXISTING FIRST FLOOR PLAN

SCALE: 1/4"=1'-0"

HISTORY OF DRAWING ISSUED
DESCRIPTION DATE OF ISSUED

- PROGRESS
- PERMIT
- CONSTRUCTION

REVISION BY

ADDITION TO ARCHITECTURAL SIGNIFICANT
TWO STORY HOME FOR:
MR. & MRS. ALEXANDER NIEMEYER
3746 ROYAL PALM. MIAMI BEACH, FL. 33140

ARCHITECTURE - PLANNING.
7600 SW 57 AVE. - SUITE 128 - S. MIAMI FL 33143
GROUP INC TEL (305) 6683350 - FAX (305) 6679121 AAC # 002158

MIGUEL A. GONZALEZ
ARCHITECT
LICENSE # AR 5053
7600 SW 57 AVE. SUITE 128
MIAMI, FLORIDA 33143

DATE: 05-23-18
SCALE: SEE PLAN
DRAWING
JOB
SHEET A-2
OF 7 SHEETS