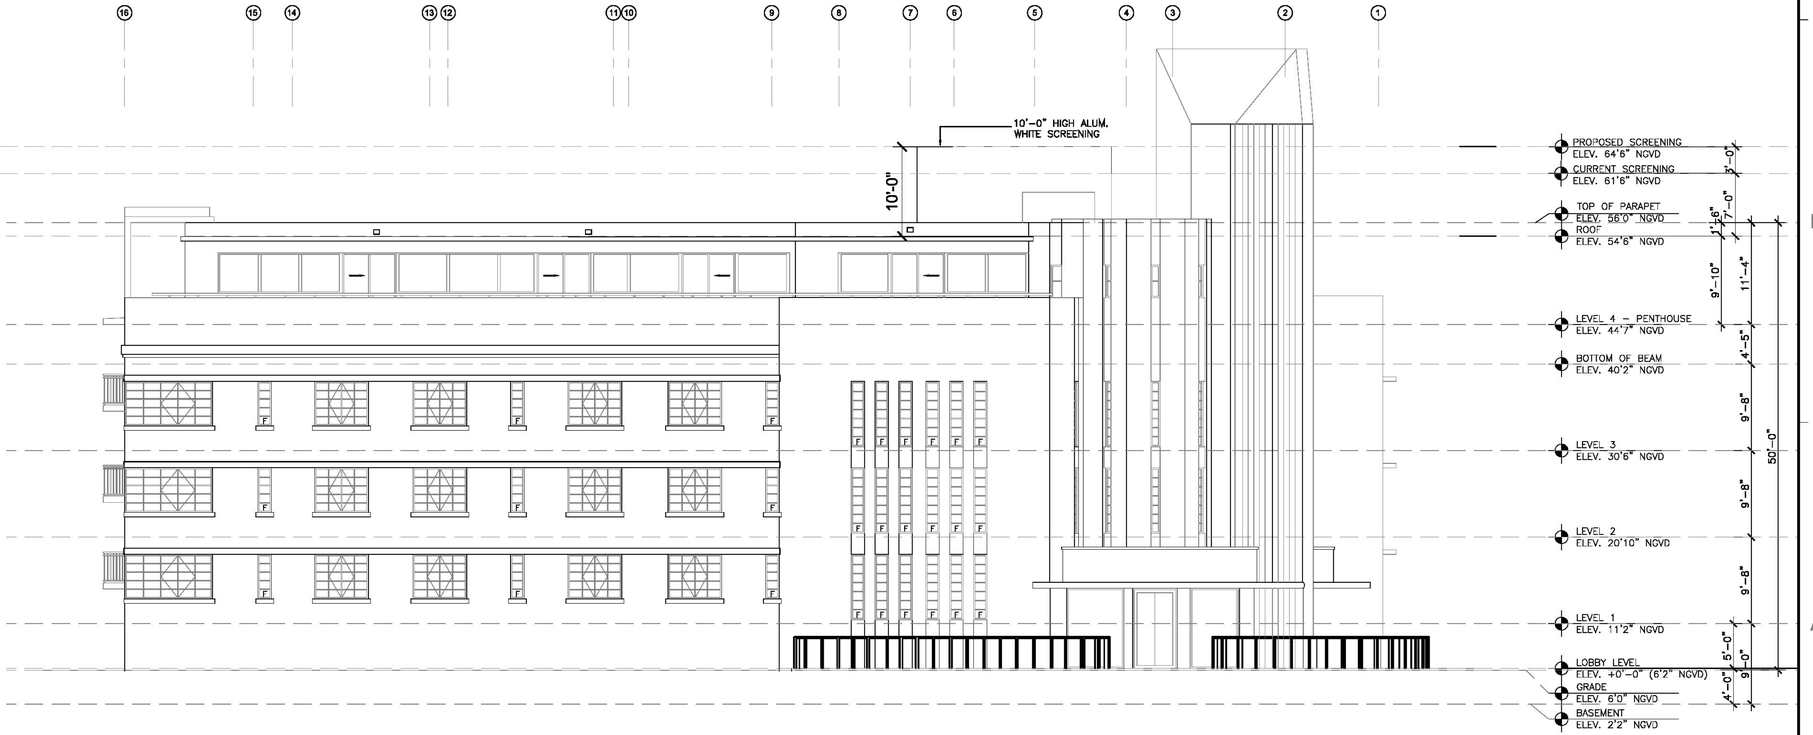

NORTH ELEVATION

SCALE: 1/8"=1'-0"

REVISIONS / SUBMISSIONS

1 . .
2 . .
3 . .
4 . .
5 . .
6 . .
7 . .
8 . .
9 . .
10 . .
11 . .
12 . .

1323

ALL DRAWINGS AND WRITTEN MATERIAL APPEARING HEREIN CONSTITUTE THE ORIGINAL AND UNPUBLISHED WORK OF KOBI KARP A/A, AND MAY NOT BE DUPLICATED, USED, OR DISCLOSED WITHOUT THE EXPRESS WRITTEN CONSENT OF KOBI KARP ARCHITECTURE & INTERIOR DESIGN, INC. A/A, (c) 2016

PLYMOUTH
336 21ST STREET
MIAMI BEACH, FL 33139

PROPOSED ELEVATIONS
PLYMOUTH HOTEL

Lic. # AR0012578

ARCHITECTURE
INTERIOR DESIGN
PLANNING

AIA ASID NCARB

2915 Biscayne Boulevard
Suite 200
Miami, Florida 33137
O: 305.573.1818
F: 305.573.3766

WWW.KOBIKARP.COM

KOBI KARP

DRAWN BY:
CHECKED BY:
DATE: 08/22/2016

A.401