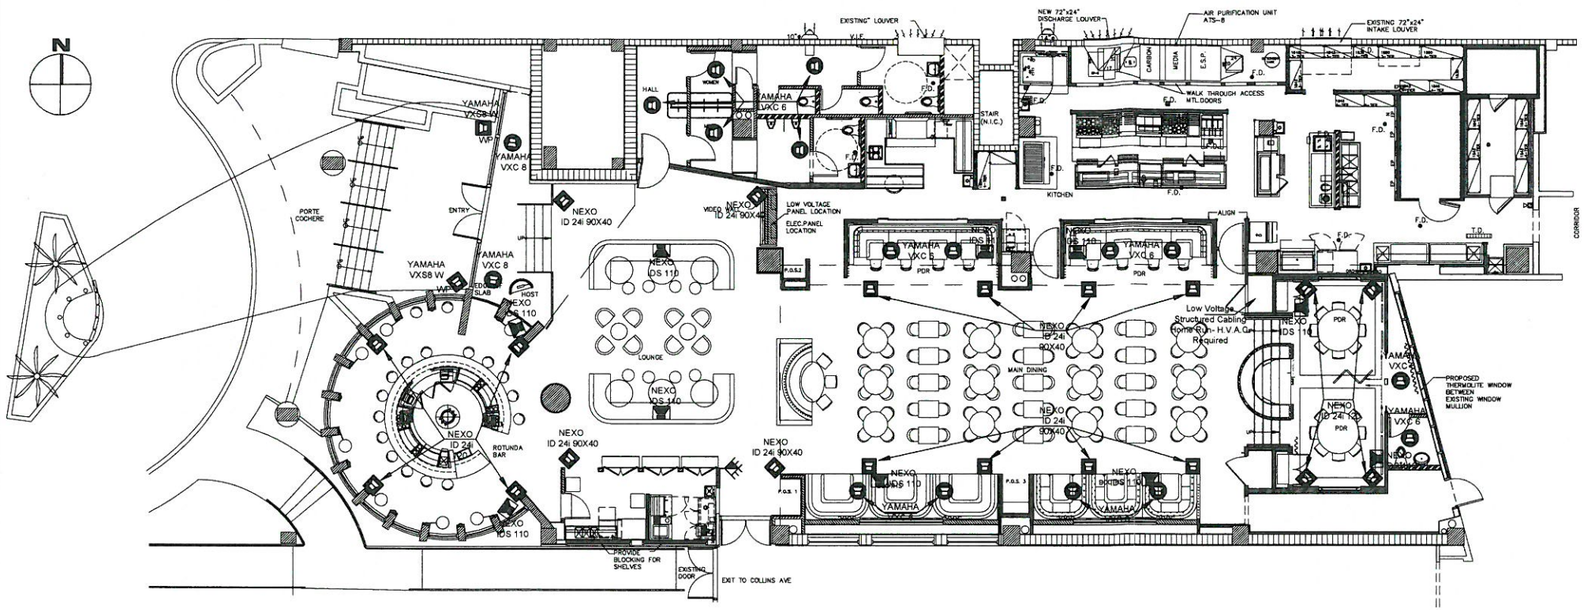

1 FIRST FLOOR PLAN

AUDIO DEVICE LOCATION

SCALE : 1/8" = 1'-0"

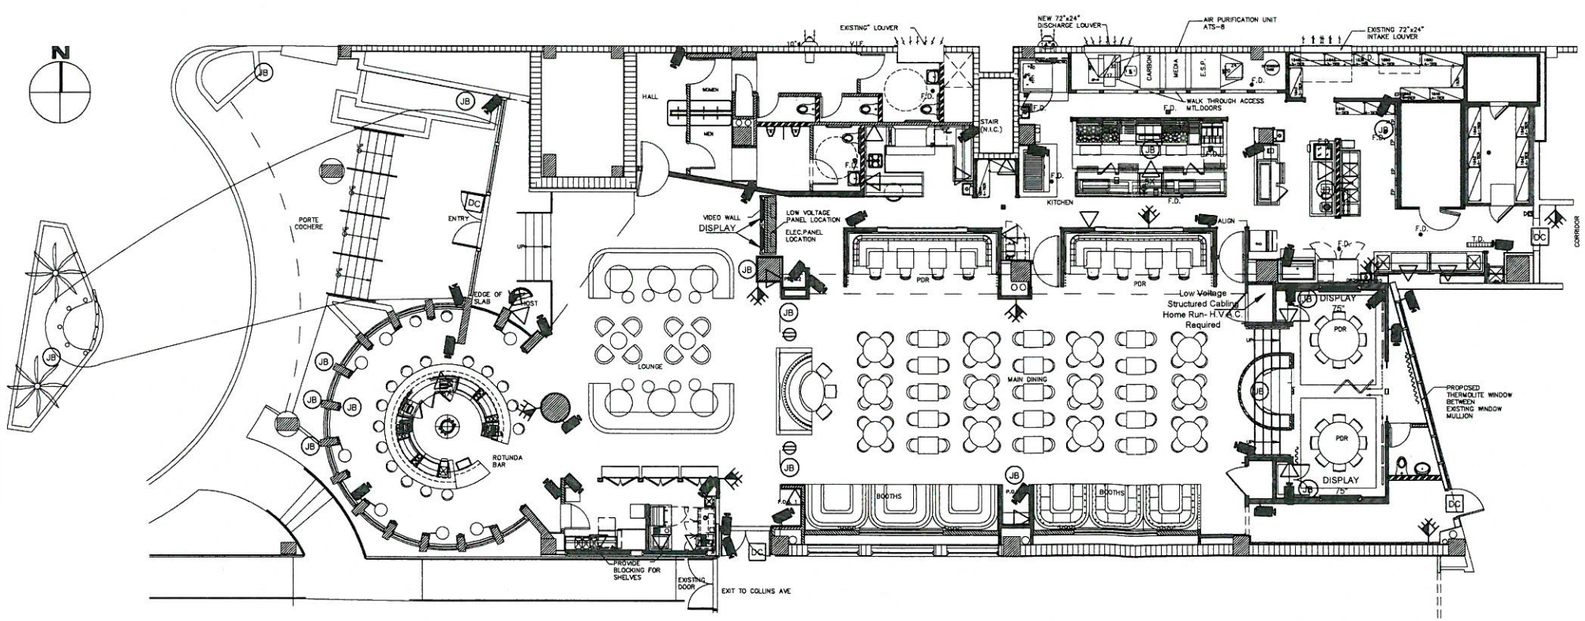

2 FIRST FLOOR PLAN

VIDEO/CCTV/DATA, DEVICE LOCATION

SCALE : 1/8" = 1'-0"

AUDIO AND VIDEO LEGEND

WP	LOUDSPEAKER SURFACE MOUNT
	LOUDSPEAKER SURFACE MOUNT
	CEILING SPEAKER
	SUBWOOFER - GROUND SUPPORT / BANQUETTE
	DISPLAY
	CCTV LV DROP
	CAMERA INDOOR CCTV LV DROP
	DATA P.O.S.
JB	JUNCTION BOX DATA / L.V. JUNCTION BOX
	MOTION DETECTORS
DC	DOOR CONTACTS
	DUPLEX RECEPTACLE

AUDIO VISUAL EQUIPMENT LIST

EQUIPMENT	Listing	Power REQ.
Yamaha VXS8 W Surface Mount Loudspeaker	N/A	N/A
Yamaha VXC 8 In Ceiling Speaker	UL/ UL1490 /UL2043/ NFPA70/ Plenum	N/A
Nexo ID 24i 90x40 Loudspeaker Module	N/A	N/A
Nexo IDS 110 Subwoofer Module	N/A	N/A
Nexo ID 24i 120 - Loudspeaker Module	N/A	N/A
Yamaha VXC 6 In Ceiling Speaker	N/A	N/A
Display - Behind Mirror	UL / ETL	110 Volt - 20 Amp - Isolated Ground - Circuit - Each Display
Video Wall To Be Determined Upon Client	ETL/MET	110 Volt 20 Amp Circuit With Isolated Ground Per 12 Panels - Total Of 12 Circuits- Overhead Skylight Video Wall Location-
Dj Equipment And Performance Controllers- TBD	UL/ETL/MET	3x 110 Volt - 20 Amp - Isolated Ground Circuits - DJ Booth Location
Architectural Lighting and Control System - Lutron C4	N/A	N/A
All Low Volatge Cabling- Plenum	UL/ETL/ Plenum/ CLP/CMP	N/A
HD CCTV , 32 Channel HD DVR System With 8 TB Storage Capacity - Includes UPS And Camera PSU - Estimated - TBD.	UL/ETL/MET	1x 110 Volt - 20 Amp - Isolated Ground Circuit- Located At A.V.H.R
Yamaha MTX 3 – Processor DSP. - Includes Expander For Additional PDR Zone Split-	UL	1x 110 Volt - 20 Amp - Isolated Ground Circuit- Located At A.V.H.R
Yamaha DCP1V4V5 Wall Control Panel. - Rack-	N/A	N/A
Yamaha XP3500 Commercial Power Amplifier	N/A	1x 110 Volt - 20 Amp - Isolated Ground Circuit- Located At A.V.H.R - Total Of 3 Circuits
Nexo NX 4x1 Power Amplifier TD Controller Combo	UL	1x 110 Volt - 20 Amp - Isolated Ground Circuit- Located At A.V.H.R - Total Of 4 Circuits
Audio Input Panel - With XLR Inputs. - 4x xlr In - Includes Terminations	N/A	N/A
Video Input Panel - As Designated	N/A	N/A
Misc. Rack And LV Equipment - Alarm - Data - IP Phone System - Data Switches Wireless Access Points- POE ETC.	UL/ETL	2x 110 Volt - 20 Amp - Isolated Ground Circuits - A.V.H.R Location

HOSPITALITY ARCHITECTURE & INTERIOR DESIGN
TELESCO ASSOCIATES
1111 KANE CONCOURSE, SUITE 301
BAY HARBOR ISLANDS, FL 33154
TEL 305 866 1014
FAX 305 866 3317
tom@nightclub-design.com
www.nightclub-design.com
LICENSE # AA-0002984

TRIDENT AUDIO VIDEO
9960 NW 116 WAY
SUITE 4
MIAMI, FL 33178
786.235.8075 PHONE
WWW.TRIDENTAV.COM

CONTRACTOR:
ASC AUDIO SYSTEMS CONSULTING INC.
9960 NW 116 WAY
SUITE 4
MIAMI, FL 33178
FL - ES12000946 /
GA - LVG105433

PROJECT: TATEL RESTAURANT
1669 COLLINS AVE A.K.A. 1 LINCOLNRD MIAMI BEACH

SHEET TITLE: AUDIO/VIDEO/CCTV/DATA DEVICE LOCATIONS

PAPER SIZE: 24"X36"

DATE: month/2016

PROJECT & DRAWING No.

SHEET NO. LV-1-AV