NEW TREES & PLANTING

Botanical Names	Common Names	Native	(HxW)
Entry Planting			
Clerodendron thompsonii	Bleeding Heart Vine	No	N/A
Petrea voluvilis	Petrea	No	N/A
Podocarpus macrophyllus	Pringles Dwarf	No	3' Tall
Side Hedges			
Calyptranthes pallens	Spicewood		Maintain 7' / 5' Tall
Myrcianthes fragrans	Simpson Stopper		Maintain 7' / 5' Tall
Back Garden			
Acalypha wilkesiana	Copper Plant	No	9'x6'
Chrysobalanus icaco	Coco Plum	Yes	9'x9'
Chrysobalanus icaco horizontalis	Coco Plum	Yes	4'x4'
Gardenia jasminoides	Gardenia	No	5'x5'
Ixora chinensis Red form	Ixora	No	4'x4'
Ixora coccinia 'Super King'	Super king ixora	No	4'x4'
Phoenix roebelenii	Pygmy Date Palm	No	9'0" Tall
Scaevola plumieri	Inkberry	Yes	3'x3'
Stachytarpheta jamaicensis	Blue Porter Weed	Yes	1'x3'
Interior Vines			
Lonicera sempervirens	Red Honeysuckle	Yes	15'x6'
Quiscualis indica	Rangoon Creeper	No	N/A
Stephanotis floribunda	Stephanotis		N/A
Alley Vines			
Cissus antartica	Kangaroo Vine	No	N/A
North Facing Vines			
Lonicera sempervirens	Red Honeysuckle	Yes	15'x6'
Cissus antartica	Kangaroo Vine	No	N/A
Palm Underplantings at Entry			
Gardenia jasminoides		No	5'x5'
New Palms			
Ravenala madagascariensis	Travellers Palm	No	30'+ Tall
Arecastrum romanzoffianum	Queen Palm	No	50' Tall

EXISTING TREES TO REMAIN

ID Number	Botanical Names	Common Names	Native	Height
1	Sabal palmetto	Sabal Palm	Yes	10'0"
2	Calophyllum inophyllum (street tree)	Calophyllum	No	30'0"
3	Calophyllum inophyllum (street tree)	Calophyllum	No	30'0"
4	Sabal palmetto	Sabal Palm	Yes	10'0"
7	Ravenala madagascariensis	Traveller's Palm	No	15'0"
8	Ravenala madagascariensis	Traveller's Palm	No	15'0"
9	Ravenala madagascariensis	Traveller's Palm	No	15'0"
10	Ravenala madagascariensis	Traveller's Palm	No	12'0"
11	Ravenala madagascariensis	Traveller's Palm	No	15'0"
12	Ravenala madagascariensis	Traveller's Palm	No	15'0"
13	Ravenala madagascariensis	Traveller's Palm	No	15'0"
14	Ficus nitida	Ficus	No	10'0"
15	Ficus nitida	Ficus	No	10'0"
16	Ficus nitida	Ficus	No	8'0"
18	Ravenala madagascariensis	Traveller's Palm	No	25'0"
19	Ravenala madagascariensis	Traveller's Palm	No	25'0"
20	Archontophoenix alexandrae	Alexander Palm	No	30'0"
21	Ravenala madagascariensis	Traveller's Palm	No	40'0"
22	Ravenala madagascariensis	Traveller's Palm	No	40'0"
23	Ravenala madagascariensis	Traveller's Palm	No	40'0"
24	Ravenala madagascariensis	Traveller's Palm	No	30'0"
25	Ravenala madagascariensis	Traveller's Palm	No	40'0"
26	Ravenala madagascariensis	Traveller's Palm	No	40'0"
27	Ravenala madagascariensis	Traveller's Palm	No	35'0"
28	Ravenala madagascariensis	Traveller's Palm	No	20'0"
29	Ravenala madagascariensis	Traveller's Palm	No	20'0"
30	Ravenala madagascariensis	Traveller's Palm	No	20'0"
31	Ravenala madagascariensis	Traveller's Palm	No	20'0"
34	Ficus aurea	Strangler Fig	No	30'0"

Stone Usage Gravel Calculation

Total Landscape Area = 3305 sq ft (100%)
Gravel Area = 1502 sqft (45%)

NOTE:
Contractor to verify locations of new and existing utilities prior to digging and or all plant placement.

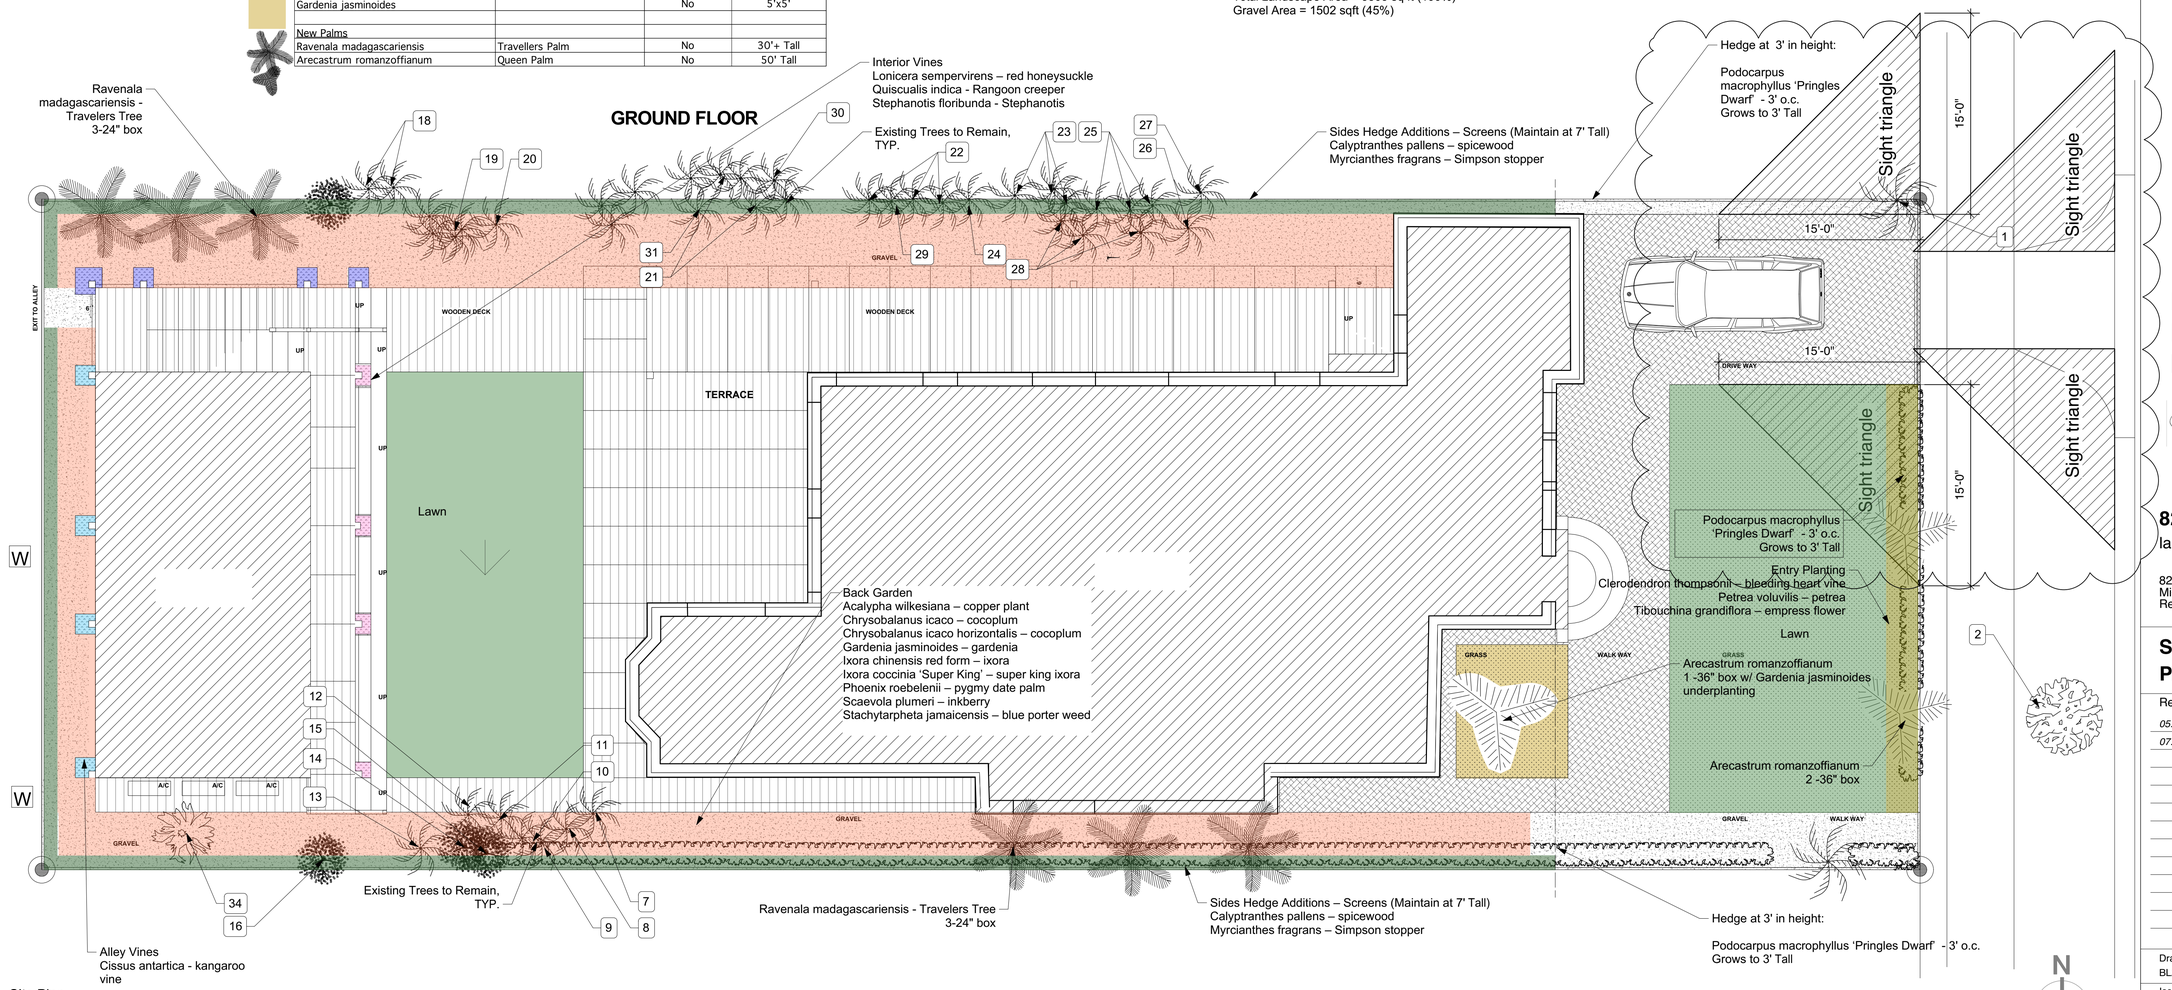

1 Site Plan
Scale: 3/16" = 1'-0"

Survey from John Ibarra & Associates, Miami, FL 305.262.0400

BLASEN LANDSCAPE ARCHITECTURE

Blasen Landscape Architecture Inc.
500 Red Hill Ave. San Anselmo, CA 94960
t: 415.485.3885 f: 415.485.3877
www.blasengardens.com RLA #3774

Derick Langel
Digitally signed by Derick Langel
Date: 2020.07.06 19:42:02 -04'00'

826 Meridian
landscape

826 Meridian Ave.
Miami Beach, FL
Res No. 826, Lot 4, Block 71

Schematic Planting Plan

Revisions:
05.14.2020 Historic Landscape Submittal
07.06.2020 Resubmittal

Drawn: BLA	Checked: SB
Issue Date: 18-Mar-20	Scale: As Noted

Sheet: **L-1.0**
SCHEMATIC

These drawings are the property of Blasen Landscape Architecture Inc. and the Client and have been prepared specifically for this project. These drawings are not to be used for any other project, by any other entity, or in another location. These drawings are not transferable to any third party without permission by client or architect.