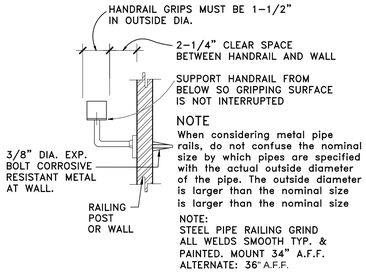

NOTE
When considering metal pipe rails, do not confuse the nominal size by which pipes are specified with the actual outside diameter of the pipe. The outside diameter is larger than the nominal size is larger than the nominal size

NOTE:
STEEL PIPE RAILING GRIND ALL WELDS SMOOTH TYP. & PAINTED. MOUNT 34" A.F.F. ALTERNATE: 36"A.F.F.

HANDRAIL/TYPICAL WALL BRACKET DETAIL/SIZE & SPACING

NOTE: ALL EXTERIOR RAMPS AND STAIRS HANDRAIL SHALL RETURN TO THE GROUND OR TO THE POST, TYP.

OPTIONAL

NOTE 1: PROVIDE 2" HT. EDGE PROTECTION ON EA. SIDE OF RAMP RUN IF REQUIRED.

SLOPE 1:12 PROVIDED
RAMP RUN LENGTH 30' MAX.
PROVIDED: 29'-2"

RAILING NOTES

1) RAILING DESIGNED TO COMPLY WITH THE FLORIDA BUILDING CODE.
2) PROVIDE SHOP DRAWINGS AND REQUIRED CALCULATIONS BY A FLORIDA REGISTERED ENGINEER.

TENSION CABLES @ 4" O.C. (USE MANUF. DIAMETER AND DESIGN. (OPTIONAL DIAMETER: 1/4" MIN. OR BETTER, OR PREB. CABLES)

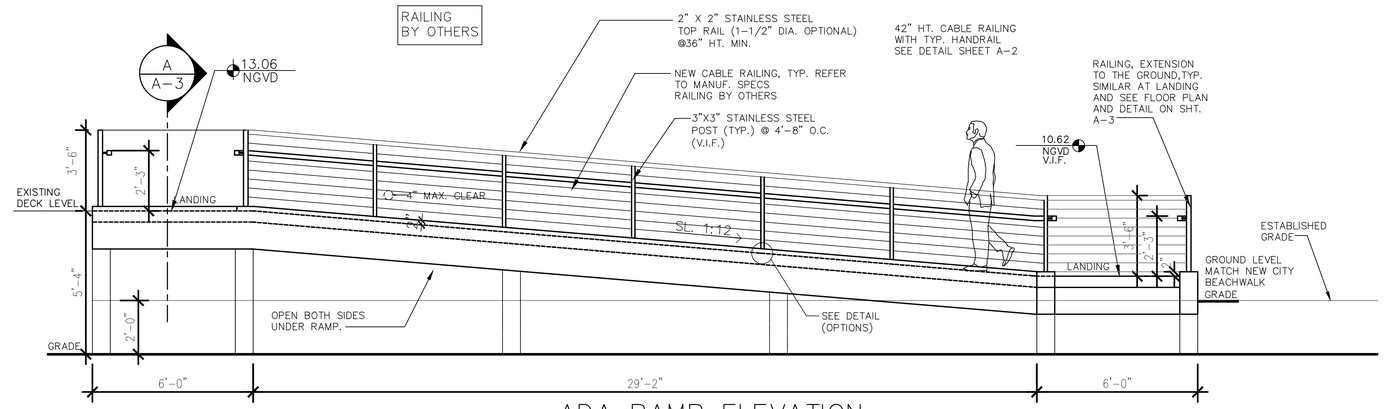

ADA RAMP ELEVATION
SCALE: 3/8"=1'-0"

NOTE:
RAMPS ON ACCESSIBLE ROUTES SHALL HAVE A SLIP-RESISTANT SURFACE.

CONC. SLAB & FTG. SEE STRUCTURAL

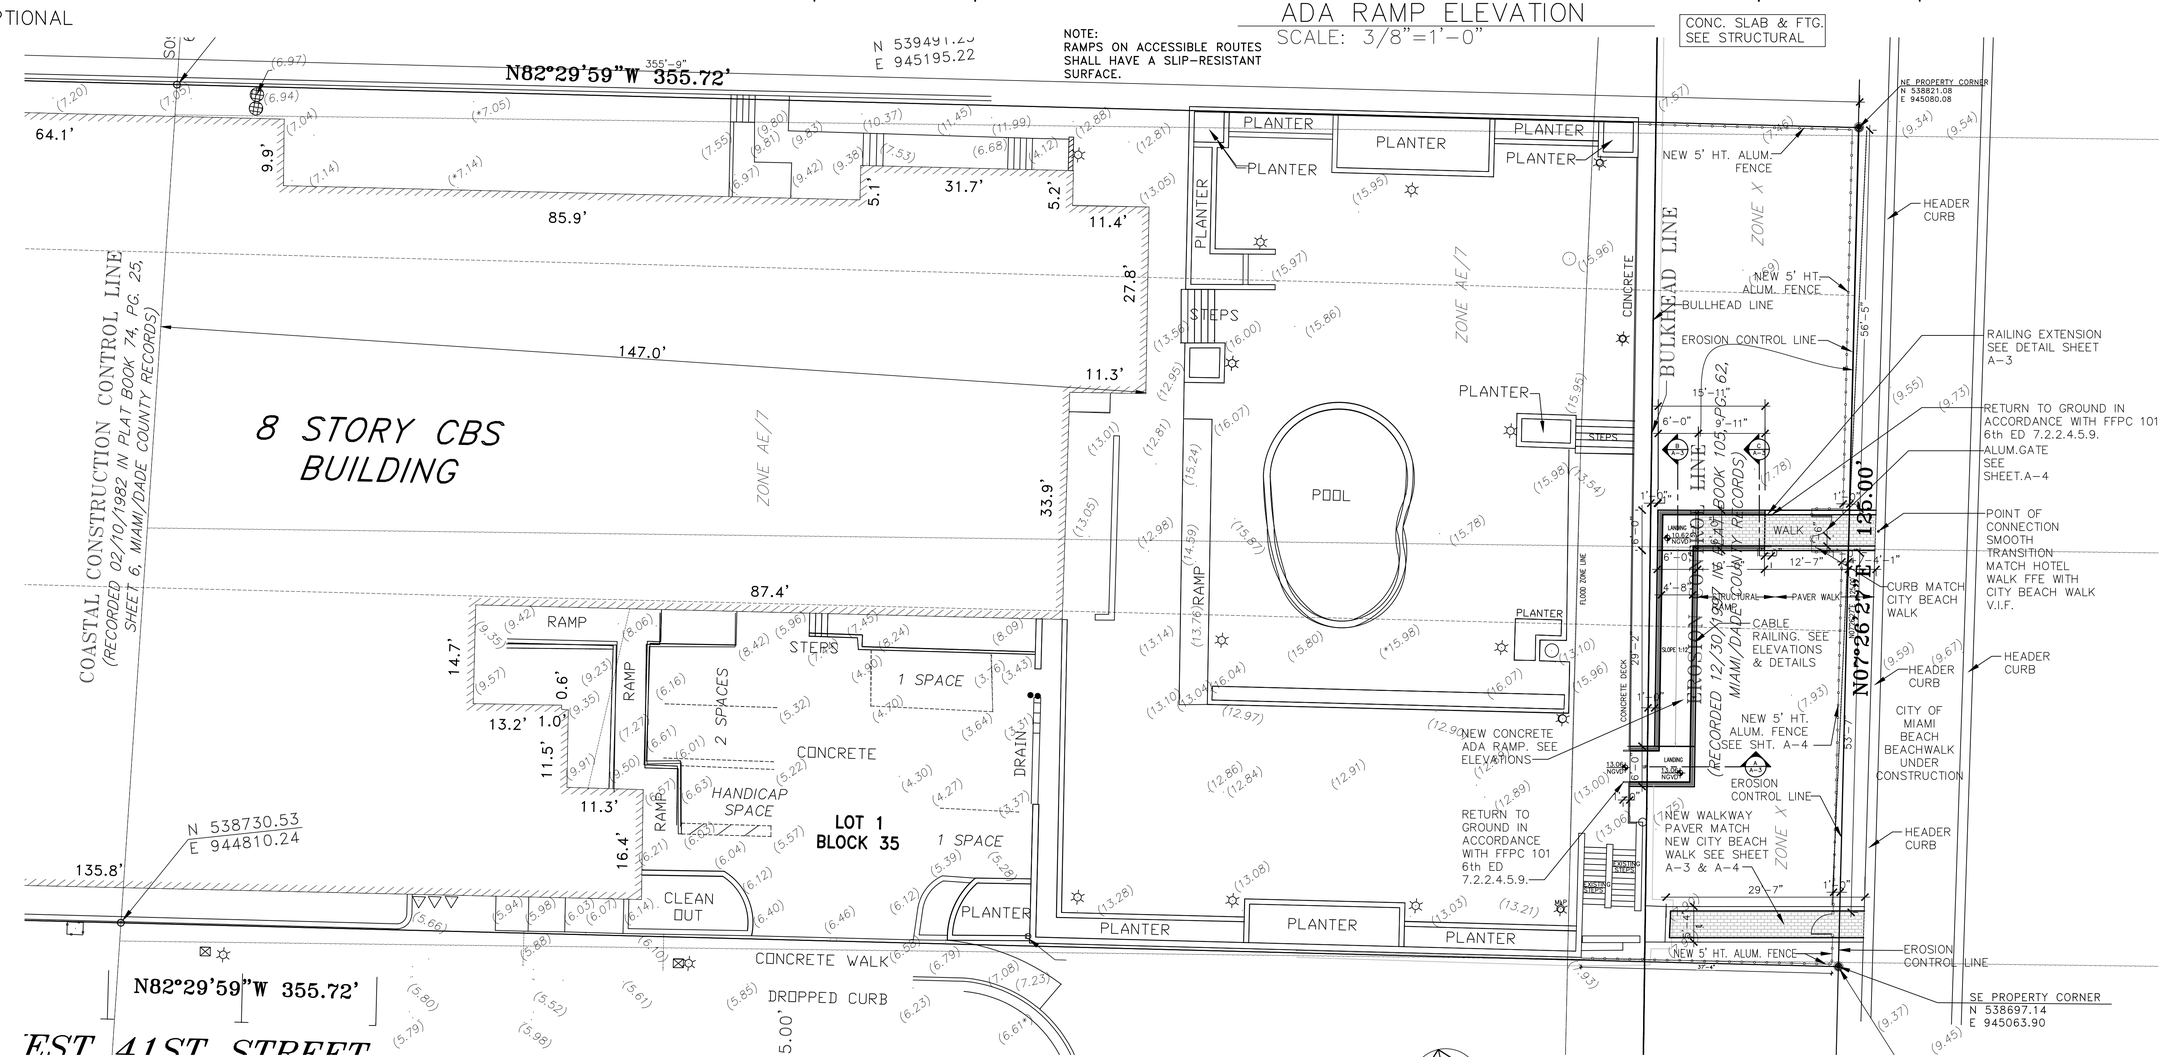

NEW ADA CONCRETE RAMP FLOOR PLAN AND NEW WALKS
SCALE: 3/32"=1'-0"

02-08-2021 FLOOR PLAN & ELEVATION

DATE	SYM	REVISION/ RECORD	BY
	1		
	2		
	3		
	4		
	5		

PROJECT NAME: BEST WESTERN PLUS HOTEL
NEW ADA RAMP CONNECTION TO CITY BEACH WALK
OWNER: LUCERNE INVESTMENT LLC
ADDRESS: 4101 COLLINS AVE. MIAMI BEACH, 33139
PHONE: 305 538 6301

IAA DESIGN ASSOCIATES PA
Ismael Allendes AR 94998
Architecture interior Design Planning
8280 sw 139 th terrace - miami, fl. 33158
phone:(305)322-9097e-mail:isma2000@aol.com

JOSE ISMAEL ALLENDES
Digitally signed by JOSE ISMAEL ALLENDES
Date: 2021.02.03 21:09:07 -05'00'
SEAL

AA-26001915

A-2
SHEET 2 OF 4

SCALE:	AS SHOWN
DATE:082620	DRAWN:AR

Designs are subject to modification or change as required by actual measurements, standard industry practices in light of existing structural and other conditions, applicable bldg. codes, and the like. These plans are and shall remain the property of Mr.Allendes and shall not be sold or reproduced without his prior written consent. Mr.Allendes shall be notified of any changes req'd by actual measurements, etc. as aforesaid prior to submission of any phases for bid or construction.