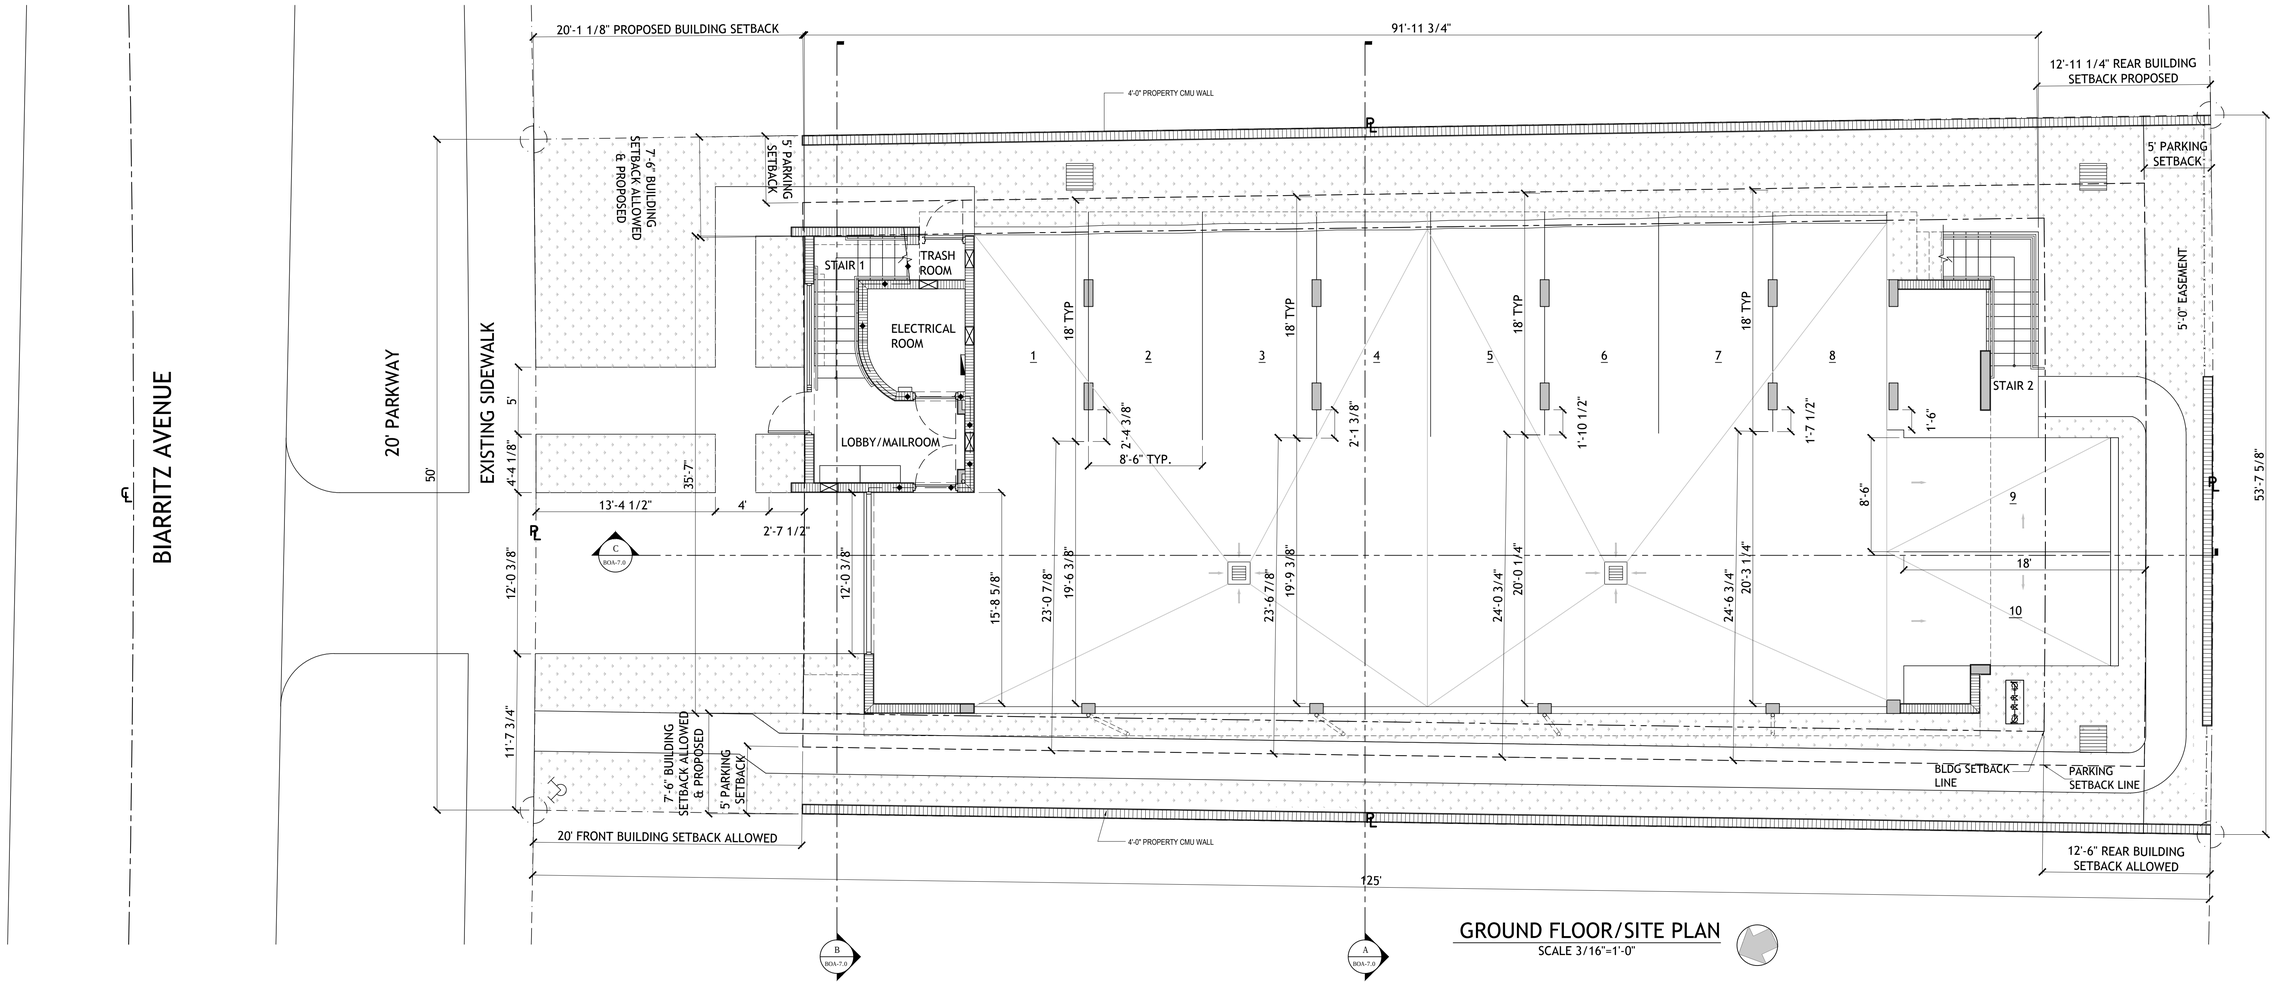

GROUND FLOOR/SITE PLAN

SCALE 3/16"=1'-0"

DRAWN BY:

REVISIONS:

AA0003569
ANTHONY LEON
00160/52

3 DESIGN ARCHITECTURE
4300 Biscayne Blvd. #G-04, Miami, FL 33137
P: 305.438.9377 | F: 305.438.9379

SEAL

DESIGN REVIEW BOARD
NEW CONSTRUCTION
FOR
1966 BIARRITZ DRIVE
MIAMI BEACH, FL 33141

THESE PLANS ARE FOR BUILDING DEPARTMENT REVIEW ONLY. THEY ARE NOT TO BE CONSTRUED AS CONSTRUCTION DOCUMENTS UNTIL ALL BUILDING DEPARTMENT APPROVALS ARE OBTAINED.

DRB-5.0

GROUND FLOOR
& SITE PLAN