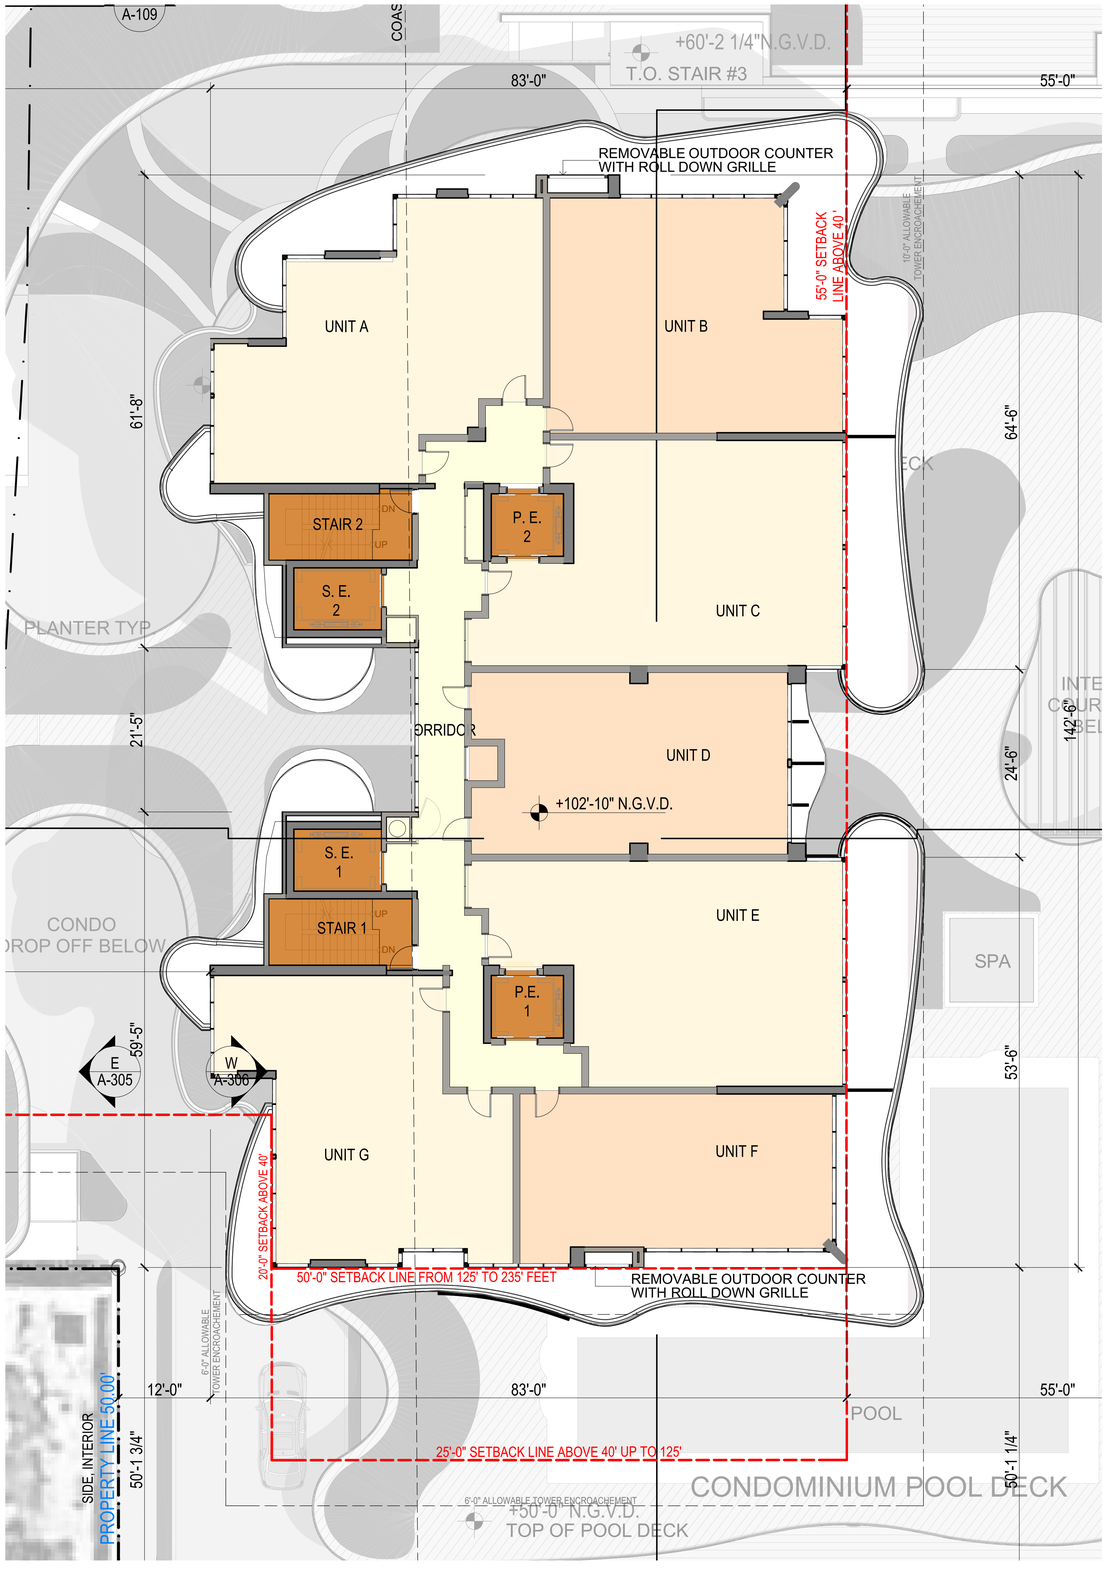

PREVIOUSLY APPROVED

LEVEL 7 & 8
Floor Plan
SCALE:1/8" = 1'-0"

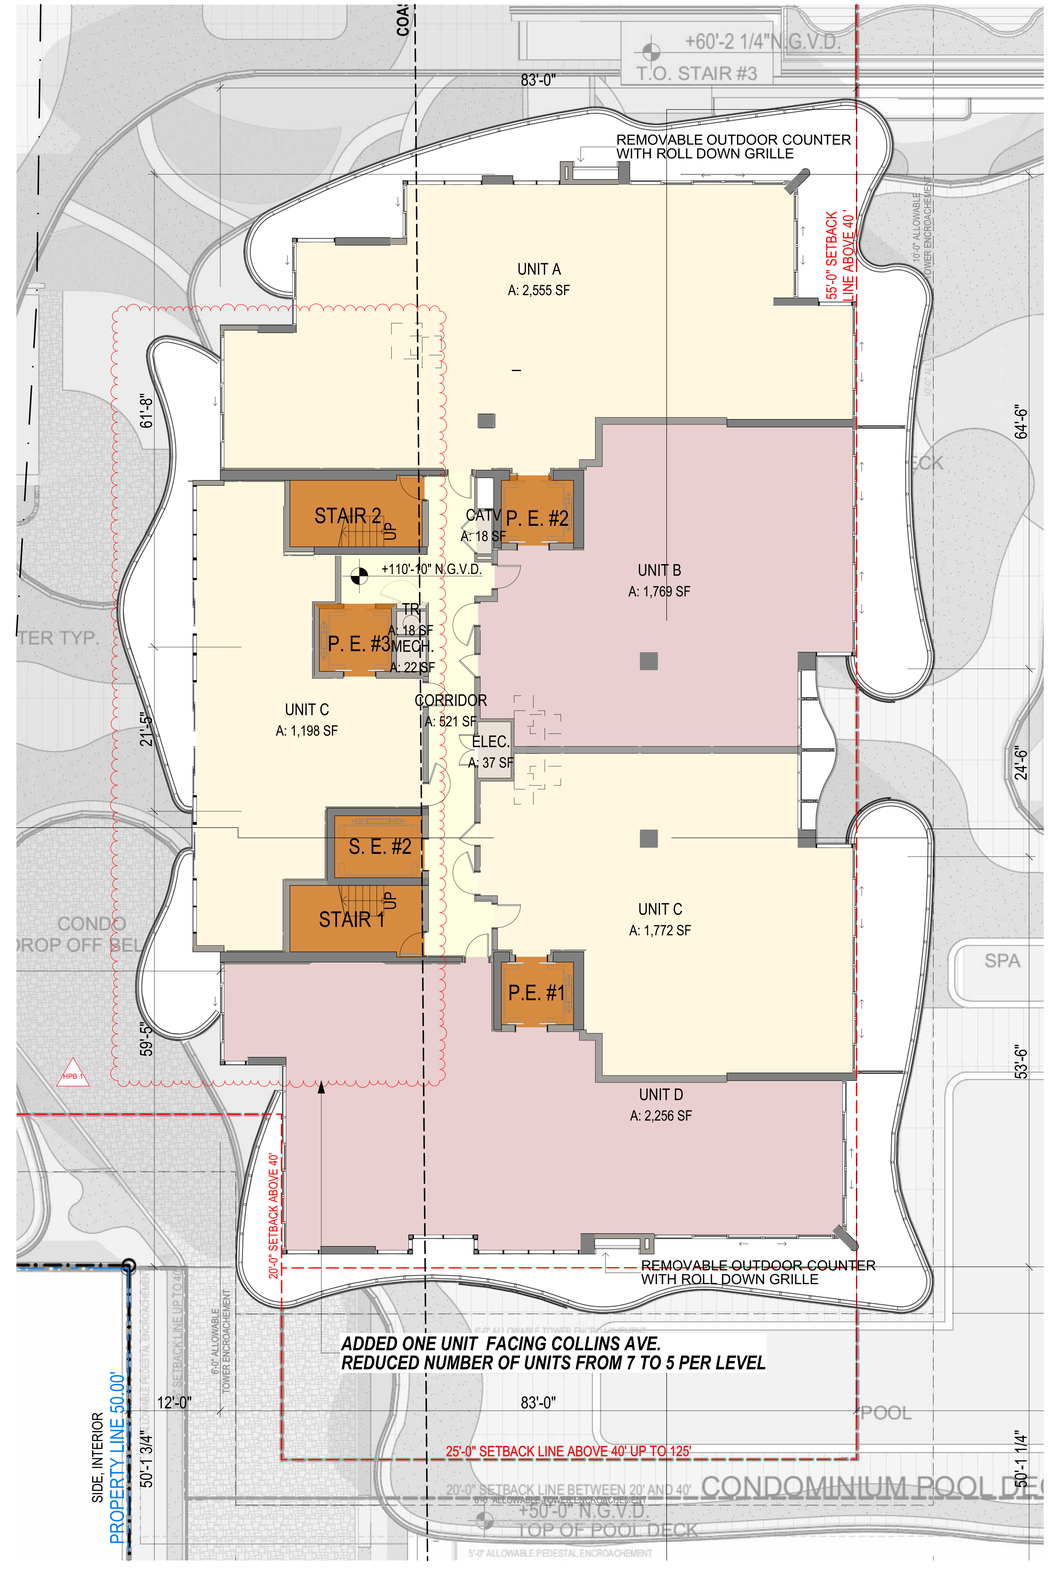

PROPOSED

LEVEL 7 & 8
Floor Plan
SCALE: 1/8" = 1'-0"

4. RESIDENTIAL BUILDING REVISIONS

revuelta
architecture international

Miami
Santiago, Chile
revuelta.com

2950 SW 27TH AVE.
SUITE 110
MIAMI, FL 33133
T. 305.590.5000
F. 305.590.5040

RJ HEISENBOTTLE ARCHITECTS
2199 PONCE DE LEON BLVD.
SUITE 400
CORAL GABLES, FL 33134
TELEPHONE: 305/446-7799
FAX: 305/446-9275

OCEAN TERRACE

7400 Ocean Terrace
Miami Beach, FL 33141

A mixed used project by
Ocean Terrace Holdings
1035 North Miami Av.
Miami, FL 33136
305.324.4700

Design & Executive Architect
REVUELTA
Architecture International P.A.
2950 SW 27TH AVE.
SUITE 110
MIAMI, FL 33133
T. 305.590.5000
F. 305.590.5040

Luis O. Revuelta
AR-0007972

Final Cap HPB19-0363
Date 7/15/2021
Scale AS SHOWN
Sheet Name
RESIDENTIAL REVISION - LEVELS 7 & 8

A-1.302

These Design And Drawings Are The Copyrighted Property Of Revuelta Architecture International P.A. and May Not Be Reproduced Except with Specific Written Consent of the Architect.
Revision: REVISION - LEVEL 7 & 8 Date: 7/15/2021 Scale: 1/8" = 1'-0" Drawn By: Author Checked By: Checker Plotting Date: 7/15/2021 Drawing work: Drawings Not to be Scaled.
File: BIM Server: RAI - BIM Server - Y BIM Server 21161/2_OCEAN TERRACE/161/2_OCEAN TERRACE HPB_REV_1_2021_By hpeterson - Date: 7/1/2021