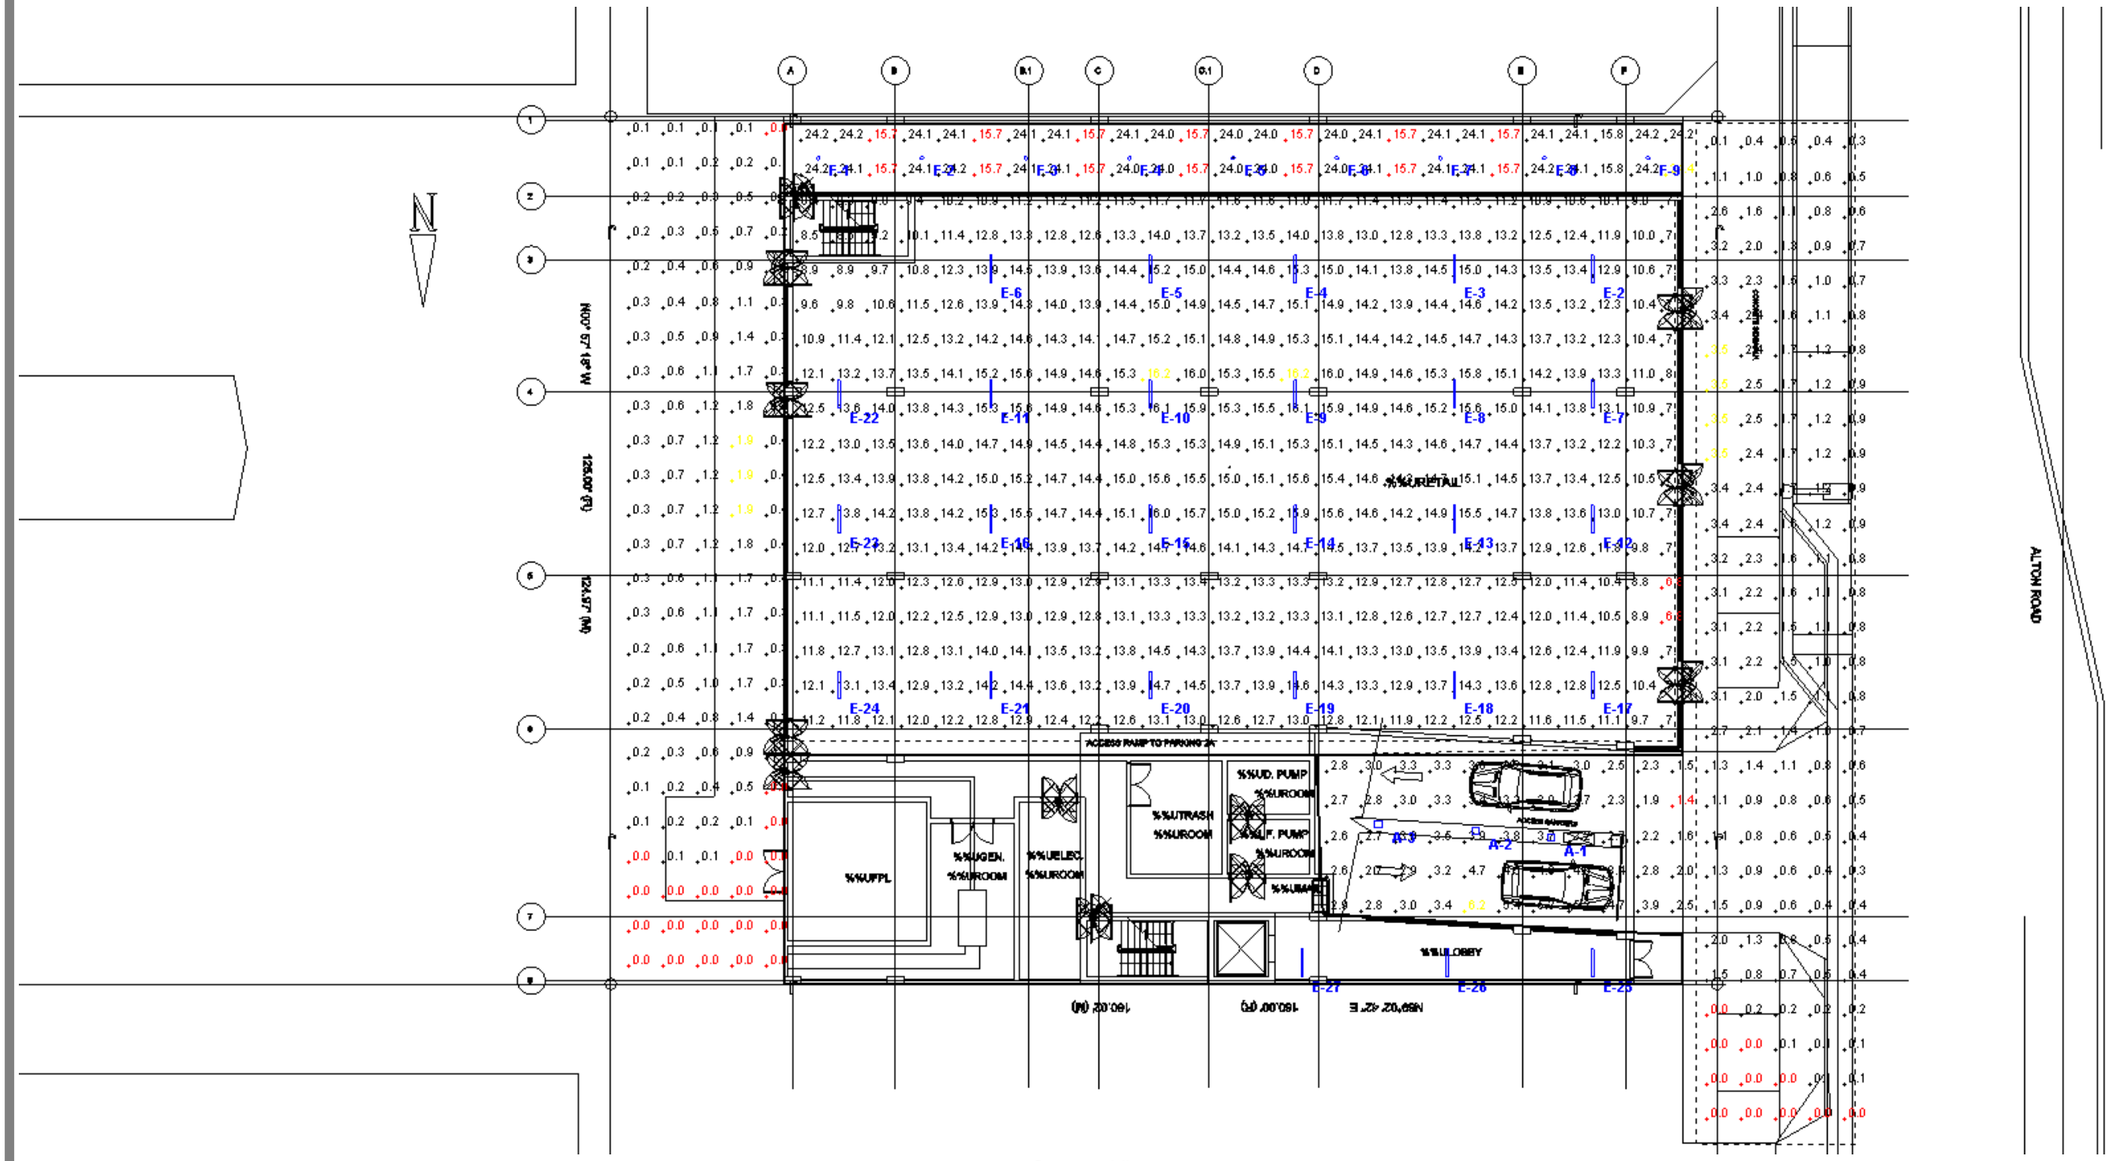

Current View

Statistics						
Description	Symbol	Avg	Min	Max/Min	Avg/Min	Max
CORRIDOR	+	21.5 fc	15.7 fc	1.6:1	1.4:1	24.4 fc
GROUN FLOOR STREET	+	1.2 fc	0.0 fc	N/A	N/A	3.5 fc
GROUND FLOOR	+	0.5 fc	0.0 fc	N/A	N/A	1.9 fc
RAMP ENTRANCE	+	3.2 fc	1.4 fc	4.4:1	2.3:1	6.2 fc
RETAIL	+	13.1 fc	6.8 fc	2.4:1	1.9:1	16.2 fc

FOR PROCUREMENT OF SPECIFIED LIGHTING EQUIPMENT CONTACT
ANA ISABEL ORTIZ. 786 781 1951

Schedule

Quantity	Symbol	Label	Manufacturer	Catalog Number	Description	Lamp	Number Lamps	Filename	Lumens Per Lamp	Light Loss Factor	Wattage
26		E	SIMKAR Lighting	UND 1 48HO	HEAVY DUTY STRIP FOR T12 LAMPS, 4FT LONG, 4 3/8" BODY WIDTH, WITH ONE LAMP	ONE 60-WATT T12 800mA LINEAR FLUORESCENT	1	UND_1_48HO.ies	4250	1	83
3		A	ABBlighting,Inc.	LSPKG35501	100-277V 50/60Hz 36W 5000K	LED	1	PKG 36W.ies	4000	0.81	1
9		F	Pathway Lighting Products Inc.	C6_SLFLX200035K_6VLEDSPSCLPF	6" REC Solid-State Luminaire with Narrow Distribution Open Trim	LED	1	998_1460642701_C6_SLFLX200035K_6VLEDSPSCLPF.ies	1867	1	25

CONTEMPORARY LIGHTING SALES, INC

929 Alton Road
MIXED USE BUILDING
Ground Floor

Designer
Ana Isabel Ortiz
Date
7/20/2016
Scale
Not to Scale
Drawing No.

Summary

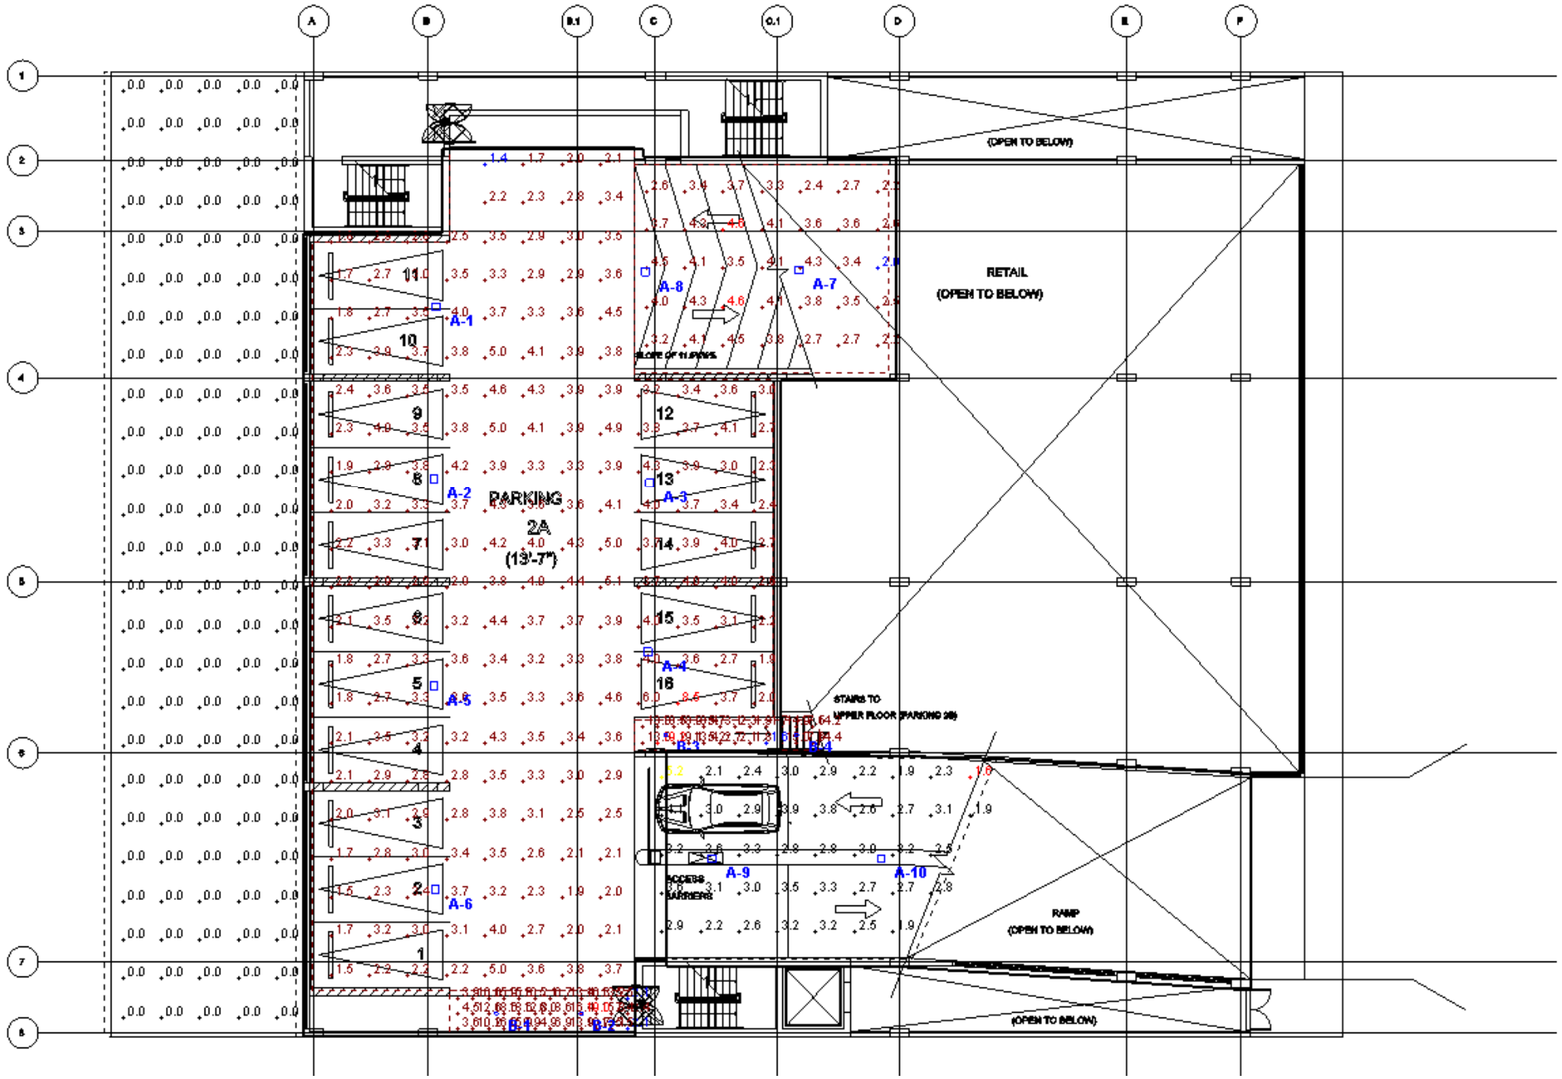

Current View

Statistics

Description	Symbol	Avg	Max	Min	Max/Min	Avg/Min
Calc Zone #4	+	10.4 fc	19.2 fc	1.6 fc	12.0:1	6.5:1
Calc Zone #5	+	10.5 fc	19.0 fc	2.1 fc	9.0:1	5.0:1
GROUND FLOOR	+	0.0 fc	0.0 fc	0.0 fc	N/A	N/A
PARKING 2A #1	+	3.3 fc	8.5 fc	1.4 fc	6.1:1	2.4:1
RAMP ENTRANCE	+	2.9 fc	5.2 fc	1.6 fc	3.3:1	1.8:1
RAMPA INTERIOR #3	+	3.5 fc	4.6 fc	2.0 fc	2.3:1	1.8:1

Schedule

Symbol	Label	QTY	Catalog Number	Description	Lamp	Number Lamps	Lumens per Lamp	LLF	Wattage	Polar Plot
	A	10	LSPKG35501	100-277V 50/60Hz 36W 5000K	LED	1	4000	0.81	1	
	B	4	C6_SLFLX110035K_6VLE DMDSCLPF	6" REC Solid-State Luminaire with Medium Distribution Open Trim	LED	1	1026	0.81	15	Max: 1234cd

FOR PROCUREMENT OF SPECIFIED LIGHTING EQUIPMENT CONTACT
ANA ISABEL ORTIZ. 786 781 1951

CONTEMPORARY LIGHTING SALES, INC

929 Alton Road
MIXED USE BUILDING
2A Floor

Designer

Date
7/21/2016
Scale
Not to Scale
Drawing No.

Summary

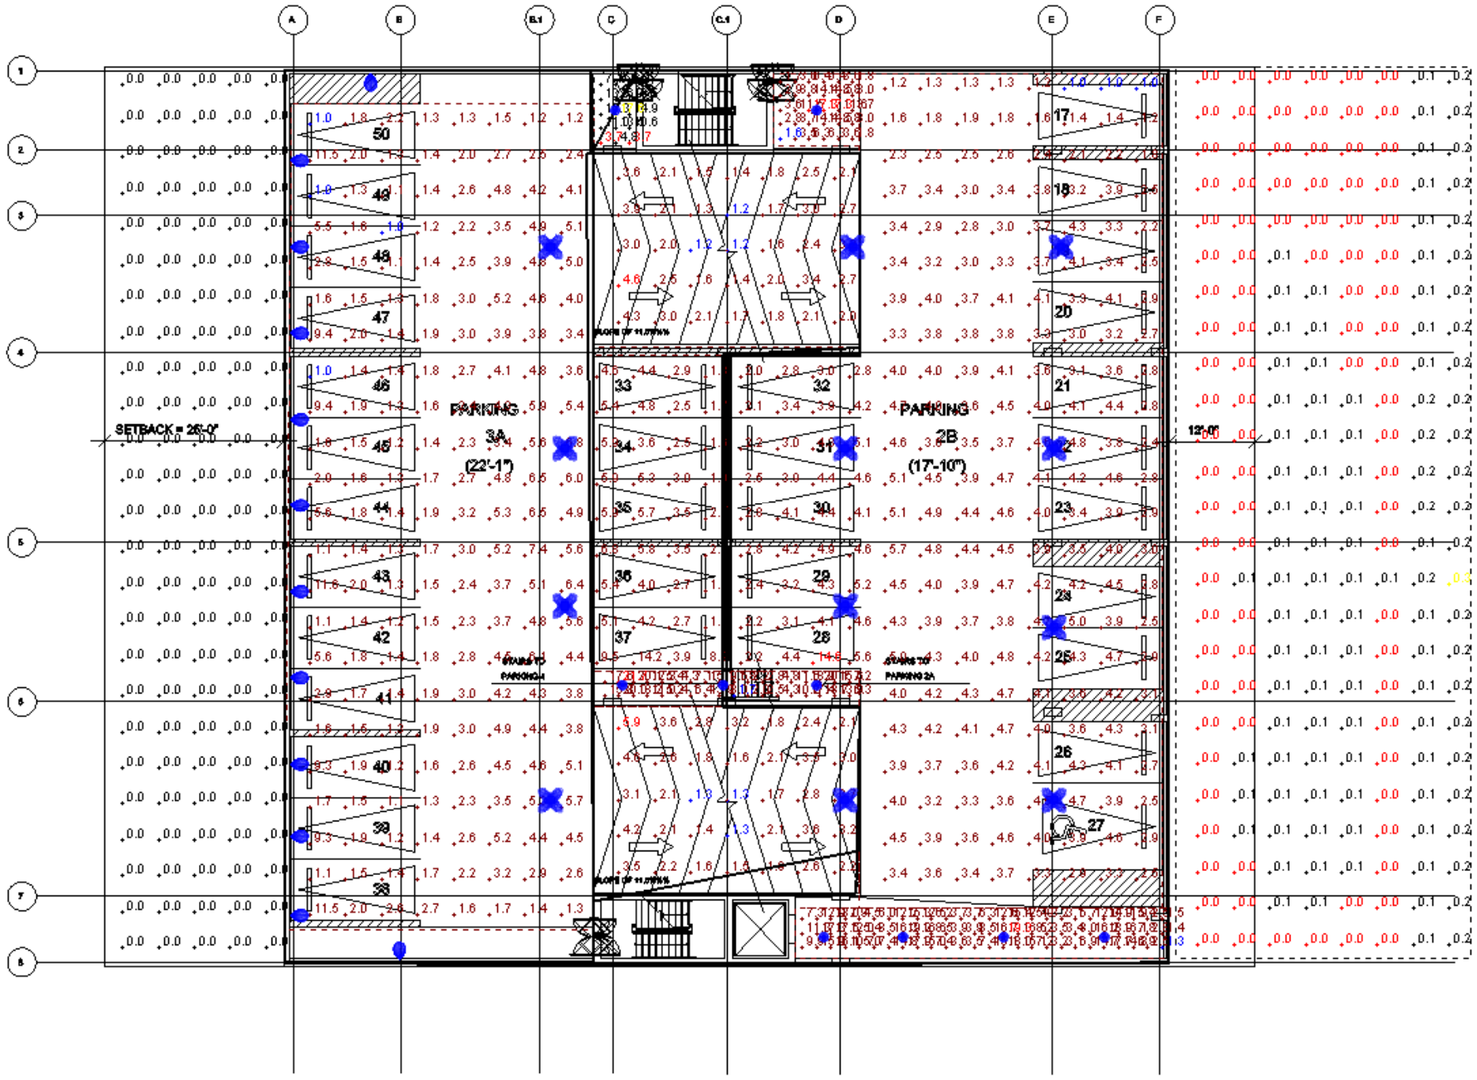

Statistics

Description	Symbol	Avg	Max	Min	Max/Min	Avg/Min
Calc Zone #1	+	2.6 fc	5.9 fc	1.3 fc	4.5:1	2.0:1
Calc Zone #2	+	2.3 fc	4.6 fc	1.2 fc	3.8:1	1.9:1
Calc Zone #5	+	11.0 fc	21.7 fc	1.7 fc	12.8:1	6.5:1
Calc Zone #5	+	9.8 fc	19.3 fc	1.3 fc	14.8:1	7.5:1
Calc Zone #6	+	3.5 fc	14.6 fc	1.0 fc	14.6:1	3.5:1
Calc Zone #7	+	7.2 fc	17.3 fc	1.6 fc	10.8:1	4.5:1
Calc Zone #9	+	10.8 fc	17.6 fc	3.7 fc	4.8:1	2.9:1
GROUND FLOOR	+	0.0 fc	0.0 fc	0.0 fc	N/A	N/A
GROUND FLOOR STREET	+	0.1 fc	0.3 fc	0.0 fc	N/A	N/A

FOR PROCUREMENT OF SPECIFIED LIGHTING EQUIPMENT CONTACT
ANA ISABEL ORTIZ. 786 781 1951

Symbol	Label	QTY	Catalog Number	Description	Lamp	Number Lamps	Lumens per Lamp	LLF	Wattage	Polar Plot
	A	8	LSPKG35501 ABB LIGHTING	100-277V 50/60Hz 36W 5000K	LED	1	4000	0.81	1	
	B	9	C6_SLFLX110035K_6VLE DMDSCLPF PATHWAY LIGHTING	6" REC Solid-State Luminaire with Medium Distribution Open Trim	LED	1	1026	0.81	15	Max: 1234cd
	C	4	LSPKG65501 ABB ABB LIGHTING	100-277V 50/60Hz 70W 5000K	LED	1	7800	0.81	1	
	D	12	LLF850 LUMUX LIGHTING	Formed aluminum housing, frosted glass lens	36 LEDs. LUMINAIRE OUTPUT: 544 Lms.	1	544	0.81	19.3	Max: 364cd

CONTEMPORARY LIGHTING SALES, INC

929 Alton Road
MIXED USE BUILDING
2B 3A Floor

Designer

Date
7/21/2016
Scale
Not to Scale
Drawing No.

Summary

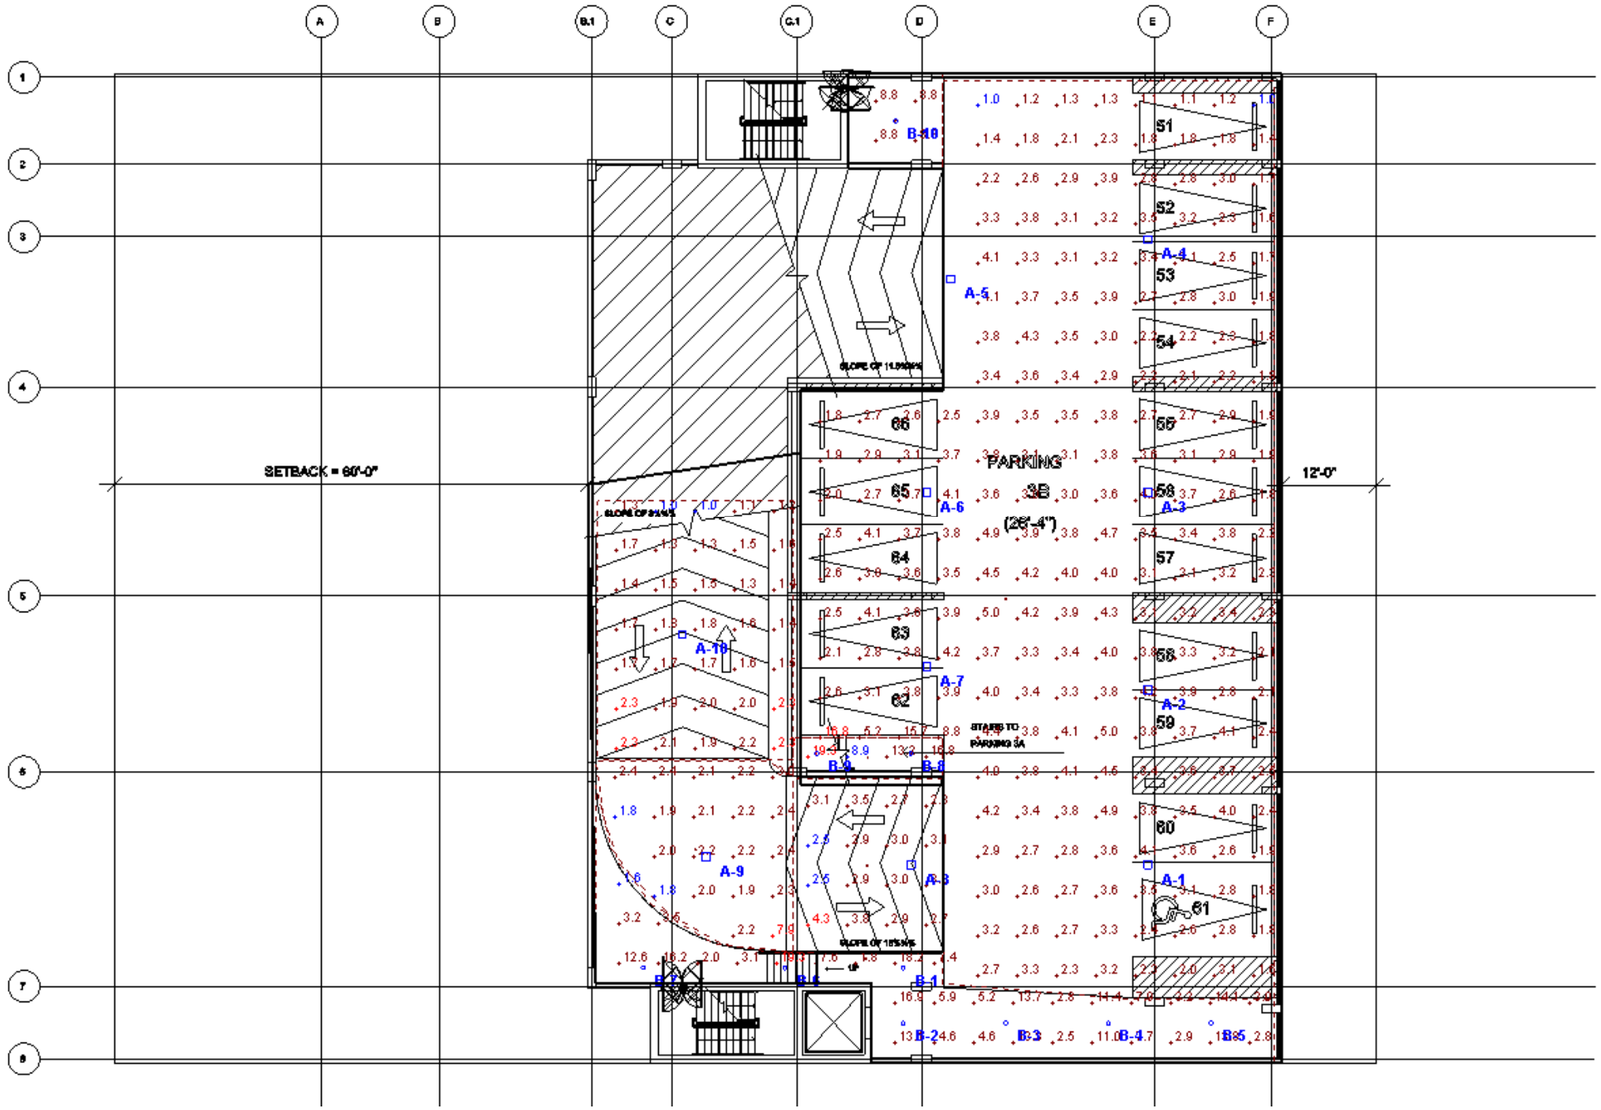

Statistics

Description	Symbol	Avg	Max	Min	Max/Min	Avg/Min
Calc Zone #1	+	3.2 fc	16.8 fc	1.0 fc	16.8:1	3.2:1
Calc Zone #2	+	8.0 fc	19.3 fc	1.6 fc	12.1:1	5.0:1
Calc Zone #3	+	8.8 fc	8.8 fc	8.8 fc	1.0:1	1.0:1
Calc Zone #5	+	14.5 fc	19.3 fc	8.9 fc	2.2:1	1.6:1
Calc Zone #7	+	2.5 fc	7.9 fc	1.8 fc	4.4:1	1.4:1
Calc Zone #10	+	3.0 fc	4.3 fc	2.5 fc	1.7:1	1.2:1
RAMP	+	1.7 fc	2.3 fc	1.0 fc	2.3:1	1.7:1

Schedule

Symbol	Label	QTY	Catalog Number	Description	Lamp	Number Lamps	Lumens per Lamp	LLF	Wattage	Polar Plot
○	B	10	C6_SLFLX110035K_6VLE DMDSCLPF PATHWAY LIGHTING	6" REC Solid-State Luminaire with Medium Distribution Open Trim	LED	1	1026	0.81	15	Max: 1234cd
□	A	10	LSPKG35501 ABB LIGHTING	100-277V 50/60Hz 36W 5000K	LED	1	4000	0.81	1	

FOR PROCUREMENT OF SPECIFIED LIGHTING EQUIPMENT CONTACT
ANA ISABEL ORTIZ. 786 781 1951

CONTEMPORARY LIGHTING SALES, INC

929 Alton Road
MIXED USE BUILDING
03B Floor

Designer

Date
7/21/2016
Scale
Not to Scale
Drawing No.

Summary

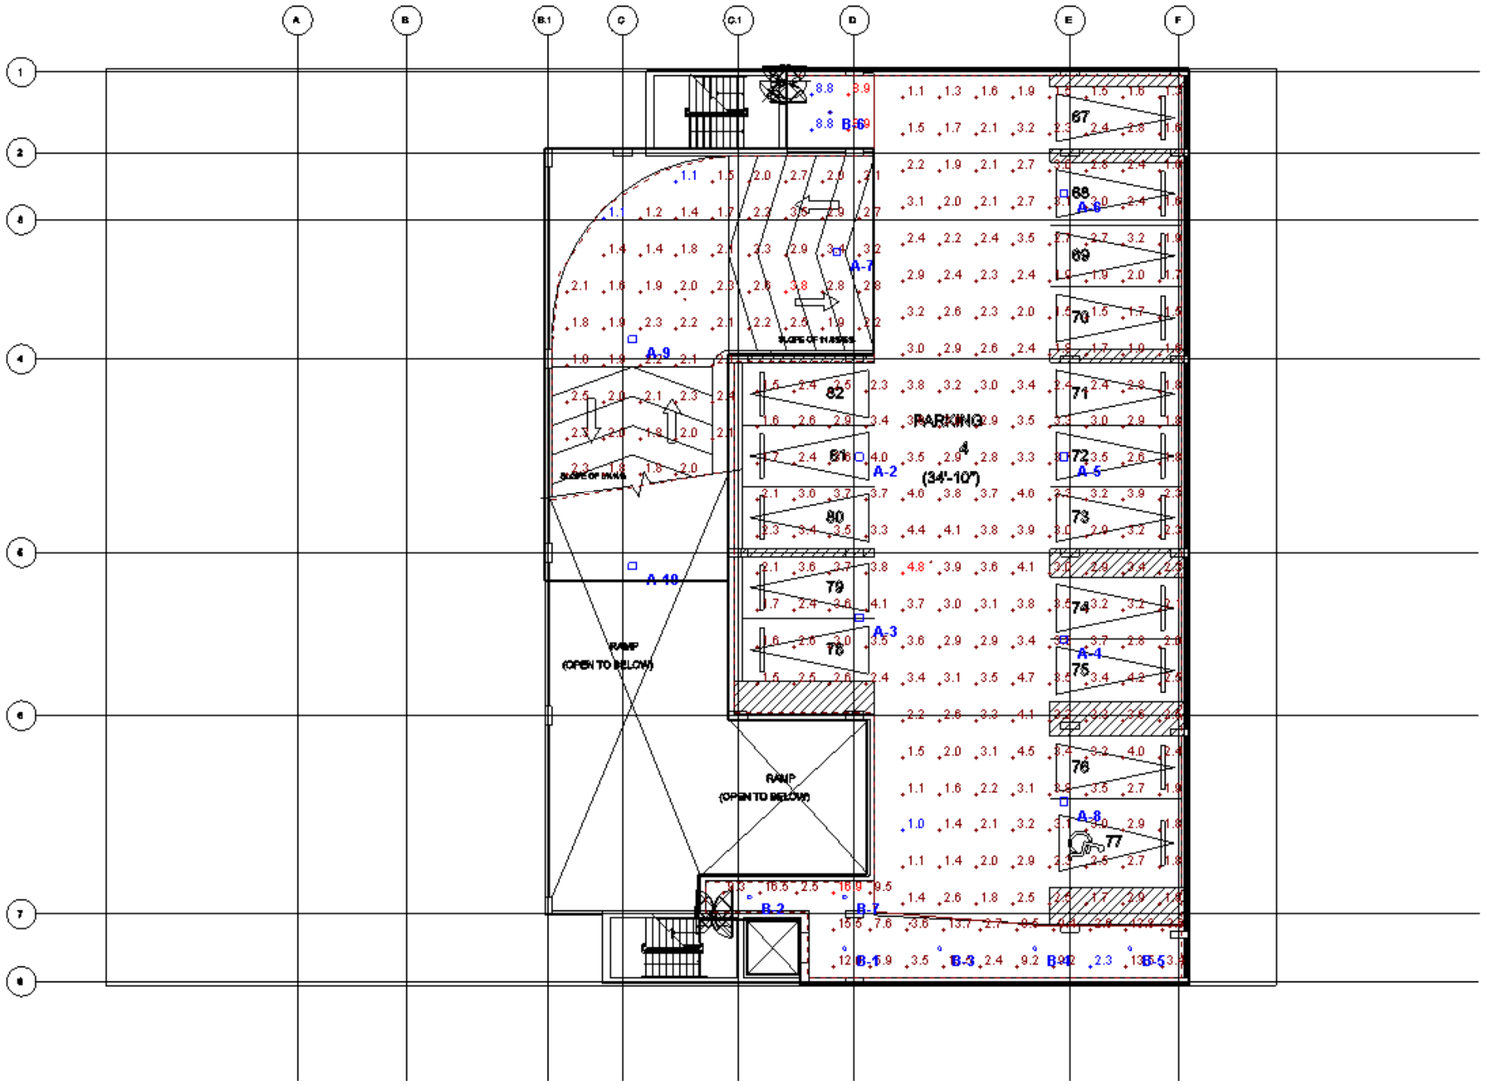

Statistics

Description	Symbol	Avg	Max	Min	Max/Min	Avg/Min
Calc Zone #3	+	8.8 fc	8.9 fc	8.8 fc	1.0:1	1.0:1
CORRIDOR	+	8.5 fc	16.9 fc	2.3 fc	7.3:1	3.7:1
PARKING 4	+	2.7 fc	4.8 fc	1.0 fc	4.8:1	2.7:1
RAMP	+	2.2 fc	3.8 fc	1.1 fc	3.5:1	2.0:1

Schedule

Symbol	Label	QTY	Catalog Number	Description	Lamp	Number Lamps	Lumens per Lamp	LLF	Wattage	Polar Plot
	A	9	LSPKG35501 ABB LIGHTING	100-277V 50/60Hz 36W 5000K	LED	1	4000	0.81	1	
	B	7	C6_SLFLX110035K_6VLE DMDSCLPF	6" REC Solid-State Luminaire with Medium Distribution Open Trim	LED	1	1026	0.81	15	Max: 1234cd

FOR PROCUREMENT OF SPECIFIED LIGHTING EQUIPMENT CONTACT
ANA ISABEL ORTIZ. 786 781 1951

CONTEMPORARY LIGHTING SALES, INC

929 Alton Road
MIXED USE BUILDING
4 Floor

Designer

Date
7/21/2016
Scale
Not to Scale
Drawing No.

Summary