ELECTRICAL SYMBOLS:

- EXISTING DUPLEX TO REMAIN
- EXISTING QUAD TO REMAIN
- EXISTING 240V OUTLET TO REMAIN
- EXISTING POWER SWITCH TO REMAIN
- EXISTING DUPLEX TO BE REMOVED
- EXISTING QUAD TO BE REMOVED
- EXISTING 240V OUTLET TO BE REMOVED
- EXISTING ELECTRICAL PANEL TO BE RELOCATED

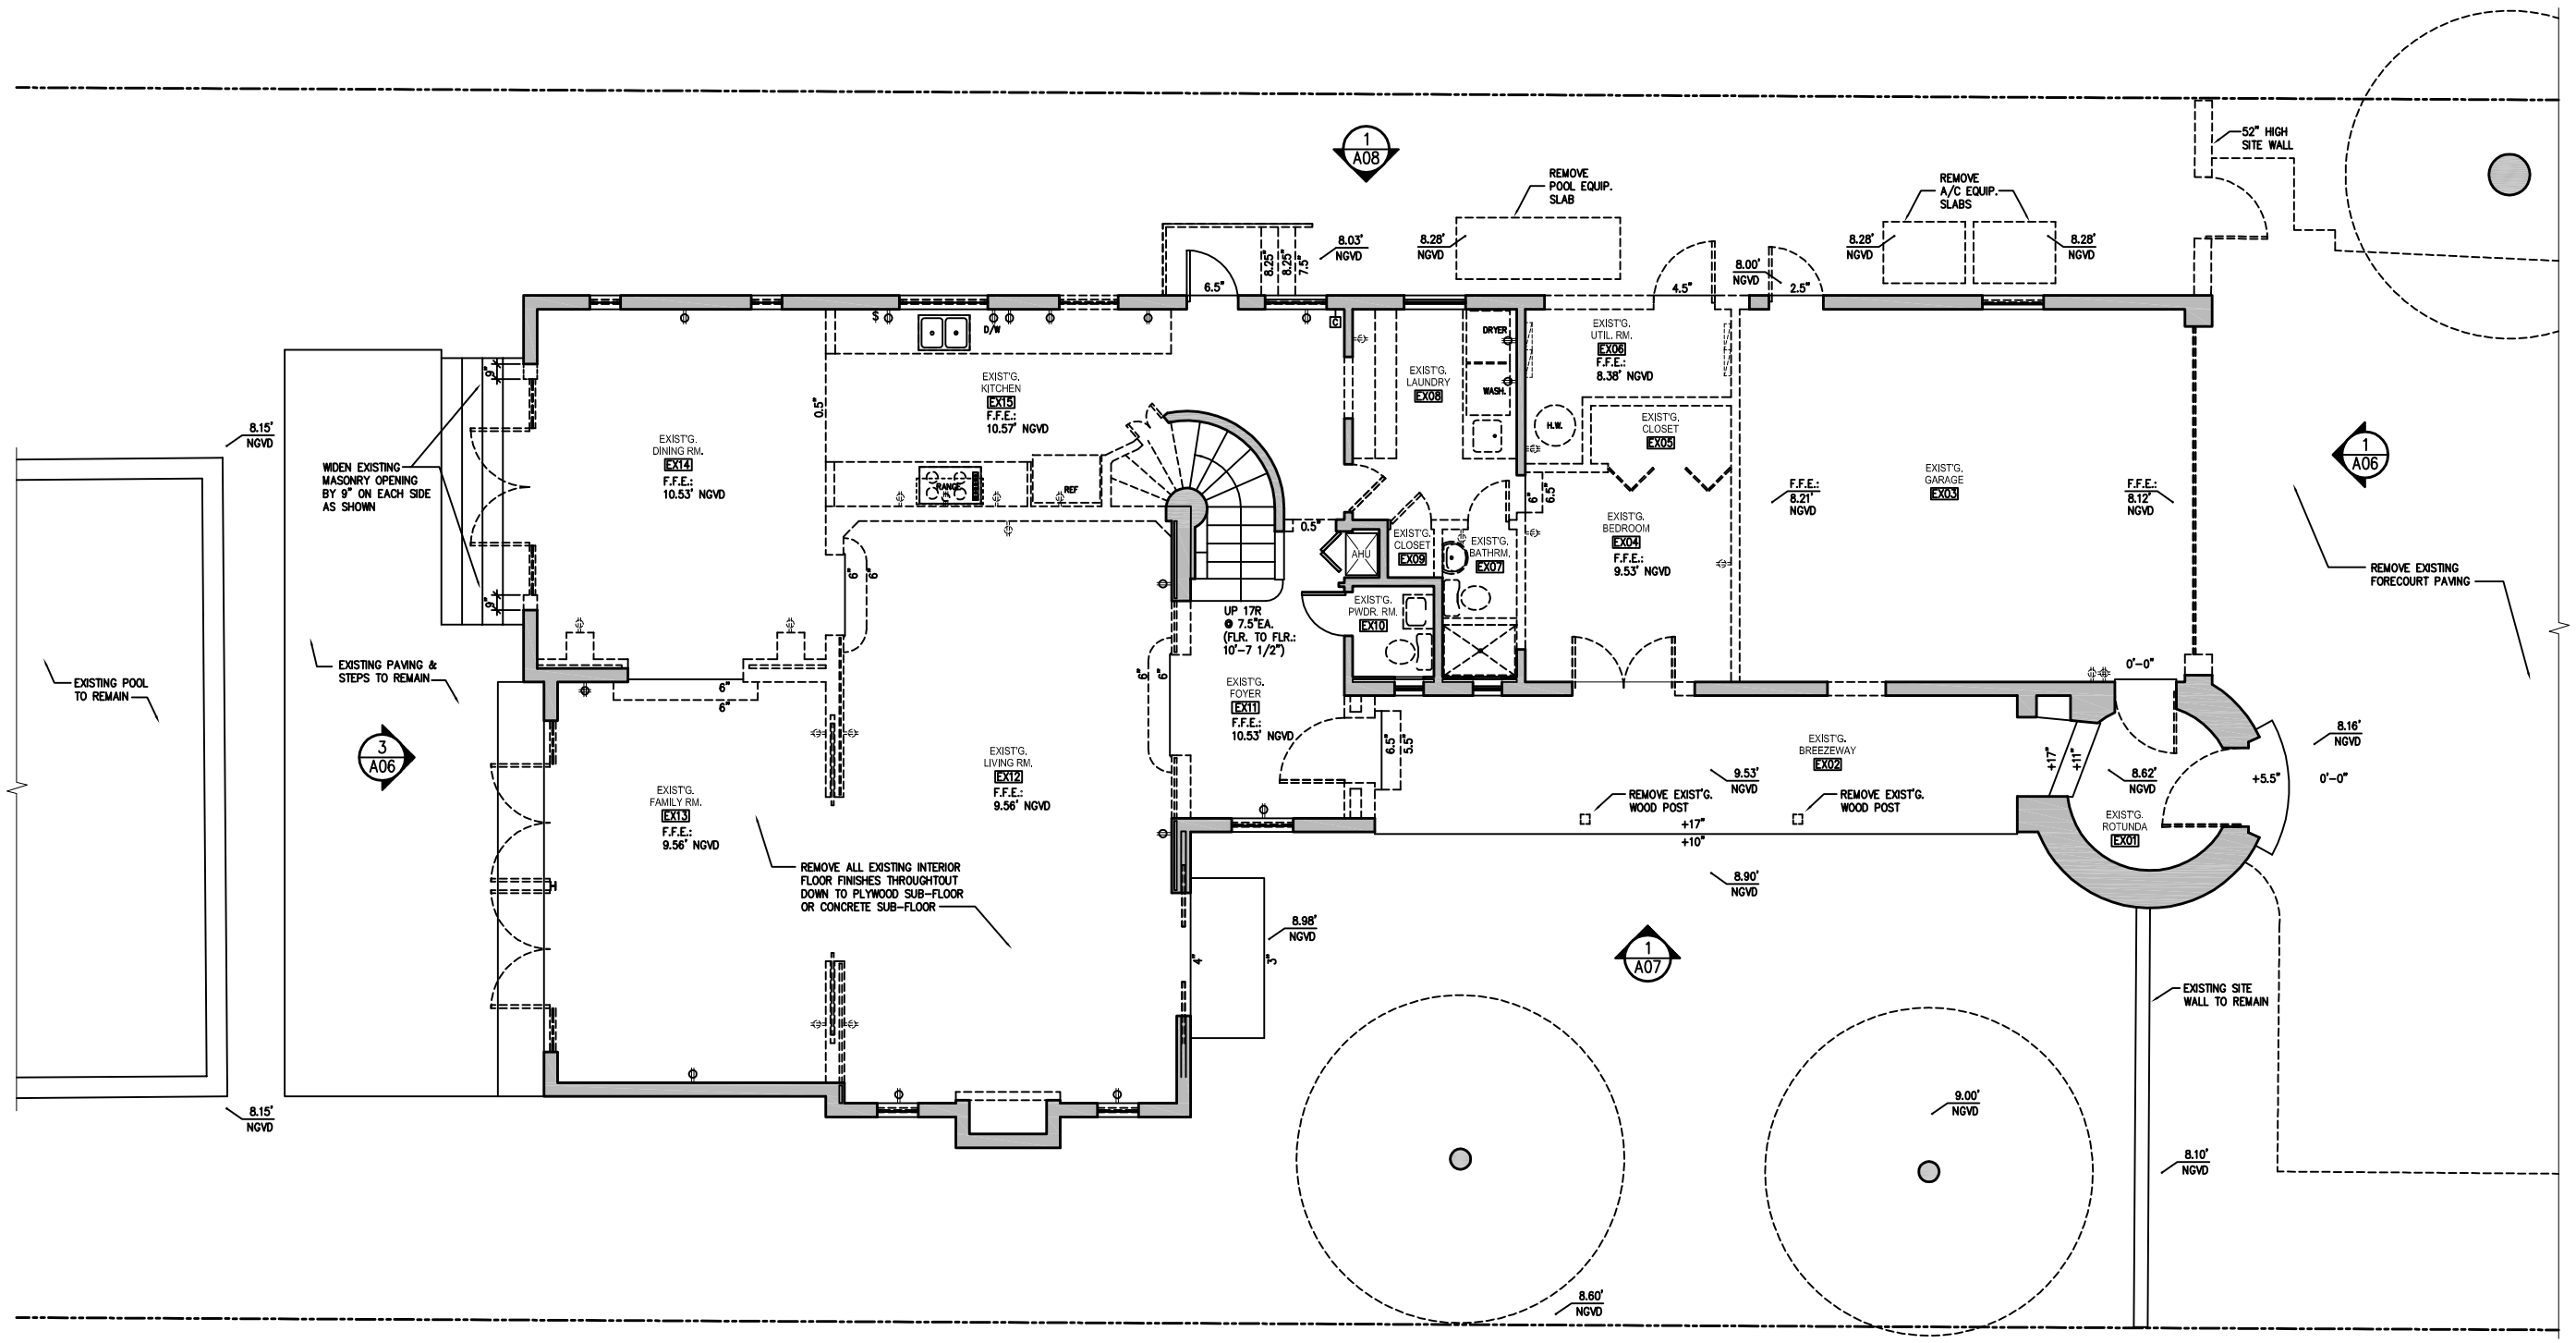

1 1ST FLOOR DEMOLITION PLAN
SCALE: 1/4" = 1'-0"

N

REV.:	DATE:	DESCRIPTION:

MOSSCROP ASSOCIATES
ARCHITECTURE + INTERIORS
460 N.E. 59TH STREET, MIAMI FL 33137
T: (305) 751-6529 C: (305) 962-0325 EMAIL: MOSSCROP@GMAIL.COM
CERTIF. OF AUTH.: AA26001057 & AA26001058
ILIJA MOSSCROP, REGISTERED ARCHITECT
FLORIDA LICENSE NO.: AR92744

PROJECT NAME & ADDRESS:

SALLOUM RESIDENCE

204 W. DILIDO DRIVE
MIAMI BEACH, FL 33139

SHEET TITLE:

1ST FLOOR DEMOLITION PLAN

SHEET NO.: D-01

SCALE: 1/4" = 1'-0"

DATE: 01-05-17

ISSUE: D.R.B. FINAL SUBMITTAL

JOB NO.: 204-01