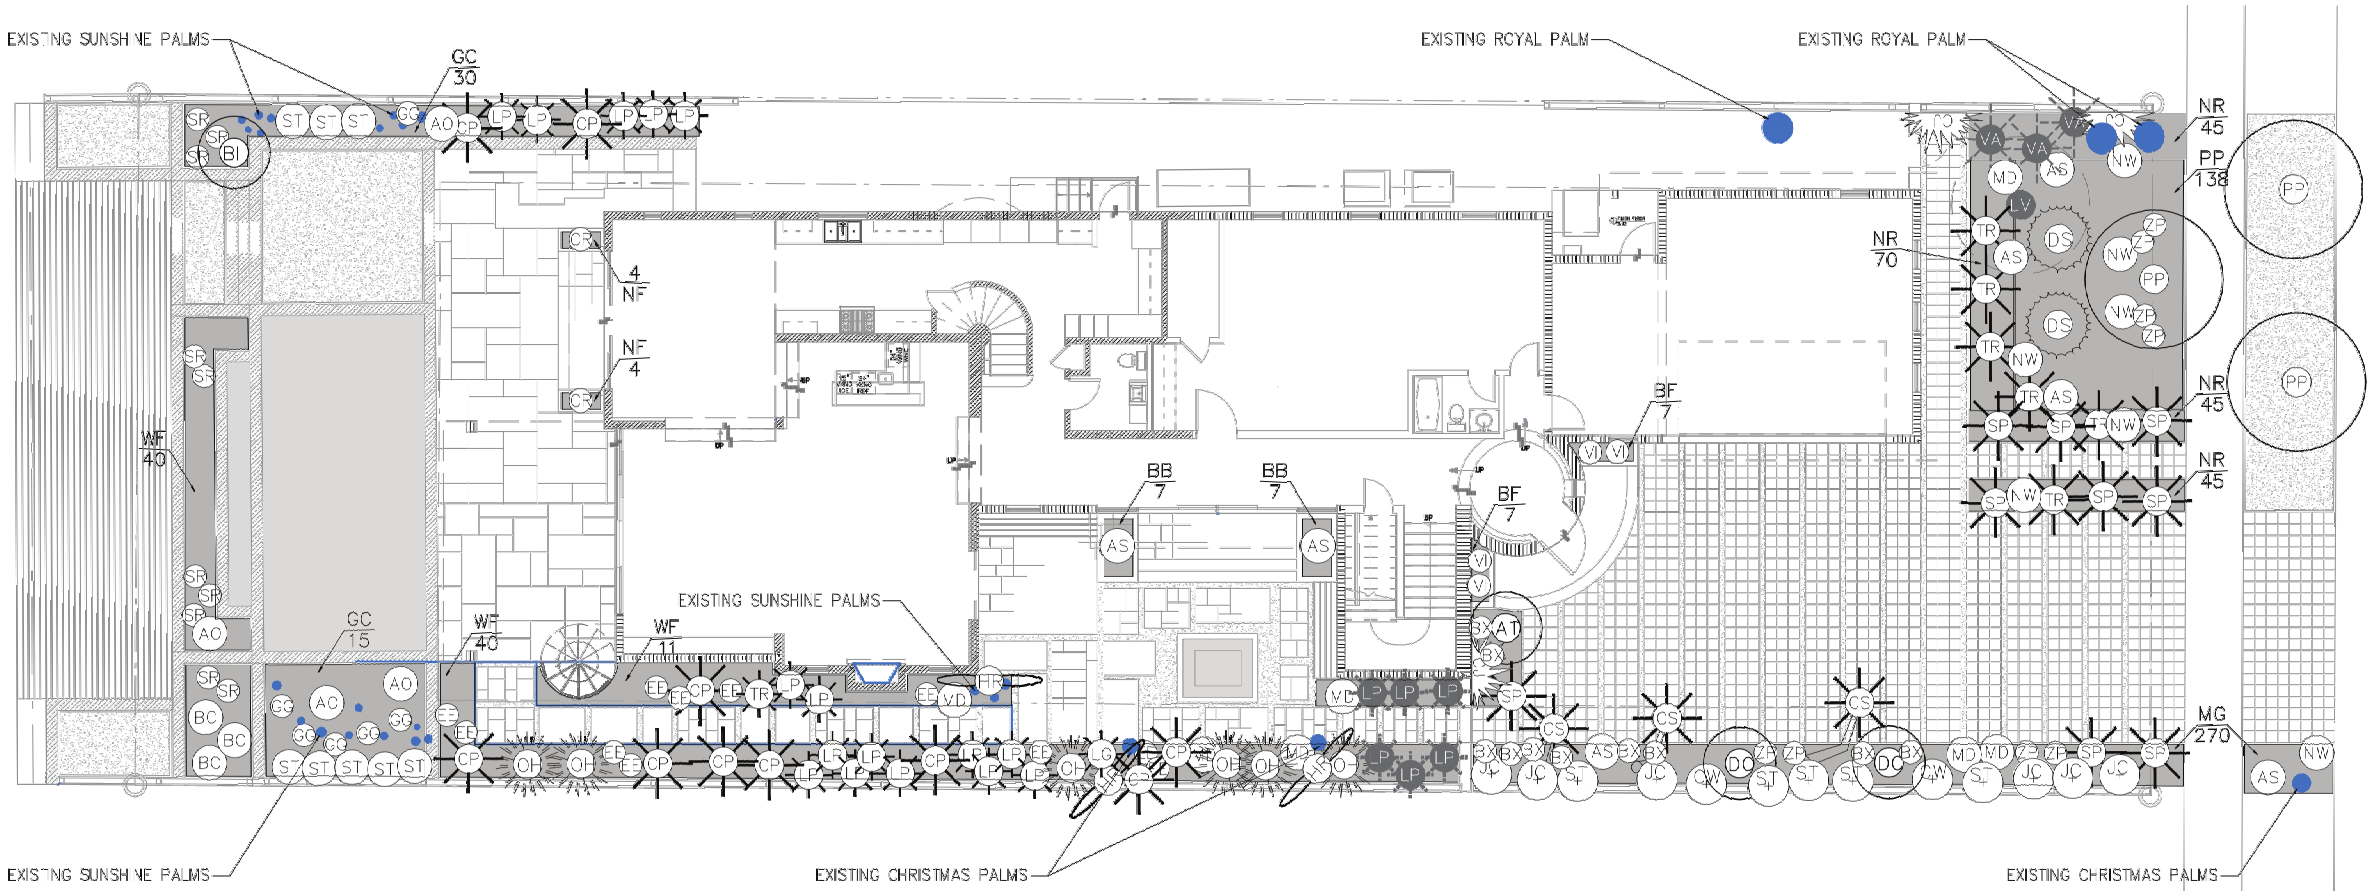


## PLANT SYMBOL LEGEND

EXISTING PALMS TO REMAIN

RELOCATED TREES & PALMS

PROPOSED TREES & PALMS

PROPOSED ACCENTS & SHRUBS

GROUNDCOVER AREAS

**NOTE:**
**LANDSCAPE DESIGNER TO APPROVE ON-SITE LAYOUT PRIOR TO IMPLEMENTATION**

### 204 WEST DI LIDO DRIVE PLANT LIST

| QTY | ABREV. | BOTANICAL NAME | COMMON NAME | SPECIFICATIONS | NATIVE (50%) |
|---|---|---|---|---|---|
| **TREES** | | | | | |
| 2 | CR | Clusia rosea 'nana' | Pitch Apple | 7 gal. | |
| 3 | PP | Coccoloba diversifolia | Pigeon Plum | 12-15' Native | |
| 1 | BI | Krugiodendron ferreum | Black Ironwood | 12' -14' ht. x 6' sp. | Native |
| 3 | BC | Suriana maritima | Bay Cedar | 15 gal. 4'-6' ht. Native | |
| 2 | DC | Senna polyphylla | Desert Cassia | 15 gal. 4'-6' ht. | |
| 1 | AT | Brugmansia versicolor | Angle's Trumpet | 6'-8' ht. Native | |
| **PALMS** | | | | | |
| 6 | TR | Thrinax radiata | Green Thatch Palm | (2) @ 8'-10 ht., (4) @ 6'-8' ht. Native | |
| 10 | SR | Serenoa repens 'Cinerea' | Silver Saw Palmetto | 3 gal. Native | |
| 10 | CP | Dypsis cabadae | Cabada Palm | (3) @ 8' ht., (4) @ 10' ht., (3) @ 12' ht. | |
| 1 | LG | Licuala grandis | Licuala palm | 7 gal. | |
| 9 | SP | Sabal palmetto | Sabal Palm | (2) @ 8'-10' ht., (4) @ 10'-12' ht., (3) @ 12'-15' ht. | Native |
| 3 | CS | Sabal palmettoChaneder | Sabal Palm | 12'-15' ht. | Native |
| 16 | LP | Rhapis excelsa | Lady Palm | 7 gal 6'-8' ht. | |
| **ACCENTS** | | | | | |
| 7 | AS | Aechmea skinneri | Big Red Bromeliad | 7 gal. | |
| 4 | VI | Vriesea imperialis | Imperial Bromeliad | 3 gal. | |
| 3 | HR | Heliconia rostrata | Lobster Claw | 7 gal. | |
| 7 | MD | Monstera deliciosa | Mexican Bread Fruit | 7 gal. | |
| 5 | ZP | Zamia pumila | Coontie | 3 gal. | Native |
| 11 | EE | Alocasia plumbea | Elephant's Ear | 3 gal. | |
| 6 | OH | Bambusa oldhamii | Oldham's Bamboo | 10'12' ht. X 4'-5' sp. | |
| 2 | DS | Dioon spinulosum | Dioon | 7 gal. | |
| 7 | NW | Neoregelia 'McWilliamsii' | Same | 7 gal. | |
| 4 | AO | Aloantanea odorata | Giant Silver Bromeliad | 7 gal. | |
| **SHRUBS** | | | | | |
| 6 | JC | Capparis cynophallophora | Jamaican Caper | 6'-8' ht. X 3' sp. B&B | Native |
| 13 | ST | Eugenia foetida | Spanish Stopper | 6'-8' ht. | Native |
| 2 | CW | Gymnanthes lucida | Crabwood | 4'-6' ht. | Native |

| QTY | ABREV. | BOTANICAL NAME | COMMON NAME | SPECIFICATIONS | NATIVE (50%) |
|---|---|---|---|---|---|
| **GROUNDCOVERS** | | | | | |
| 45 | GC | Emodea littoralis | Golden Creeper | 1 gal.12"-15"sp @ 18" O.C. | Native |
| 15 | BF | Bulbine frutescens | Yellow Bulbine | 1 gal. @ 12" O.C. | |
| 138 | PP | Arachis glabrata | Perennial Peanut | 1 gal @ 18" O.C. | |
| 51 | WF | Microsorum scolopendrium | Wart fern | 3 gal. @ 24" O.C. | |
| 270 | MG | Ophiopogon japonicus | Mondo Grass | 1 gal. @ 8" O.C. | |
| 40 | WF | Wild Flowers | To be selected | 1 gal.12"-15"sp @ 18" O.C. | Native |
| 14 | BB | Begonia 'Black Velvet' | Black Begonia | 3 gal. @ 12" O.C. | |
| 8 | NF | Neoregelia 'Fireball' | Same | 6" pot @ 12" O.C. | |
| 200 | NR | Neoregelia 'Royal Burgundy' | Same | 6" pot @ 12" O.C. | |
| 10 | BX | Philodendron 'Burle Marx' | Same | gal. @ 24" O.C. | |
| 6 | GG | Tripsacum dactyloides | Gamma Grass | 3 gal. @ 24" O.C. | |
| **VINES** | | | | | |
| 3 | CJ | Trachelospermum jasminoides | Confederate Jasmine Vine | 15 gal. 6' ht. | |
| **MISC.** | | | | | |
| | 950 SF | Zoysia 'Empire' | Zoysia sod | | |
| | TBD | Eucalyptus Mulch | | TBD by Landscape Contractor | |
| | TBD | Planting Soil | | TBD by Landscape Contractor | |
| | TBD | Fill for Event Lawn | | TBD by Landscape Contractor | |
| | TBD | Tree Staking | | TBD by Landscape Contractor | |
| | TBD | Misc. Plant allowanse | | $1,000.00 | |
| **RELOCATES** | | | | | |
| 3 | VA | Veitchia arecina | Veitchia Palm | | |
| 1 | LV | Guaiacum officinale | Lignum Vitae | | |
| 6 | LP | Rhapis excelsa | Lady Palm | | |

0 8 16 32
SCALE: 3/16" = 1'-0"

N

LANDSCAPE PLAN FROM PREVIOUS D.R.B. APPROVAL - REFERENCE ONLY
(PREVIOUS D.R.B. APPROVAL WAS GRANTED ON MARCH 06, 2012)

1 SCALE: N.T.S.

N

204 WEST DI LIDO DRIVE MIAMI BEACH, FL 33139

PLANTING PLAN & PLANT LIST

LANDSCAPE DESIGN PREPARED BY:

groundstdio
WWW.GROUND-STUDIO.COM
786.488.9024
LUIS@GROUND-STUDIO.COM

| REVISION | DATE |
|---|---|
| 01 | 03.29.12 |

PROJECT: 1001
DATE: 03.11.12
SCALE: 3/16" = 1'-0"
SHEET: L3.00

| REV.: | DATE: | DESCRIPTION: |
|---|---|---|

MOSSCROP ASSOCIATES
ARCHITECTURE + INTERIORS
460 N.E. 59TH STREET, MIAMI FL 33137
T: (305) 751-4529 C: (305) 962-0325 EMAIL: MOSSCROP@GMAIL.COM
CERTIF. OF AUTH.: AA26001057 & AA26001008

RAA MOSSCROP, REGISTERED ARCHITECT
FLORIDA LICENSE NO.: AR92744

PROJECT NAME & ADDRESS:
SALLOUM RESIDENCE
204 W. DILIDO DRIVE
MIAMI BEACH, FL 33139

SHEET TITLE:
LANDSCAPE PLAN (FROM PREVIOUS D.R.B. APPROVAL)

SHEET NO.: L-01
SCALE: AS NOTED
DATE: 01-05-17
ISSUE: D.R.B.: FINAL SUBMITTAL
JOB NO.: 204-01