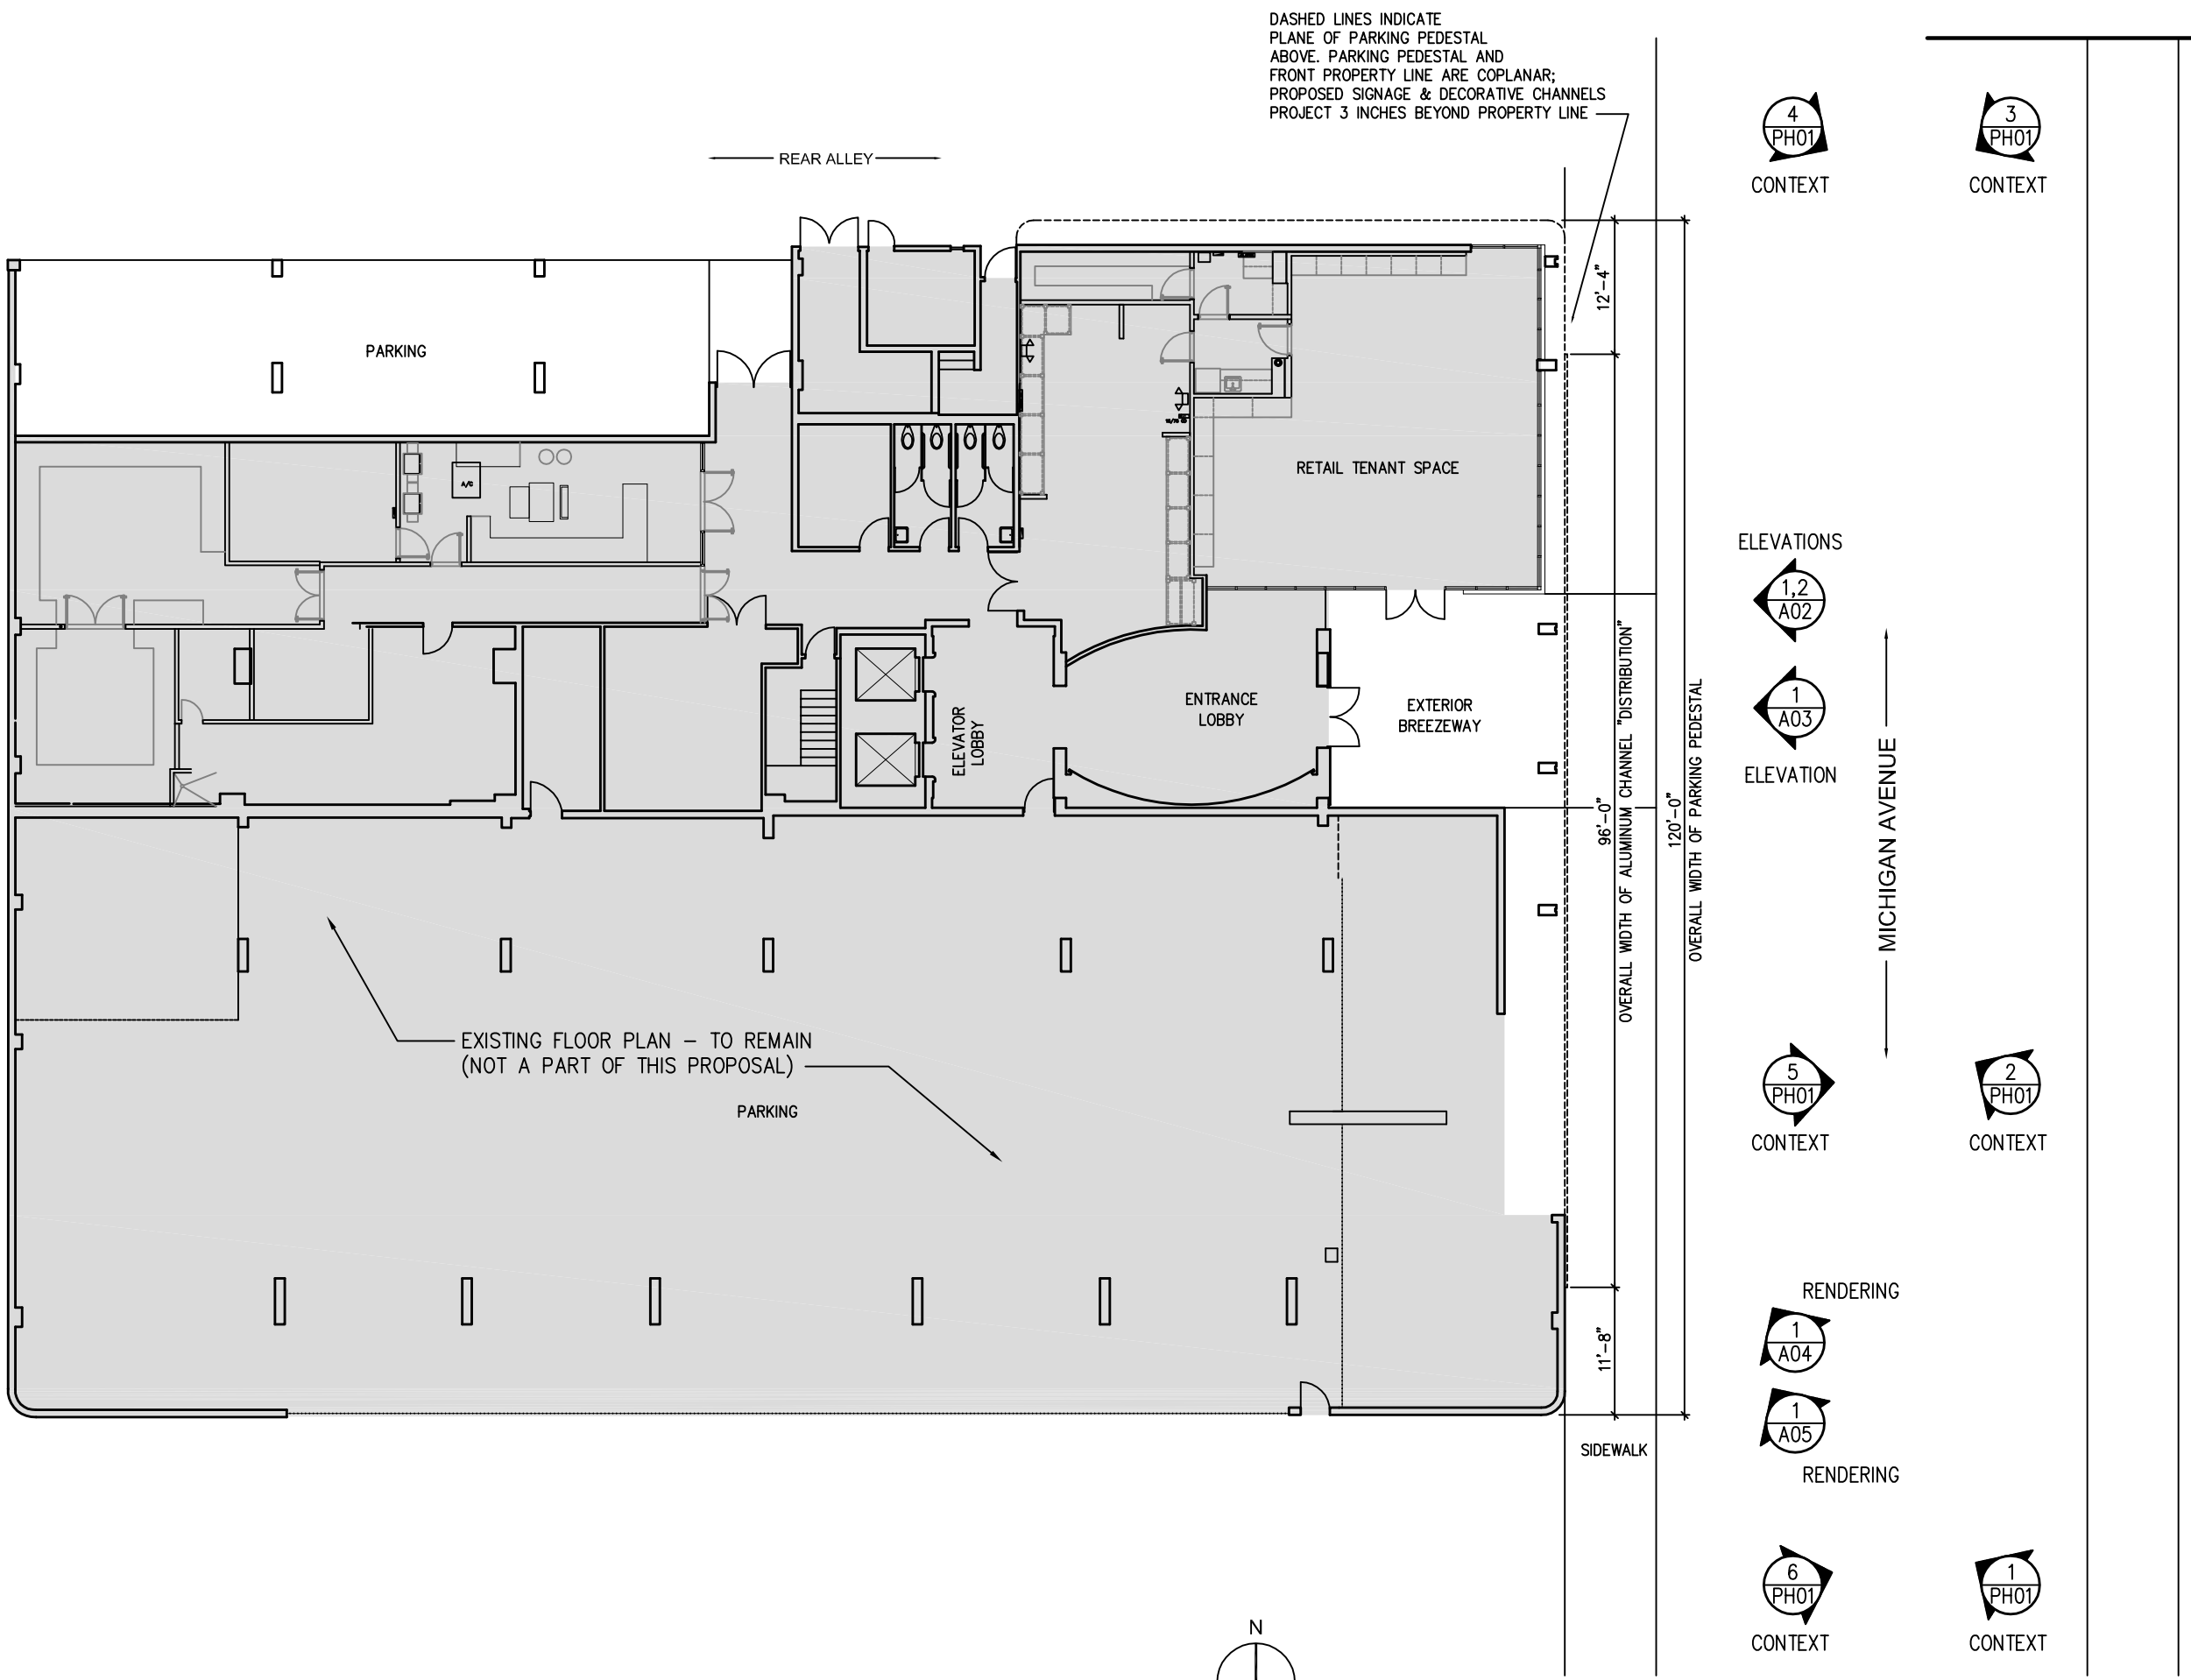

2 1ST FLOOR PLAN
SCALE: 1/8" = 1'-0"

REV.:	DATE:	DESCRIPTION:

MOSSCROP ASSOCIATES
ARCHITECTURE + INTERIORS
460 ne 59TH STREET, MIAMI, FL 33137
T: (305) 751-6529 F: (305) 751-0759 EMAIL: MOSSCROP@GMAIL.COM
CERTS. OF AUTH.: AA26001607 & AA26001608

ILIJA MOSSCROP, REGISTERED ARCHITECT
FLORIDA LICENSE NO.: AR92744

PROJECT NAME & ADDRESS:

1680 MICHIGAN
FACADE
ILLUMINATION &
BUILDING I.D.
SIGNAGE

1680 MICHIGAN AVENUE
MIAMI BEACH, FL 33139

SHEET TITLE:

1ST FLOOR
PLAN &
CONTEXT
PHOTO KEY

SHEET NO.: A-01

SCALE: AS NOTED

DATE: 01-05-17

ISSUE: D.R.B.: FINAL SUBMITTAL

JOB NO.: 1680-05