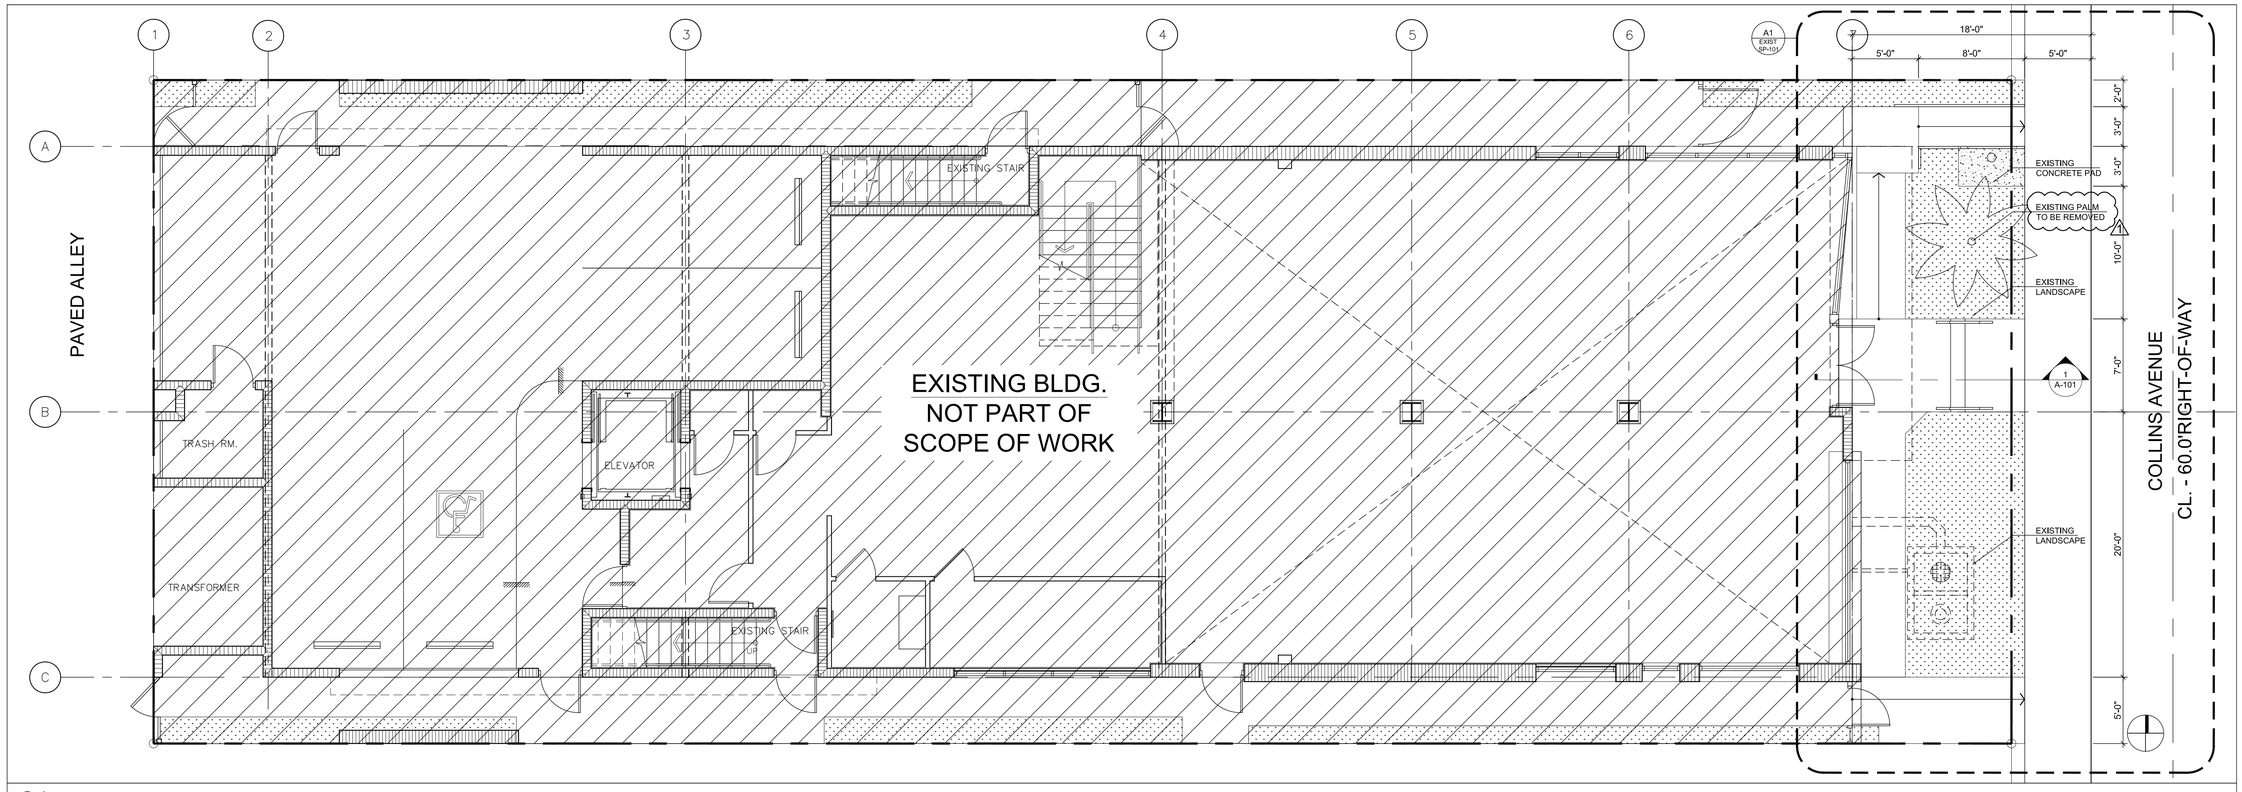

C1 SITE PLAN

SCALE: 3/16"=1'-0"

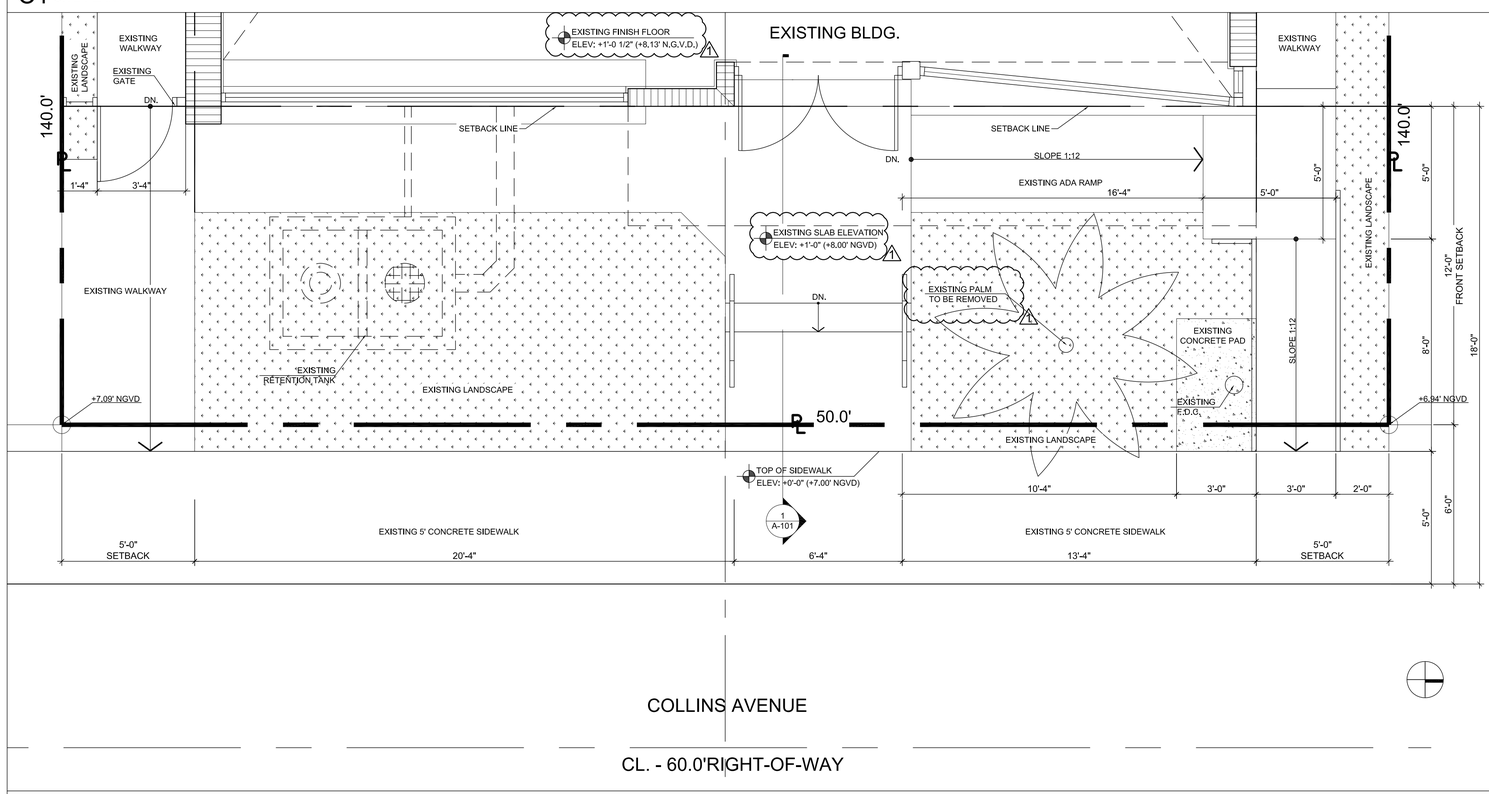

A1 ENLARGE PLAN

SCALE: 1/38"=1'-0"

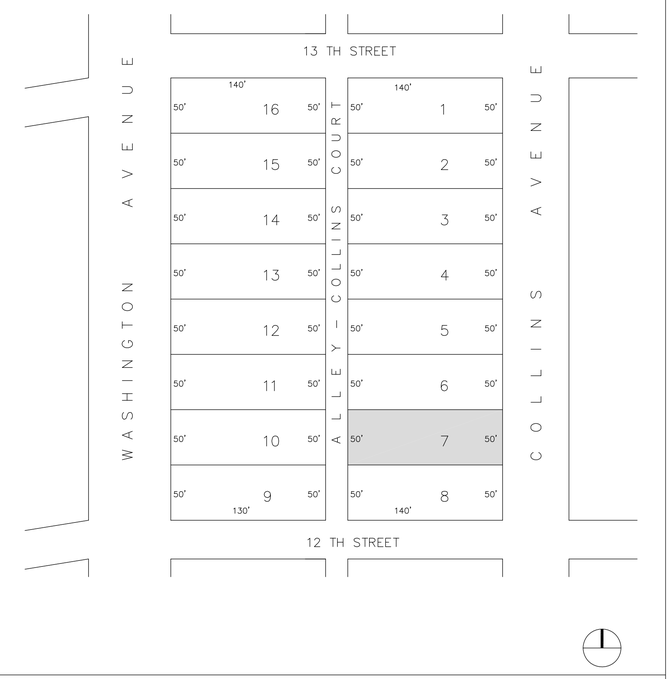

A5 LOCATION PLAN

SCALE: 1/64"=1'-0"

BEILINSON GOMEZ
ARCHITECTS pa
ARCHITECTURE AAC001062
JOSE L. GOMEZ AR0015416
8101 BISCAYNE BLVD.
SUITE 309
MIAMI FL 33138-4664
TEL. (305) 559.1250
FAX (305) 551.1740
beilinsonarchitectspa.com

COPYRIGHT 2014. ALL RIGHTS RESERVED. THESE DRAWINGS AND DOCUMENTS ARE INSTRUMENTS OF SERVICE SHALL REMAIN THE PROPERTY OF BEILINSON GOMEZ ARCHITECTS P.A. WHETHER THE PROJECT FOR WHICH THEY WERE PREPARED IS EXECUTED OR NOT. THEY ARE NOT TO BE USED IN ANY MANNER, OR OTHER PROJECTS OR EXTENSIONS TO THIS PROJECT EXCEPT BY AGREEMENT IN WRITING AND WITH THE APPROPRIATE COMPENSATION TO BEILINSON GOMEZ ARCHITECTS P.A. REPRODUCTIONS OF DRAWINGS AND SPECIFICATIONS WITHOUT THE WRITTEN CONSENT OF BEILINSON GOMEZ ARCHITECTS P.A. IS PROHIBITED. CONTRACTORS RESPONSIBLE FOR VERIFYING ALL SITE CONDITIONS PRIOR TO PROCEEDING WITH WORK.

1208 COLLINS AVENUE

MIAMI BEACH, FL. 33139

	DATE	REVISION
1	02-16-17	HPB CITY CMMT

DWG. TITLE
EXISTING SITE PLAN

SCALE
AS SHOWN

PROJECT NO.
2017-04

DATE
01-28-17

SHEET NUMBER
EXIST-SP-101