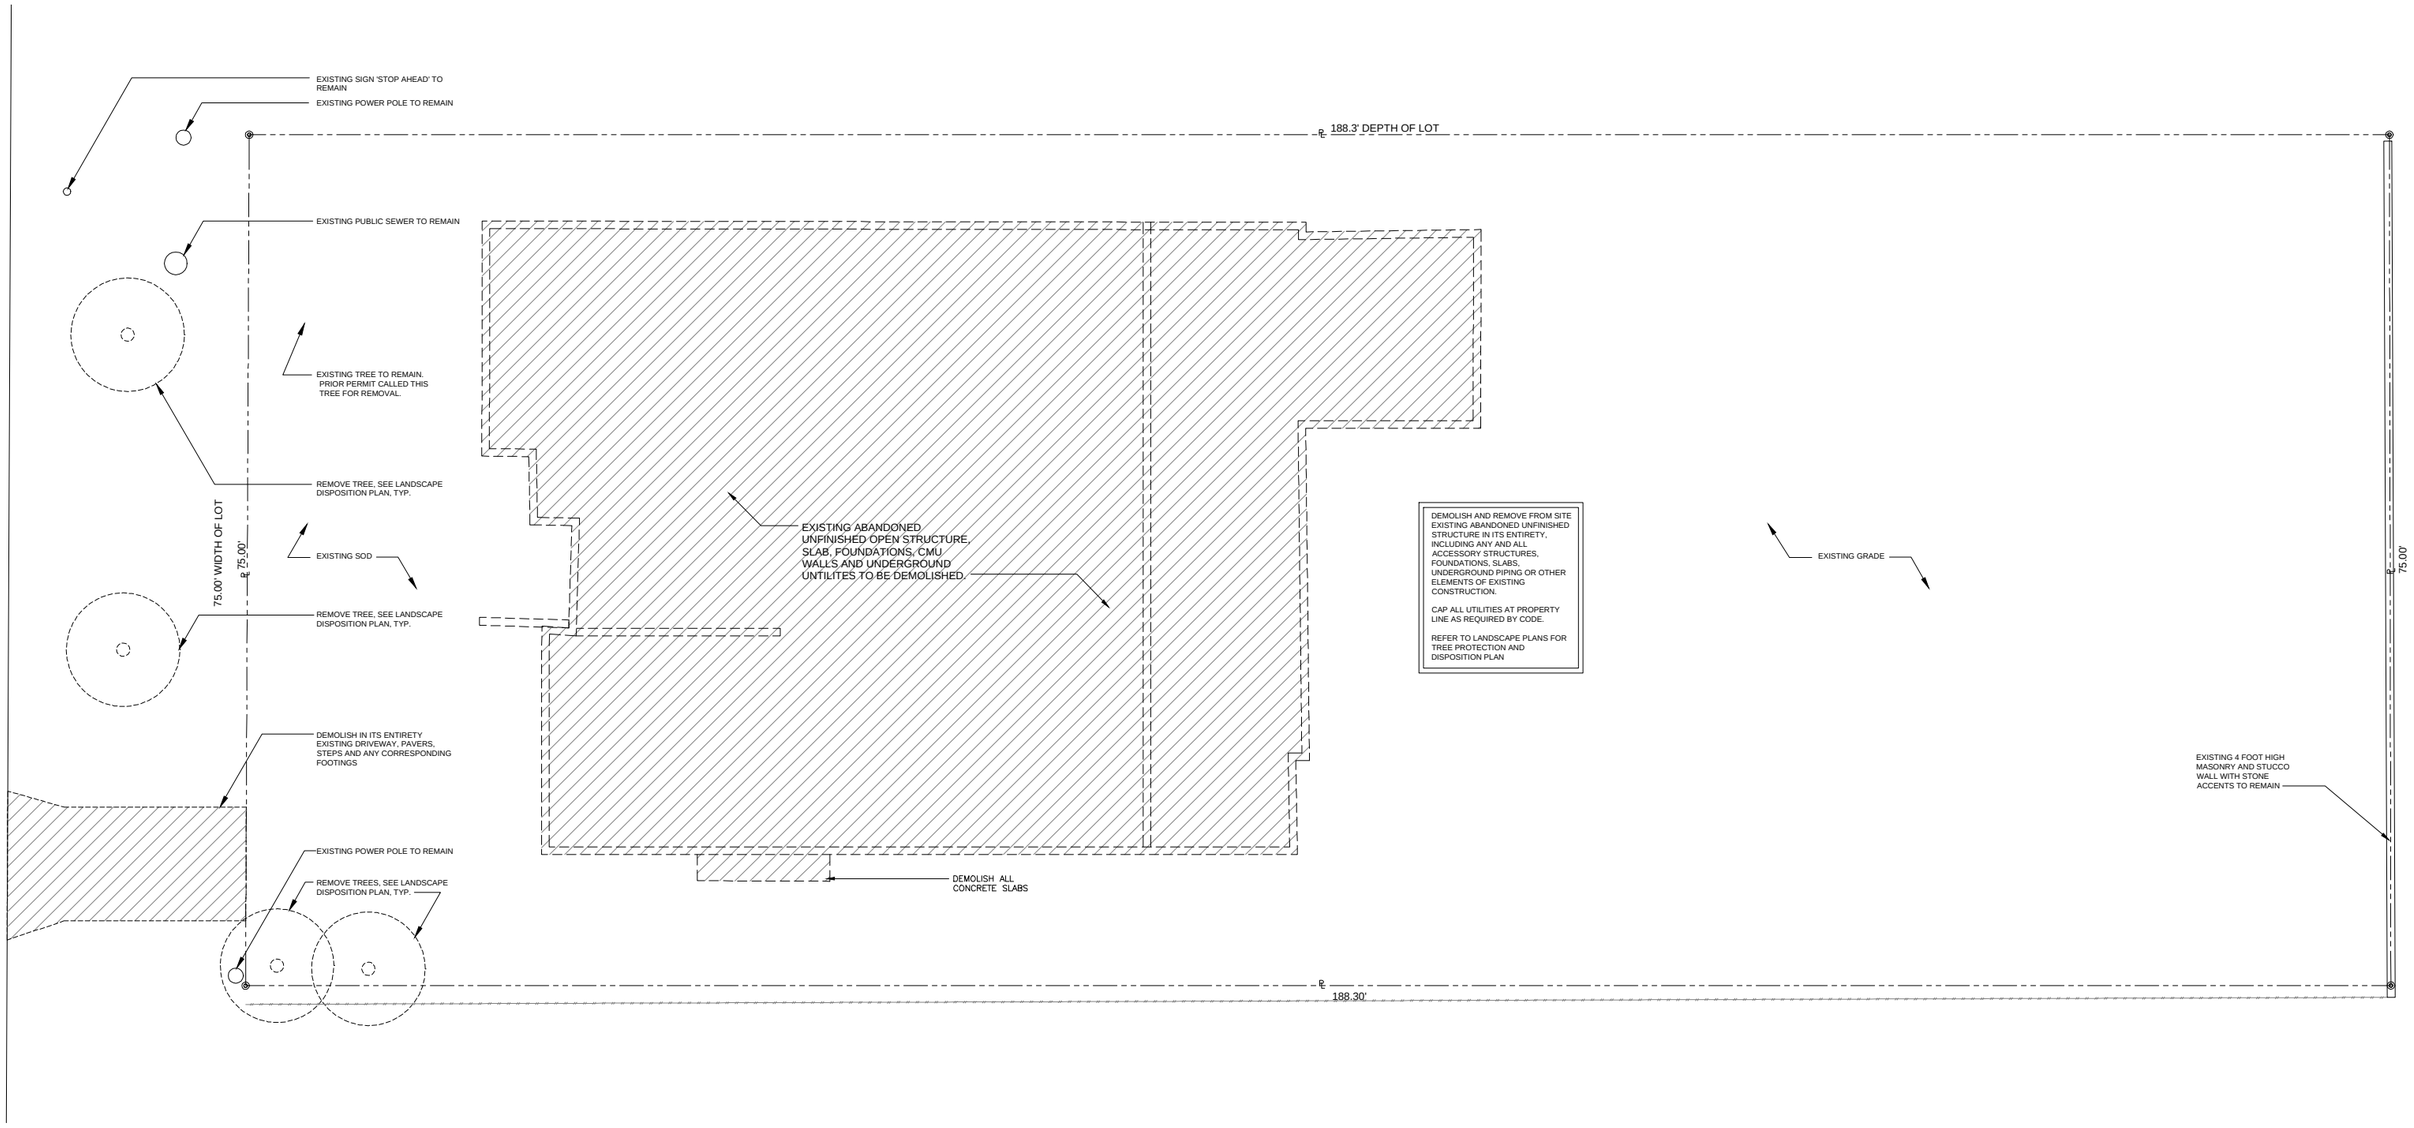

N

DEMOLITION SITE PLAN

0 2' 4' 8' 16'

CASA FOR NICOLE COHEN II

3155 PRAIRIE AVE MIAMI BEACH, FLORIDA 33140

MATEU ARCHITECTURE, INC.
8867 SW 131 STREET MIAMI, FLORIDA 33176
TEL.: 305.233.3304
FAX.: 305.233.3306

DESIGN REVIEW BOARD 03.09.2017

A-102