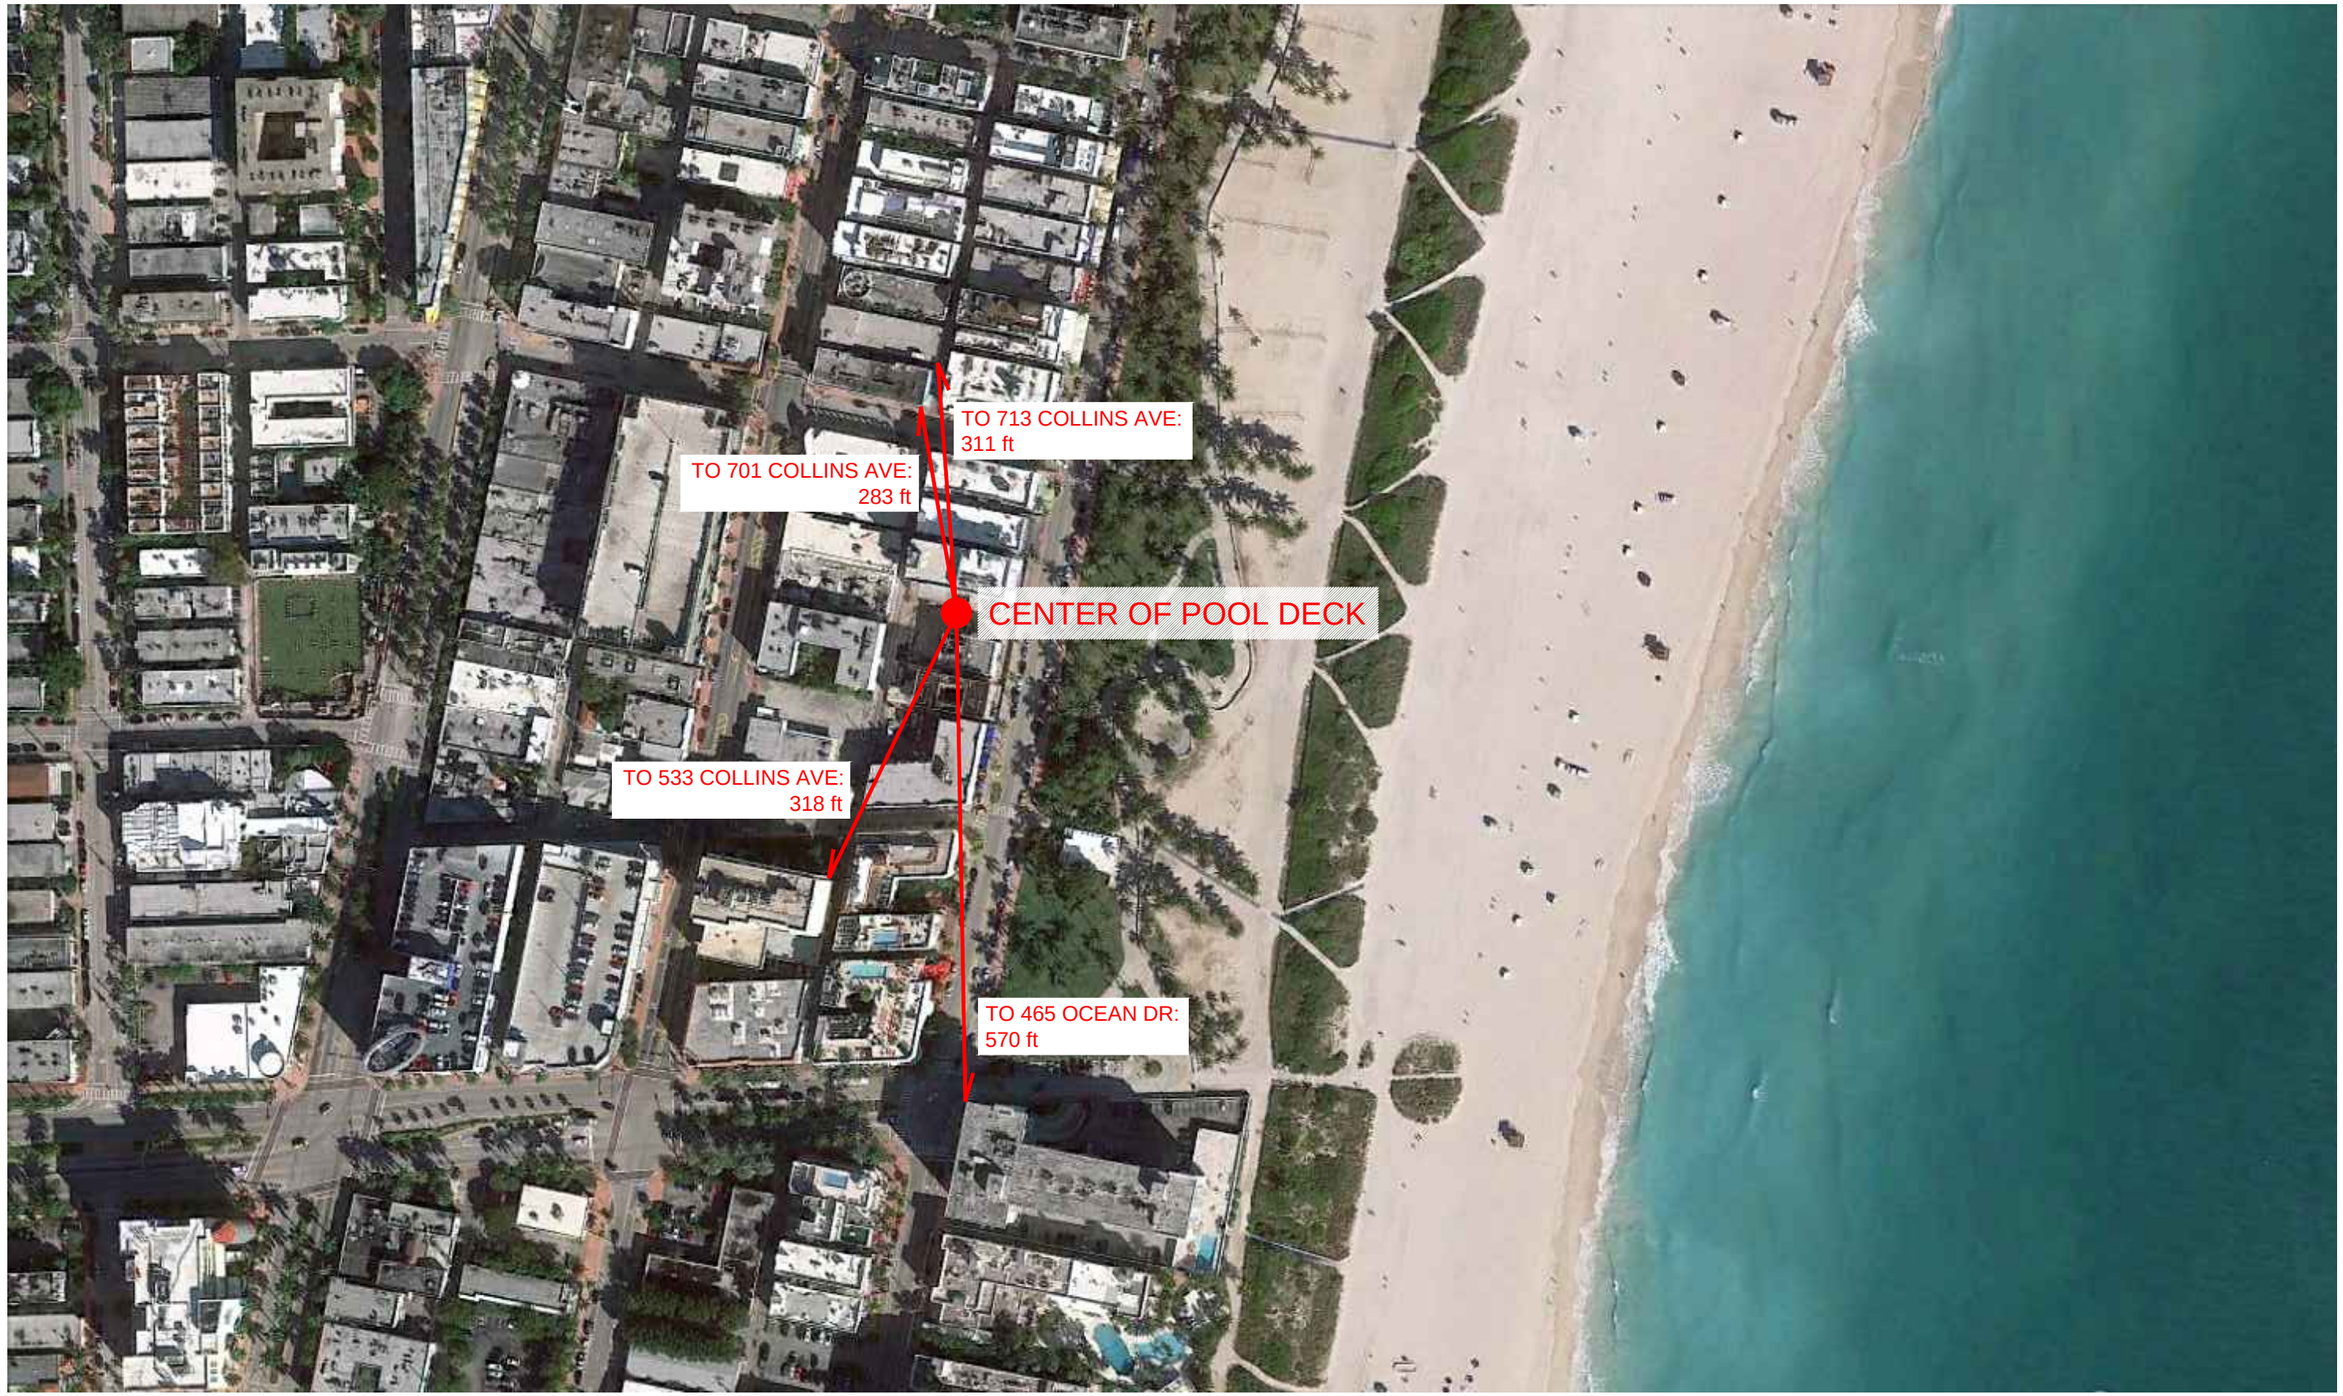

S4ARCHITECTURE
borges architects + associates
NAVIGATE DESIGN

CLIENT
THE PARK CENTRAL PARTNERS LLC
620-650 Ocean Drive, Miami Beach, FL 33139

PROJECT NAME
THE PARK CENTRAL HOTEL
626/640/650 Ocean Drive, Miami Beach, FL 33139

LANDSCAPE ARCHITECT
URBAN ROBOT ASSOCIATES
420 Lincoln Road Ste. 600, Miami Beach, FL 33139
T: 786-246-4857

EXECUTIVE ARCHITECT
borges architects + associates
999 Brickell Avenue Ste.700, Miami, FL 33131
T: 305-374-9216

DESIGN ARCHITECT
SPACE4ARCHITECTURE
22 E 21st St #8F New York, NY 10010
T: 212-253-7095

THE PARK CENTRAL HOTEL / MIAMI FLORIDA
RESIDENTIAL BUILDINGS IN THE AREA_RELATION WITH PROPERTY
NOT TO SCALE