WOLFBERG ALVAREZ
ARCHITECTURE: ENGINEERING
3225 AVIATION AVE., SUITE 400
MIAMI, FLORIDA 33133
V 305.666.5474
F 305.666.4994
WOLFBERGALVAREZ.COM
AA 002416 EB 002354
DESIGN ARCHITECT

CMB
12-05-16

723 LINCOLN LANE NORTH - CANOPY

723 LINCOLN LANE NORTH
MIAMI BEACH, FL 33139

SEAL

DEC 01 2016

MARCEL R. MORLOTE, A.I.A.
PRINCIPAL ARCHITECT
FL ARCH. REG. NO. 9564

WA PROJECT NO.: 21500.00

ISSUE DATE
05/26/2016

NO.	REVISION DATE

DRAWING TITLE
WALL SECTION

SHEET NUMBER
A5.01

D:\723 Lincoln Lane North_2015\Drawings\CD-Materials\Architecture\04-05-16 PDW Canopy\A5.01 723L-Canopy.dwg Nov 14, 2016 - 8:01am FLABRADI

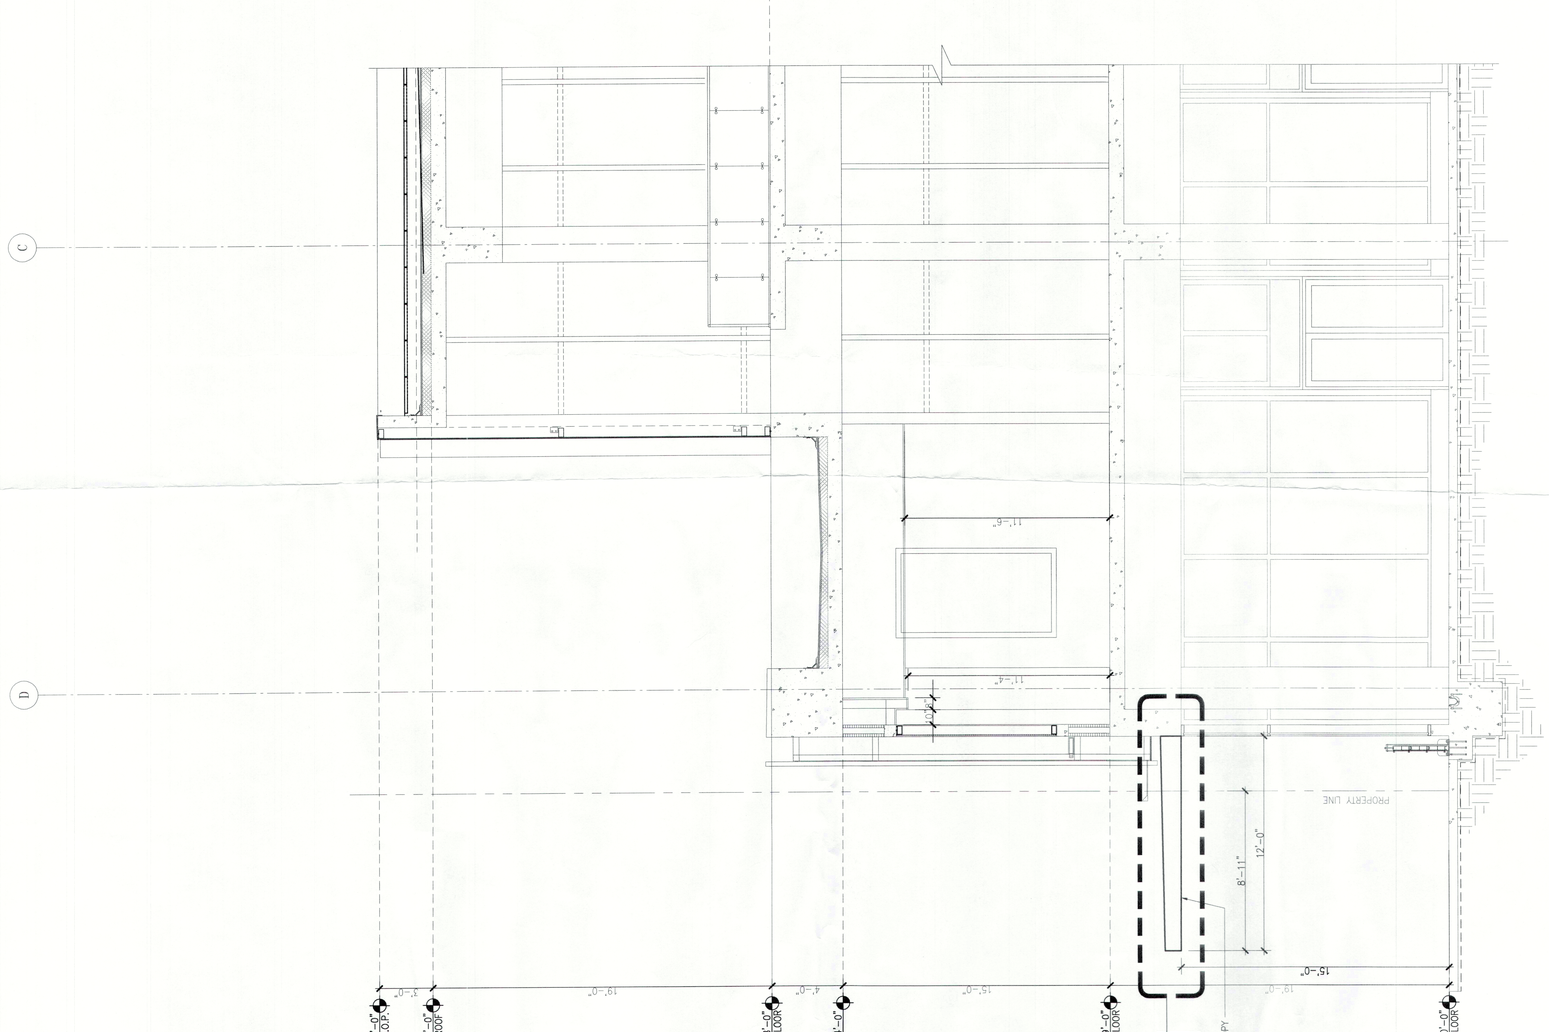

1 A5.01 WALL SECTION
SCALE: 1/4"=1'-0"

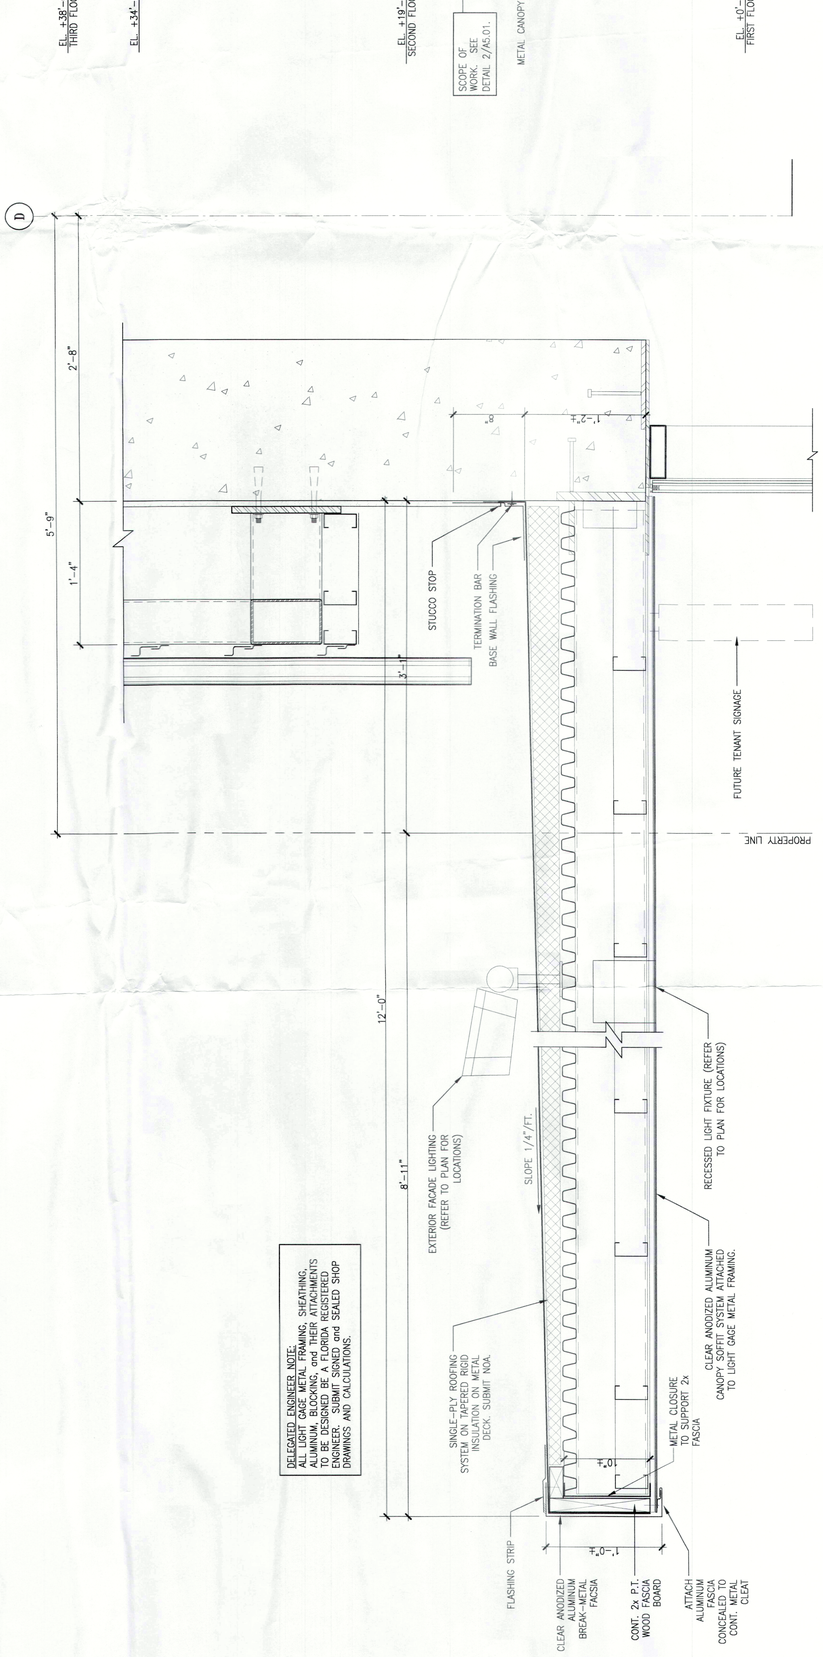

2 A5.01 DETAIL
SCALE: 1-1/2"=1'-0"

DELEGATED ENGINEER NOTE:
ALL LIGHT GAGE METAL FRAMING, SHEATHING, ALUMINUM, BLOCKING, and THEIR ATTACHMENTS TO BE DESIGNED BY A FLORIDA REGISTERED ENGINEER. SUBMIT SIGNED and SEALED SHOP DRAWINGS AND CALCULATIONS.

To the best of the Architect's or Engineer's knowledge, the plans and specifications comply with the applicable minimum building codes and the applicable fire-safety standards as determined by the local authority in accordance with F.B.C. 2010 Section 110.3.7.4.4 and Chapter 633, Florida Statutes.