MAP OF SURVEY

SHEET 2/2

N

SCALE: 1" = 20'

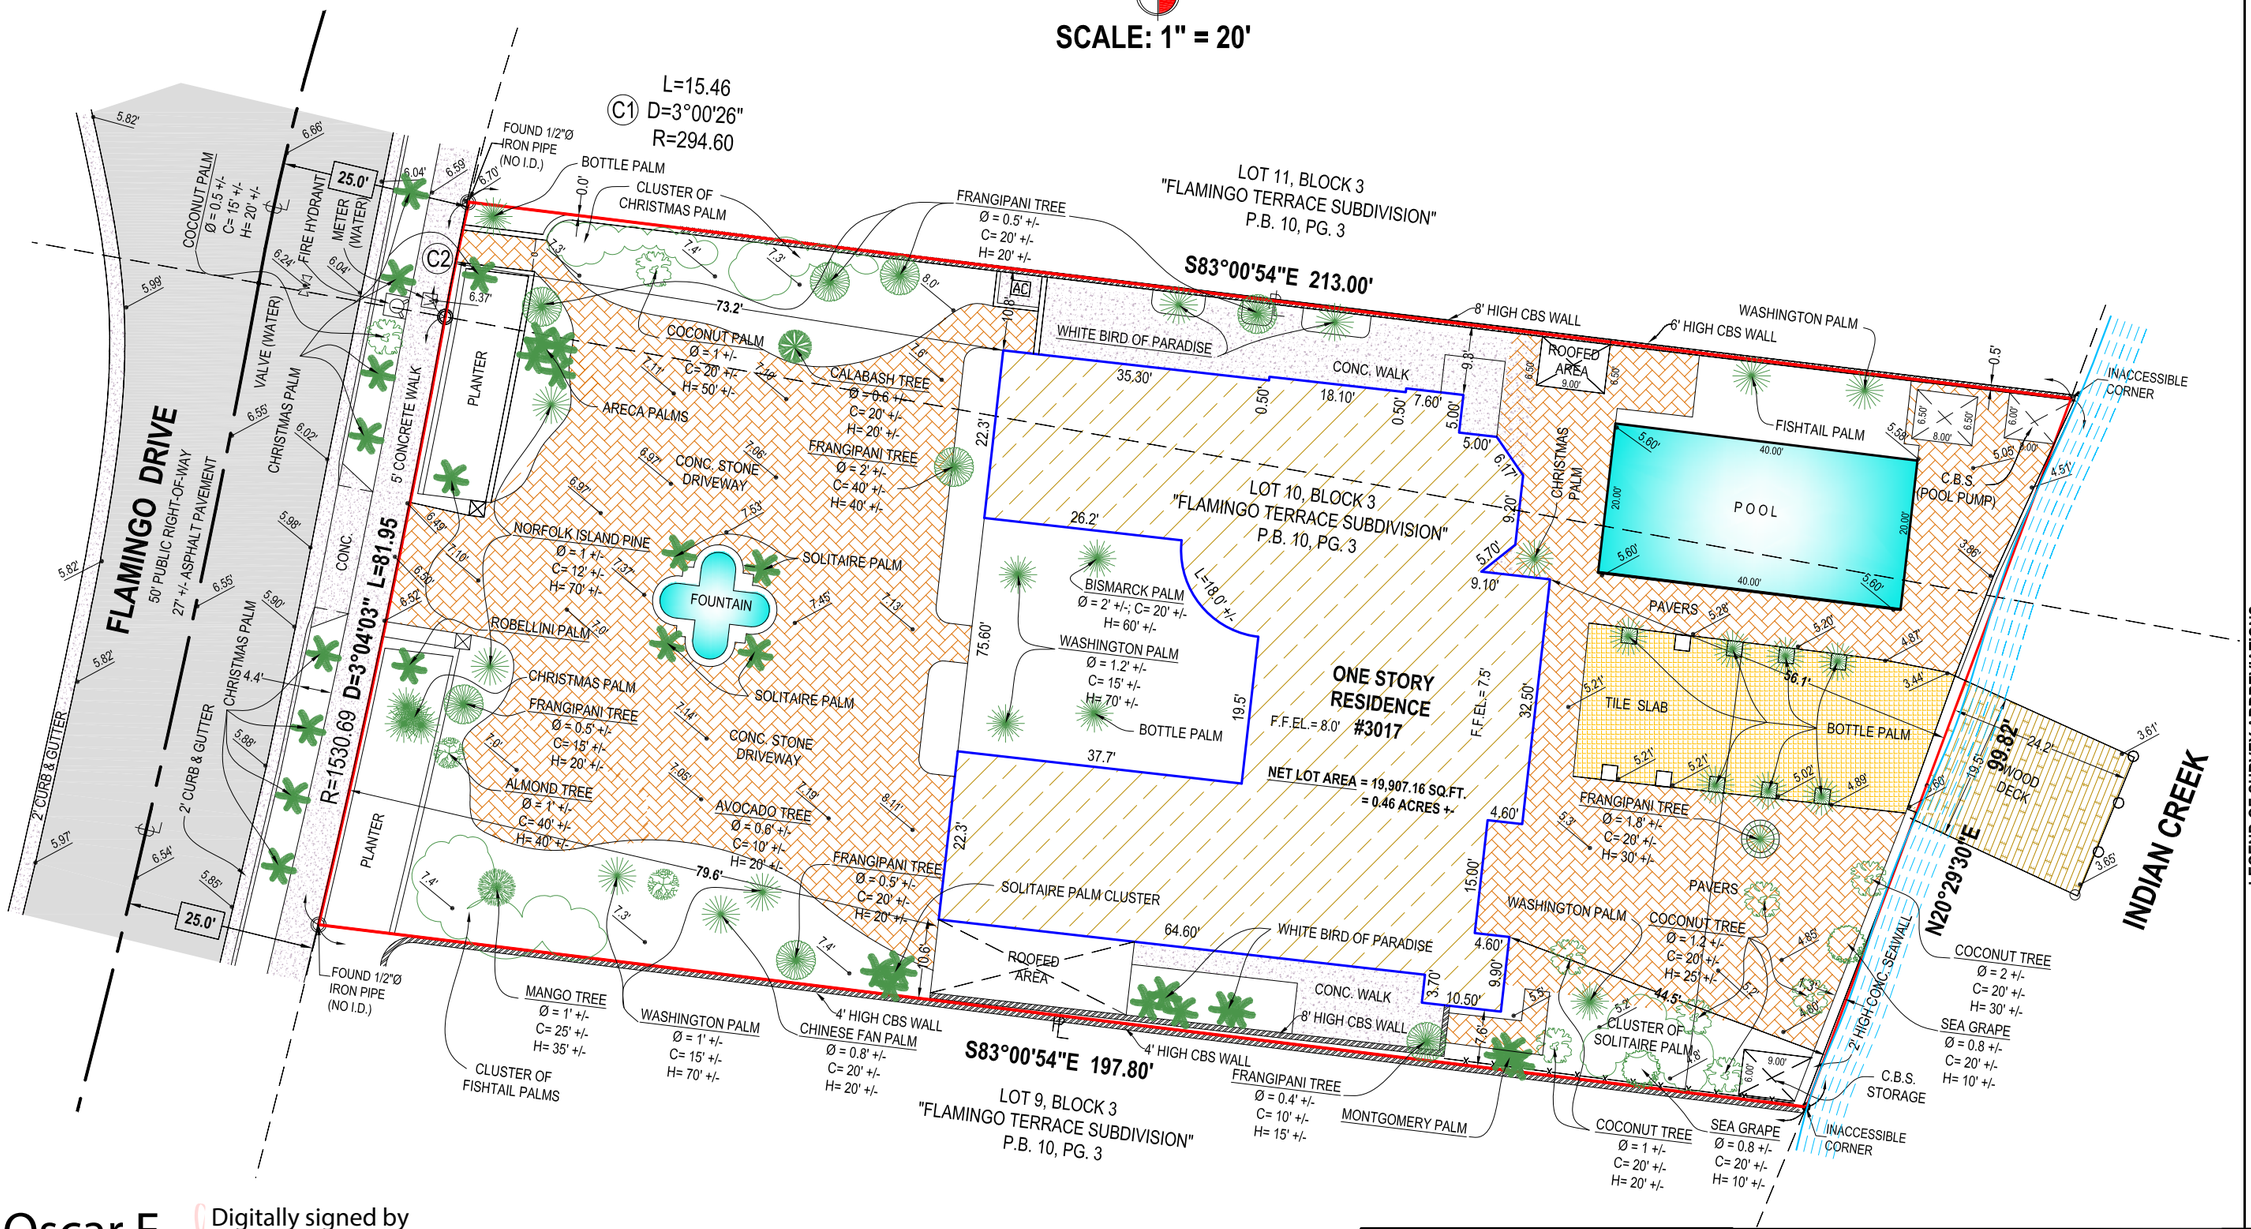

LEGEND OF SURVEY ABBREVIATIONS

A = ARC LENGTH	CLP = CONC. LIGHT POLE	MH = MAN HOLE	P.L. = PROPERTY LINE
A/C = AIR CONDITIONING PAD	CONC. = CONCRETE	(M) = MEASURED	(R) = RECORDED
Alum.F = ALUMINUM FENCE	D = DELTA ANGLE	M/L = MONUMENT LINE	R = RADIUS
B/D.G = BUILDING	E = ELECTRIC SERVICE BOX	N.G.V.D. = NATIONAL GEODETIC VERTICAL DATUM	RAD. = RADIAL
BLK. = BLOCK CORNER	EM = ELECTRIC METER (CAN)	N.T.S. = NOT TO SCALE	RES. = RESIDENCE
C.B. = CATCH BASIN	F.D.H.= FOUND DRILL HOLE	O/E = OVERHEAD ELECTRIC LINES	R/W = RIGHT OF WAY
C.B.S. = CONCRETE BLOCK STRUCTURE	F.H. = FIRE HYDRANT	P.B. = PLAT BOOK	S = SECTION
CH. = CHORD DISTANCE	F.I.P. = FOUND IRON PIPE	P.C.P. = PERMANENT CONTROL POINT	SEC. = SECTION
CLEAR = CLEAR	F.R. = FOUND REBAR	PVC = POLYVINYL CHLORIDE PIPE	S/G = WATER VALVE
C/L = CENTER LINE	F.N. = FOUND NAIL	PKWY. = PARKWAY	S.U.P. = UTILITY POLE
CLF = CHAIN LINK FENCE	G = GAS METER	P.R.M. = PERMANENT REFERENCE MONUMENT	SET BACK LINE = SET BACK LINE
	L.P. = LIGHT POLE		STY. = STORY

SWK. = SIDEWALK
T = TELEPHONE SERVICE BOX
TV = TV CABLE SERVICE BOX
U.D.E. = UTILITY DRAINAGE EASEMENT
U.E. = UTILITY EASEMENT
U.M.E. = UTILITY & MAINTENANCE EASEMENT
U.P. = UTILITY POLE
W = WATER WELL
W/M = WATER METER

MW - GAS MONITRING WELL
MH - STORM DRAIN MANHOLE
UP - WOOD UTILITY POLE
CUP - CONC. UTILITY POLE
CB - CATCH BASIN

TILES
BRICK
ASPHALT
BLDG.
CONC.
WALL

× 12.69 ELEVATIONS

Oscar E Baez

Digitally signed by Oscar E Baez
Date: 2021.03.01 09:32:38 -05'00'

REVISIONS AND/OR UP-DATES
03-01-2021 ADD ELEVATION @ C/L SIDEWALK

360° SURVEYING AND MAPPING, LLC
Land Surveyors - Land Planners
2000 S.W. 83rd Court MIAMI, FLORIDA 33155
PHONE: (305) 265-1002

ORIGINAL FIELD DATE 01-19-2021

JOB NO. **2101-0002**