GENERAL LEGEND:

AERIAL TARGET
ALUMINUM LIGHT POST
ALUMINUM LIGHT POST (SINGLE)
ALUMINUM LIGHT POST (DOUBLE)
ALUMINUM LIGHT POST (TRIPLE)
ALUMINUM LIGHT POST (QUAD)
ANCHOR/GUY WIRE
BACKFLOW PREVENTER ASSEMBLY
CATV CABLE TELEVISION BOX
CB CATCH BASIN
CB3 CATCH BASIN F-3
CENTERLINE
CHECK VALVE ASSEMBLY
COLUMN (CIRCULAR)
COLUMN (SQUARE)
CONCRETE LIGHT POLE
CONCRETE LIGHT POLE (DOUBLE)
CPP CONCRETE POWER POLE
CONTROL POINT
COMMUNICATION PULL BOX
CURB INLET
DOUBLE DETECTOR CHECK VALVE
DRAIN (CIRCULAR OR SQUARE)
ELECTRIC BOX (ABOVE GROUND)
EPB ELECTRIC PULL BOX (BELOW GROUND)
ELECTRIC HAND HOLE
ELECTRIC OUTLET
ELEVATIONS (SEE NOTES FOR DATUM)
FIRE HYDRANT
FIRE LINE SIAMESE CONNECTION
FIRE LINE CONNECTION
FLAGPOLE
FLOW LINE
FORCE MAIN MANHOLE
FORCE MAIN VALVE
F.P.L. ELECTRIC MANHOLE
F.P.L. FIBER NETWORK
F.P.L. TRANSMISSION POLE
GAS MANHOLE
GAS METER
GAS PUMP
GAS VALVE
GREASE TRAP MANHOLE
GROUND LIGHTING
GP GUARD POST
IRRIGATION HAND HOLE
IRRIGATION VALVE
MAILBOX
MONITOR WELL
MONUMENT LINE
P-5 INLET
P-6 INLET
PARKING METER
PEDESTRIAN CROSSING SIGNAL
PRM PERMANENT REFERENCE MONUMENT
POST INDICATOR VALVE
VACUUM BREAKER ASSEMBLY
PROPERTY LINE
ROUND CATCH BASIN
SANITARY SEWER CLEANOUT
SANITARY SEWER MANHOLE
SIGN POST
SPRINKLER PUMP
STANDPIPE
STORM SEWER MANHOLE
STREET LIGHT BOX
SWALE INLET
TELEPHONE BOX (SOUTHERN BELL)
TELEPHONE HAND HOLE
TELEPHONE MANHOLE (SO. BELL)
TELEPHONE PAYPHONE
TRAFFIC HAND HOLE
TRAFFIC UTILITY BOX
TCP TRAFFIC CONTROL POST
TSP TRAFFIC SIGNAL POST
TSB TRAFFIC SIGNAL BOX
TREE & PALM
UNDERGROUND UTILITY MARKER
UNKNOWN UTILITY MANHOLE
UNKNOWN UTILITY HAND HOLE
WATER MANHOLE
WM WATER METER
WV WATER VALVE
WOOD LIGHT POLE
WOOD POWER POLE
WOOD TELEPHONE POLE
HANDICAP PARKING
SP STROLLER PARKING

ABBREVIATIONS:

R denotes RADIUS
Δ denotes DELTA ANGLE
ARC denotes ARC DISTANCE
CH.D denotes CHORD LENGTH or CHORD DISTANCE
CH.B denotes CHORD BEARING
T denotes TANGENT DISTANCE
PCP denotes PERMANENT CONTROL POINT
PRM denotes PERMANENT REFERENCE MONUMENT
PB denotes PLAT BOOK
PG denotes PAGE
POC denotes POINT OF COMMENCEMENT
POB denotes POINT OF BEGINNING
OHW denotes OVERHEAD UTILITY WIRES
ORB denotes OFFICIAL RECORDS BOOK
PC denotes POINT OF CURVATURE
C.B.S. denotes CONCRETE BLOCK STRUCTURE
CONC. denotes CONCRETE
C.L.F. denotes CHAINLINK FENCE
MF denotes METAL FENCE
WF denotes WOOD FENCE
FFE denotes FINISH FLOOR ELEVATION
F.I.P. denotes FOUND IRON PIPE
S.I.P. denotes SET IRON PIPE & LB-87 CAP
F.N.D. denotes FOUND NAIL & BRASS DISC
S.N.D. denotes SET LB-87 NAIL & BRASS DISC
CIP denotes CORRUGATED IRON PIPE
CLR. denotes CLEAR
E.T.P. denotes ELECTRIC TRANSFORMER PAD
ENCR. denotes ENCROACHMENT
D.C. denotes DEPRESSED CURB
PL denotes PLANTER
(C) denotes CALCULATE DISTANCE
I.E. denotes INVERT ELEVATION
T.O.P. denotes TOP OF PIPE
(D) denotes DEED DISTANCE
(L) denotes DISTANCE BY LEGAL DESCRIPTION
(M) denotes MEASURED DISTANCE
(R) denotes RECORD OR PLATTED DISTANCE

BOTTOM — APPROXIMATE BOTTOM OF SLOPE
COMM — COMMUNICATION
DRAIN — DRAINAGE
FPL — ELECTRIC
FM — FORCE MAIN
IRRIG — IRRIGATION
GAS — NATURAL GAS
OHW — OVERHEAD WIRES
SM — SANITARY SEWER
TOP — APPROXIMATE TOP OF BANK
VEG — VEGETATION LINE
WM — WATER
LIMITED ACCESS RIGHT OF WAY LINE

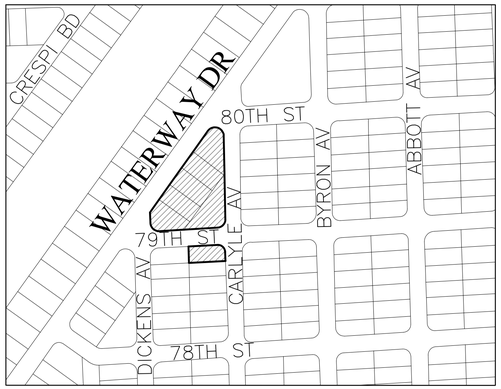

LOCATION SKETCH

Scale: 1"=300'

A PORTION OF SECTION 02-53S-42E
CITY OF MIAMI BEACH, MIAMI-DADE COUNTY, FLORIDA.

LEGAL DESCRIPTION

NORTH PARCEL:
LOTS 1, 2, 3, 4, 5 AND 6 BLOCK 4, "TATUM WATERWAY SUBDIVISION", ACCORDING TO THE PLAT THEREOF, AS RECORDED IN PLAT BOOK 46, PAGE 2, OF THE PUBLIC RECORDS OF MIAMI-DADE COUNTY, FLORIDA.

TOGETHER WITH:

SOUTH PARCEL:
LOT 12, BLOCK 27, "ALTOS DEL MAR NO.3", ACCORDING TO THE PLAT THEREOF, AS RECORDED IN PLAT BOOK 8, PAGE 41, OF THE PUBLIC RECORDS OF MIAMI-DADE COUNTY, FLORIDA.

SURVEYOR'S NOTES:

1. THE BEARINGS SHOWN HEREON RELATE TO AN ASSUMED BEARING OF N87°00'35"E ALONG THE NORTH RIGHT-OF-WAY LINE OF 79th STREET BETWEEN DICKENS AVENUE AND CARLYLE AVENUE.
2. LEGAL DESCRIPTION SHOWN HEREON WAS PROVIDED BY CLIENT.
3. AREAS OF THE PROPERTY DESCRIBED HEREON ARE:
   NORTH PARCEL = ± 45,032 SQ. FT. (± 1.034 ACRES).
   SOUTH PARCEL = ± 5,481 SQ. FT. (± 0.126 ACRES).
4. THIS SURVEY WAS PREPARED FOR THE EXCLUSIVE USE OF THE ENTITIES NAMED HEREON. THE ATTACHED CERTIFICATION DOES NOT EXTEND TO ANY UNNAMED PARTIES.
5. UNLESS OTHERWISE NOTED, THIS FIRM HAS NOT ATTEMPTED TO LOCATE FOOTINGS AND/OR FOUNDATIONS.
6. THE PROPERTY SHOWN HEREON FALLS WITHIN FEDERAL FLOOD HAZARD ZONE "AE" (ELEVATION 8), PER FLOOD INSURANCE RATE MAP NO. 12086C0307L/12086C0326L, COMMUNITY NO. 120651, PANEL NO. 0307/0326, SUFFIX L, OF FEDERAL EMERGENCY MANAGEMENT AGENCY (F.E.M.A) MAP DATED SEPTEMBER 11, 2009.
7. VISIBLE INDICATORS OF UTILITIES ARE SHOWN HEREON, TOGETHER WITH UNDERGROUND STORM AND SANITARY GRAVITY MAINS, HOWEVER, NO ATTEMPT HAS BEEN MADE TO LOCATE UNDERGROUND PRESSURE MAIN, CABLES OR CONDUITS.
8. THE DISTANCES SHOWN ALONG THE BOUNDARY OF THE SUBJECT PROPERTY ARE RECORD AND/OR MEASURED UNLESS OTHERWISE STATED.
9. THIS SKETCH IS SUBJECT TO EASEMENTS, RIGHTS-OF-WAY LINE AND OTHER MATTERS WHICH MAY BE REFLECTED BY A SEARCH OF TITLE TO THE SUBJECT LANDS.
10. THE ELEVATIONS SHOWN HEREON REFER TO NORTH AMERICAN VERTICAL DATUM OF 1988 (N.A.V.D. 88) AND ARE EXPRESSED IN FEET.
11. BENCHMARKS:
    a. F.D.O.T. BENCHMARK PNC11-176, LOCATION1: WEST SIDEWALK OF HARDING AVENUE BETWEEN 81st STREET AND 80th STREET, SURVEY MONUMENTELEVATION = 2.72' N.A.V.D 88.
    b. MIAMI-DADE BENCHMARK D-180, LOCATION1: 81st STREET----30 FEET SOUTH OF CENTERLINE, LOCATION2: BYRON AVENUE----46 FEET EAST OF CENTERLINE, PK NAIL AND ALUMINUM WASHER IN CONCRETE SIDEWALK NEXT TO FIRE HYDRANT. ELEVATION = 3.51' N.G.V.D 29.(1.96' N.A.V.D. 88)

SURVEYOR'S CERTIFICATION:

I HEREBY CERTIFY THAT THE "BOUNDARY SURVEY" OF THE HEREIN DESCRIBED PROPERTY IS TRUE AND CORRECT TO THE BEST OF MY KNOWLEDGE AND BELIEF AS RECENTLY SURVEYED AND DRAWN UNDER MY SUPERVISION AND DIRECTION. THIS SURVEY COMPLIES WITH THE STANDARD OF PRACTICE REQUIREMENTS AS SET FORTH IN RULES 5J-17.051 AND 5J-17.052 AS ADOPTED BY THE FLORIDA BOARD OF PROFESSIONAL SURVEYORS AND MAPPERS PURSUANT TO CHAPTER 472.027, FLORIDA STATUTES.

Schwebke-Shiskin & Associates, Inc.

THE SEAL APPEARING ON THIS DOCUMENT WAS AUTHORIZED BY MARK STEVEN JOHNSON, P.S.M. 4775

BY: Mark Steven Johnson
MARK STEVEN JOHNSON, PRINCIPAL
PROFESSIONAL LAND SURVEYOR No. 4775
STATE OF FLORIDA.

STEVEN JOHNSON LICENSE No. 4775 STATE OF FLORIDA PROFESSIONAL SURVEYOR AND MAPPER

Mark S Johnson Digitally signed by Mark S Johnson Date: 2022.05.27 08:57:39 -04'00'

This Survey has been electronically signed and sealed by Mark Steven Johnson, PSM on the date noted hereon. All signatures must be verified on electronic copies. Printed copies are not considered signed and sealed, unless they include an additional raised embossed seal of the surveyor.

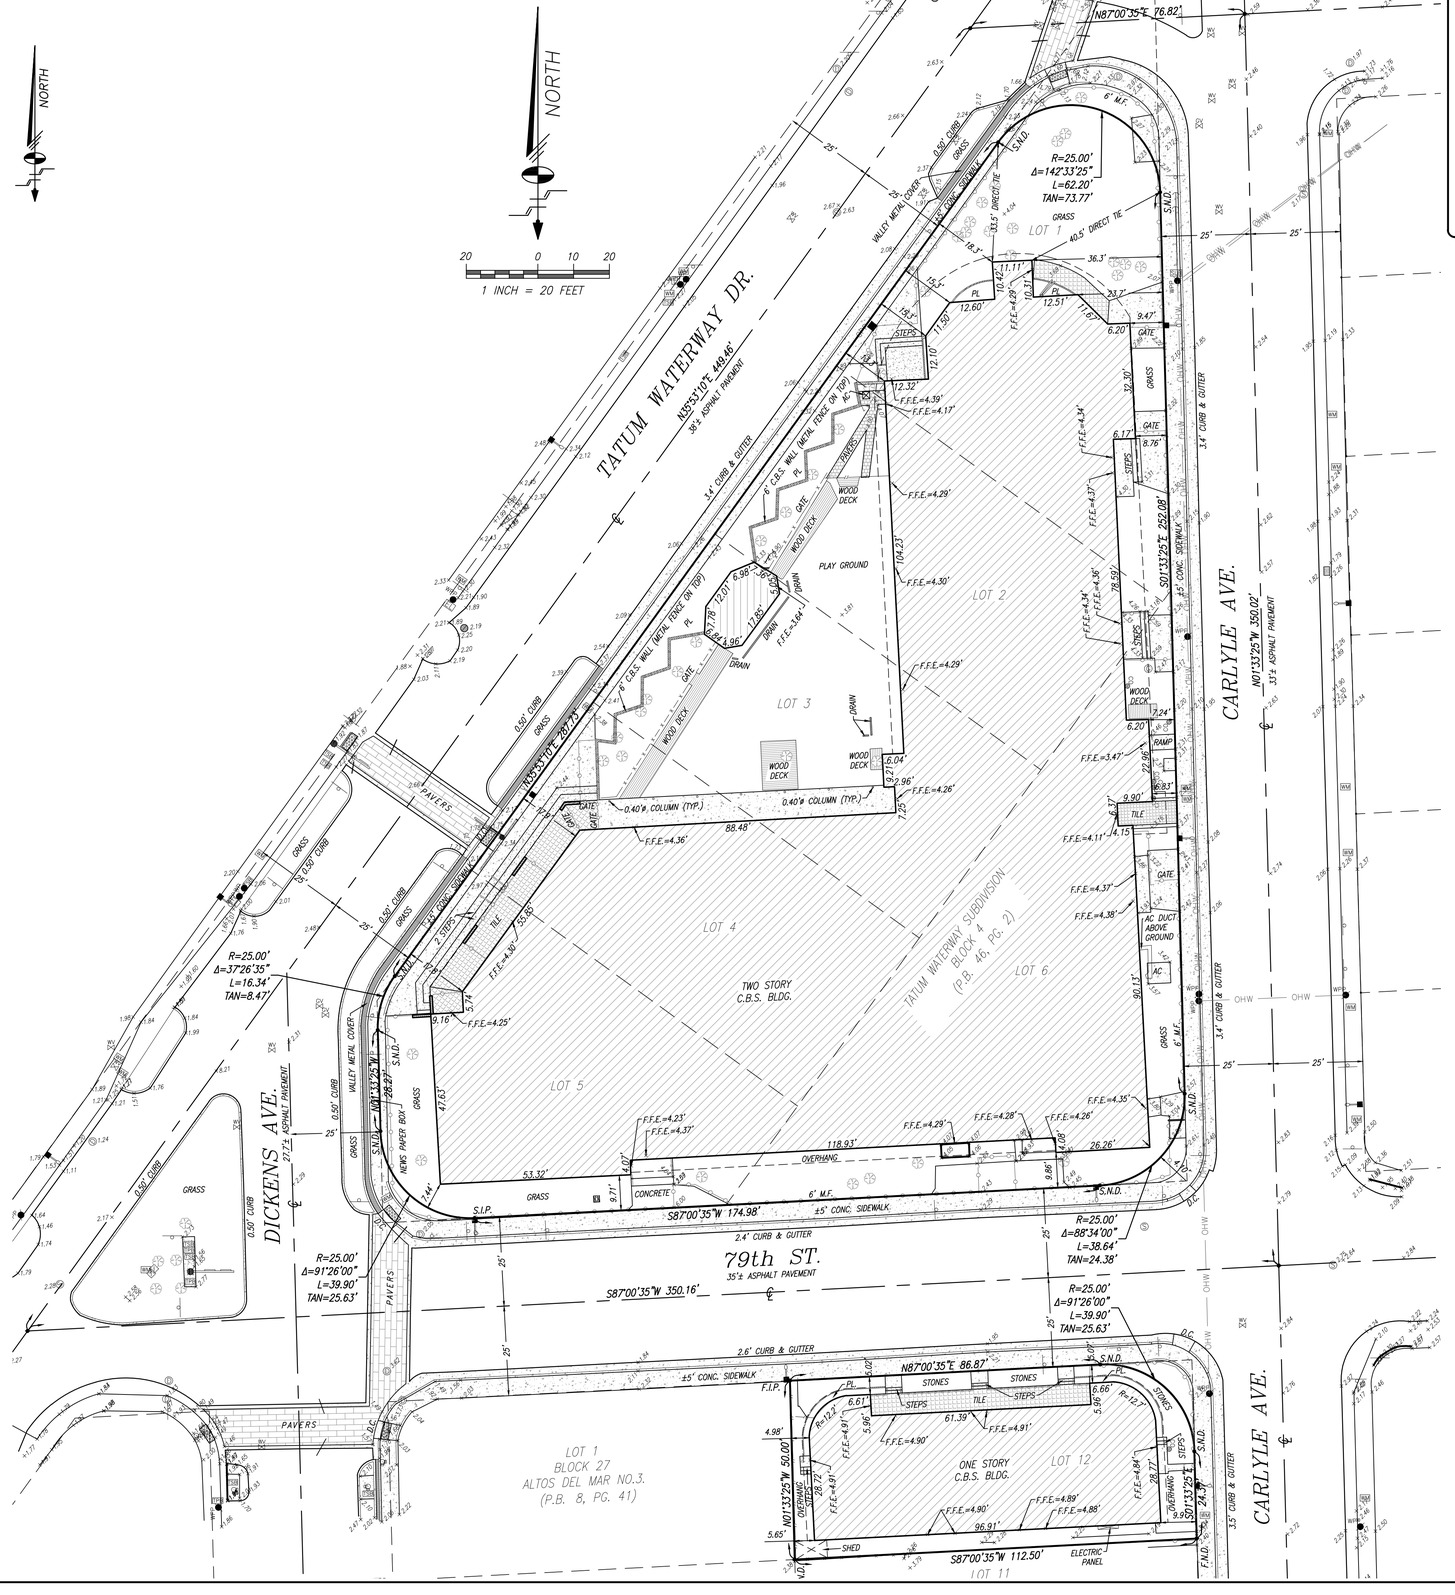
NORTH
20 0 10 20
1 INCH = 20 FEET
TATUM WATERWAY DR.
N35°53'10"E 449.46'
36'± ASPHALT PAVEMENT
CARLYLE AVE.
N01°33'25"W 350.02'
33'± ASPHALT PAVEMENT
N87°00'35"E 76.82'
R=25.00'
Δ=142°33'25"
L=62.20'
TAN=73.77'
LOT 1
LOT 2
LOT 3
LOT 4
LOT 5
LOT 6
LOT 1 BLOCK 27 ALTOS DEL MAR NO.3. (P.B. 8, PG. 41)
LOT 12
LOT 11
TATUM WATERWAY SUBDIVISION BLOCK 4 (P.B. 46, PG. 2)
TWO STORY C.B.S. BLDG.
ONE STORY C.B.S. BLDG.
PLAY GROUND
DICKENS AVE.
37'± ASPHALT PAVEMENT
79th ST.
35'± ASPHALT PAVEMENT
S87°00'35"W 174.98'
S87°00'35"W 350.16'
S87°00'35"W 112.50'
N87°00'35"E 86.87'
N01°33'25"W 50.00'
S01°33'25"E 252.08'
R=25.00' Δ=91°26'00" L=39.90' TAN=25.63'
R=25.00' Δ=88°34'00" L=38.64' TAN=24.38'
R=25.00' Δ=37°26'35" L=16.34' TAN=8.47'
N01°33'25"W 288.27'
118.93' OVERHANG
96.91'
61.39'
88.48'
53.32'
26.26'
78.59'
0.40'ø COLUMN (TYP.)
6' C.B.S. WALL (METAL FENCE ON TOP)
6' M.F.
5' CONC. SIDEWALK
±5' CONC. SIDEWALK
3.4' CURB & GUTTER
2.4' CURB & GUTTER
2.6' CURB & GUTTER
3.5' CURB & GUTTER
0.50' CURB
0.40' CURB
VALLEY METAL CONC.
GRASS
PAVERS
WOOD DECK
STEPS
GATE
RAMP
TILE
STONES
CONCRETE
OVERHANG
AC DUCT ABOVE GROUND
AC
SHED
ELECTRIC PANEL
F.F.E.=4.29'
F.F.E.=4.30'
F.F.E.=4.36'
F.F.E.=4.34'
F.F.E.=4.37'
F.F.E.=4.39'
F.F.E.=4.17'
F.F.E.=4.25'
F.F.E.=4.23'
F.F.E.=4.29'
F.F.E.=4.28'
F.F.E.=4.26'
F.F.E.=4.35'
F.F.E.=4.37'
F.F.E.=4.38'
F.F.E.=4.11'
F.F.E.=3.47'
F.F.E.=4.26'
F.F.E.=4.91'
F.F.E.=4.90'
F.F.E.=4.89'
F.F.E.=4.88'
F.F.E.=4.84'
F.F.E.=4.90'
F.F.E.=4.64'
F.F.E.=4.30'
F.F.E.=4.29'
F.F.E.=4.36'
F.F.E.=4.34'
F.F.E.=4.37'
F.F.E.=4.35'
F.F.E.=4.34'
F.F.E.=4.36'
F.F.E.=4.34'
F.F.E.=4.37'
F.F.E.=4.38'
F.F.E.=4.11'
F.F.E.=4.15'
F.F.E.=3.47'
F.F.E.=4.26'
F.F.E.=4.30'
F.F.E.=4.25'
F.F.E.=4.23'
F.F.E.=4.37'
F.F.E.=4.29'
F.F.E.=4.28'
F.F.E.=4.26'
F.F.E.=4.35'
F.F.E.=4.34'
F.F.E.=4.36'
F.F.E.=4.34'
F.F.E.=4.37'
F.F.E.=4.39'
F.F.E.=4.17'
F.F.E.=4.29'
F.F.E.=4.30'
F.F.E.=4.29'
F.F.E.=4.64'
F.F.E.=4.26'
F.F.E.=3.47