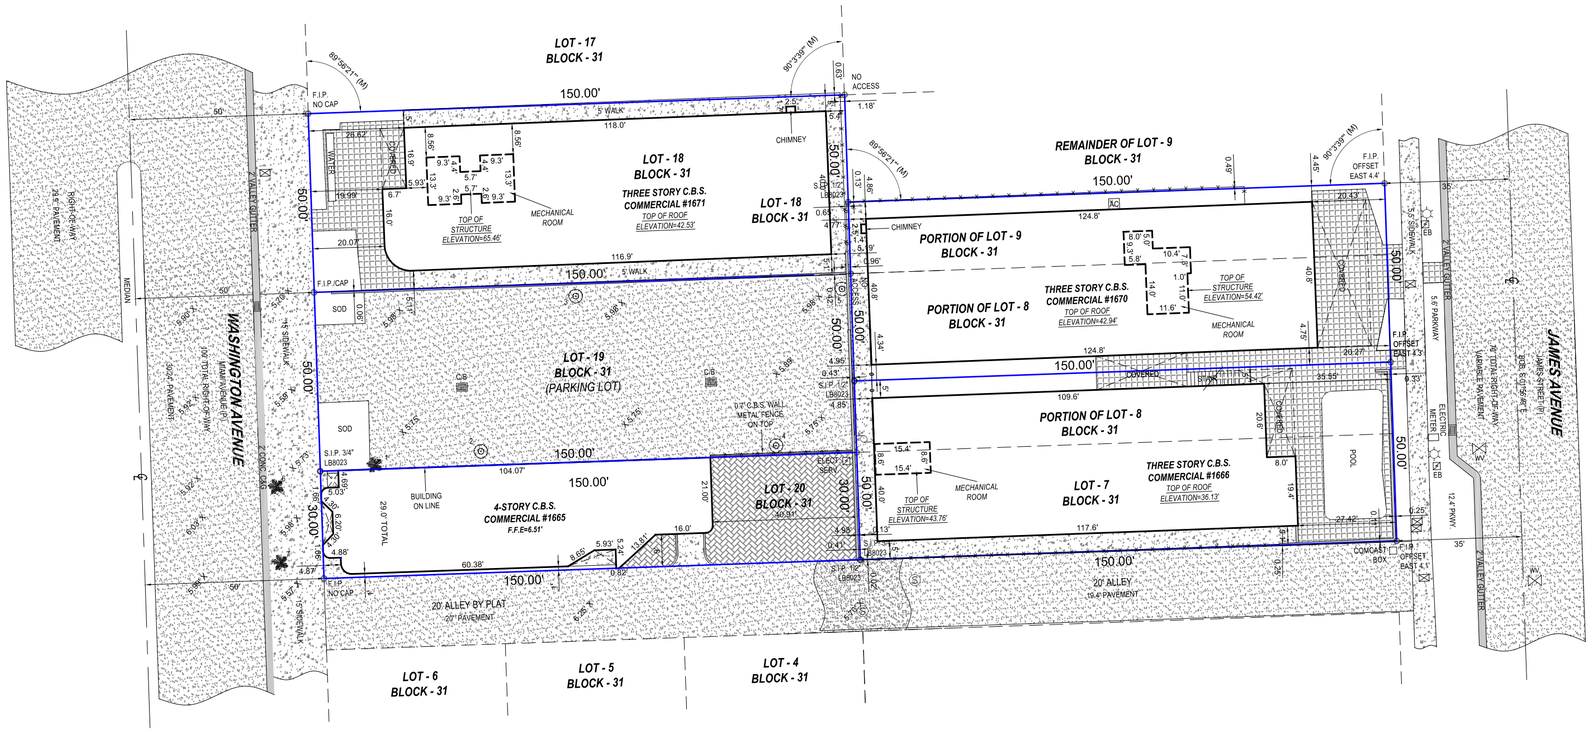
MAP OF BOUNDARY, TOPOGRAPHIC & TREE SURVEY

CERTIFICATE OF AUTHORIZATION # LB-8023
Survey Pros, Inc.
4348 SW 74TH AVENUE, MIAMI, FL. 33155
PH: (305) 767-6802 (main)
MIAMI-DADE | BROWARD | PALM BEACH | MONROE | HILLSBOROUGH | PINELLAS
www.survey-pros.com


LOT - 17
BLOCK - 31
LOT - 18
BLOCK - 31
THREE STORY C.B.S.
COMMERCIAL #1671
TOP OF ROOF
ELEVATION=42.53'
TOP OF
STRUCTURE
ELEVATION=65.46'
MECHANICAL
ROOM
LOT - 18
BLOCK - 31
REMAINDER OF LOT - 9
BLOCK - 31
PORTION OF LOT - 9
BLOCK - 31
PORTION OF LOT - 8
BLOCK - 31
THREE STORY C.B.S.
COMMERCIAL #1670
TOP OF ROOF
ELEVATION=42.94'
TOP OF
STRUCTURE
ELEVATION=54.42'
MECHANICAL
ROOM
LOT - 19
BLOCK - 31
(PARKING LOT)
PORTION OF LOT - 8
BLOCK - 31
THREE STORY C.B.S.
COMMERCIAL #1666
TOP OF ROOF
ELEVATION=36.13'
TOP OF
STRUCTURE
ELEVATION=43.76'
MECHANICAL
ROOM
LOT - 7
BLOCK - 31
LOT - 20
BLOCK - 31
4-STORY C.B.S.
COMMERCIAL #1665
F.F.E=6.51'
BUILDING
ON LINE
LOT - 6
BLOCK - 31
LOT - 5
BLOCK - 31
LOT - 4
BLOCK - 31
WASHINGTON AVENUE
JAMES AVENUE
20' ALLEY BY PLAT
20' ALLEY
20' PAVEMENT
19.4' PAVEMENT
NO
ACCESS
CHIMNEY
POOL
COVERED
PATIO
F.I.P.
NO CAP
F.I.P./CAP
SOD
5' WALK
5.6' PARKWAY
7.5' SIDEWALK
14' SIDEWALK
ELECTRIC
METER
COMCAST
BOX
F.I.P.
OFFSET
EAST 4.4'
F.I.P.
OFFSET
EAST 4.3'
F.I.P.
OFFSET
EAST 4.1'
0.9' C.B.S. WALL
METAL FENCE
ON TOP
S.I.P. 3/4"
LB8023
S.I.P. 1/2"
LB8023
S.I.P. 1"
LB8023
S.I.P. 1/2"
LB8023
S.I.P. 1/2"
LB8023
S.I.P. 1/2