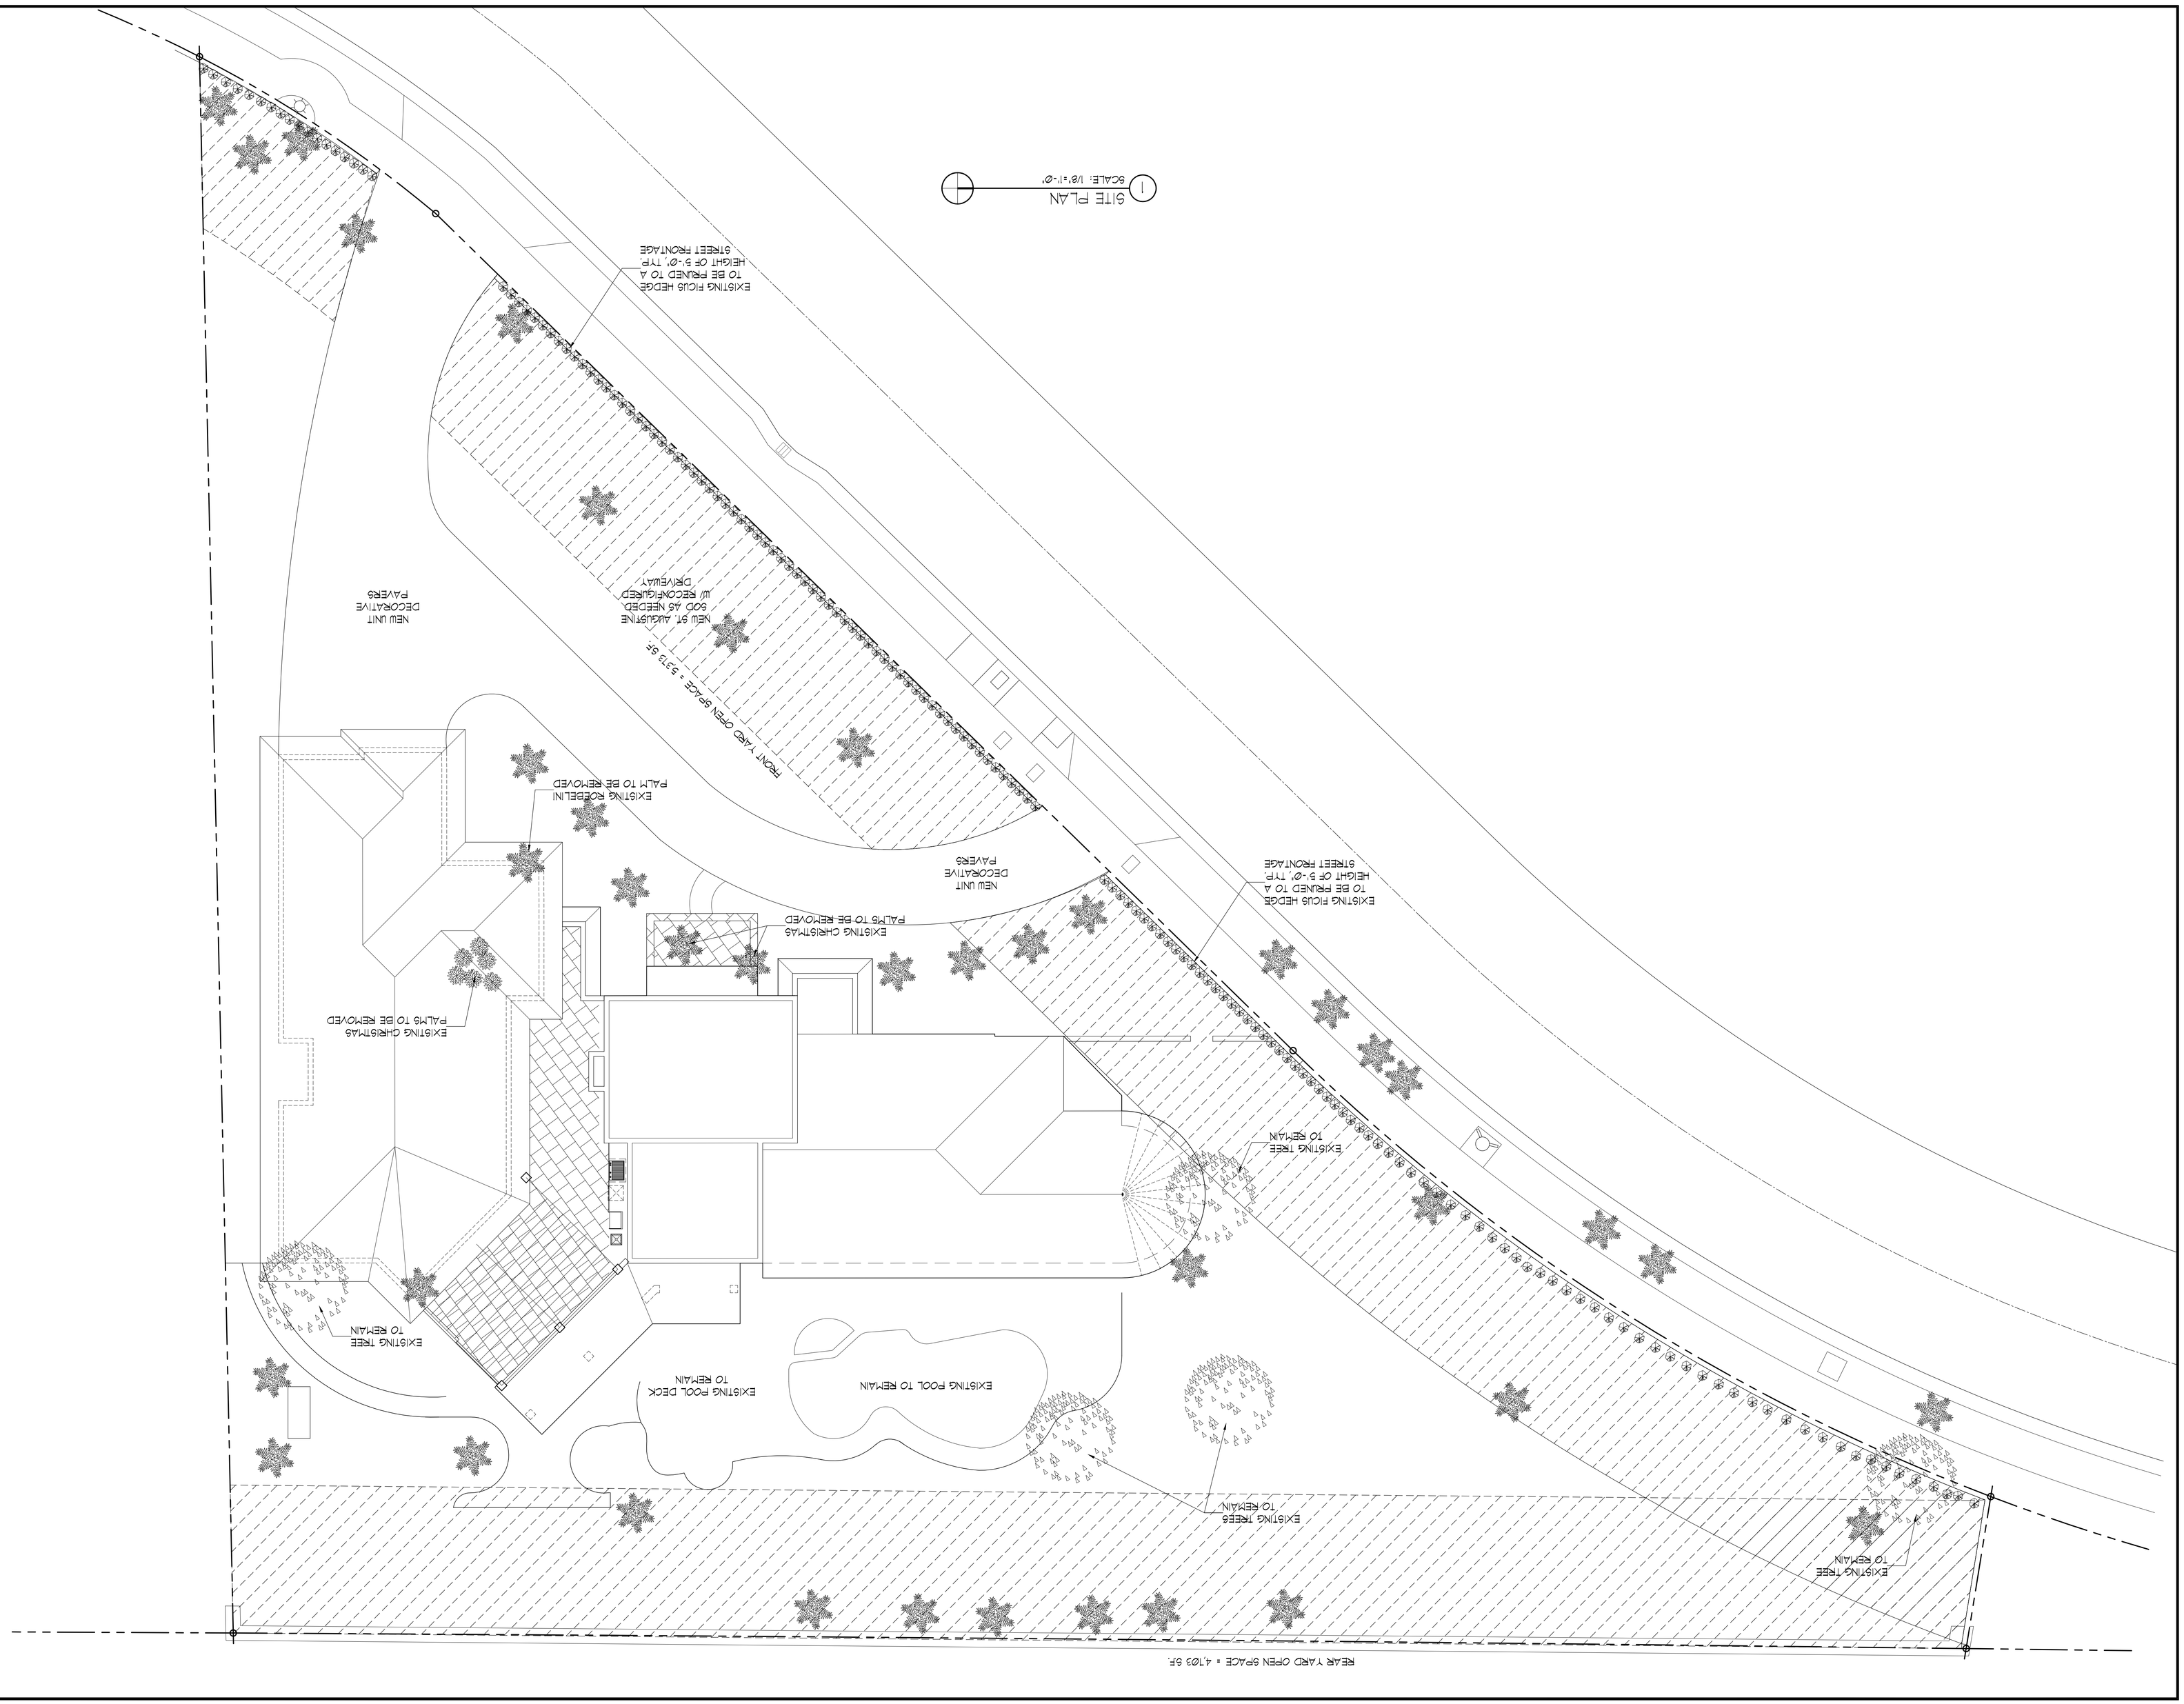

SEAL

AI associates

AA26001388

VICTOR J. BUICE
AR-0017103

370 N.E. 101st Street
Miami Shores, Florida
33138
tel: 305-310-5030
fax: 1-877-408-8280
email:
vbuice@ai-associates.net

All drawings & written material herein, as instruments of service, shall remain the property of AI-associates, & shall not be reproduced or copied, in whole or in part, without the expressed written consent of AI-associates, & may not be used or referenced for any other project. Information contained herein represents AI-associates &/or its client & shall not be disclosed to others. Those who use these documents do so in confidence.

Client Approval:
I have reviewed these plans & have been given the opportunity to ask questions about them prior to issue. These plans conform to our requirements. I understand that any modifications to these plans will be an additional service with potential impact on construction cost & scheduling.

☐ accepted
☐ accepted as noted

signature:

date:

Issue	Description	Date
1	Design Approval	02-16-16
2	DRB-1st Subm	02-26-16
3	DRB-1st Subm	03-11-16

Project Name

Kendall Residence-
Additions & renovations
2801 Flamingo Drive
Miami Beach, Florida
33140

Project Number
0364-Kendall

Drawing Title
Landscape Plan

Sheet number:
L-1