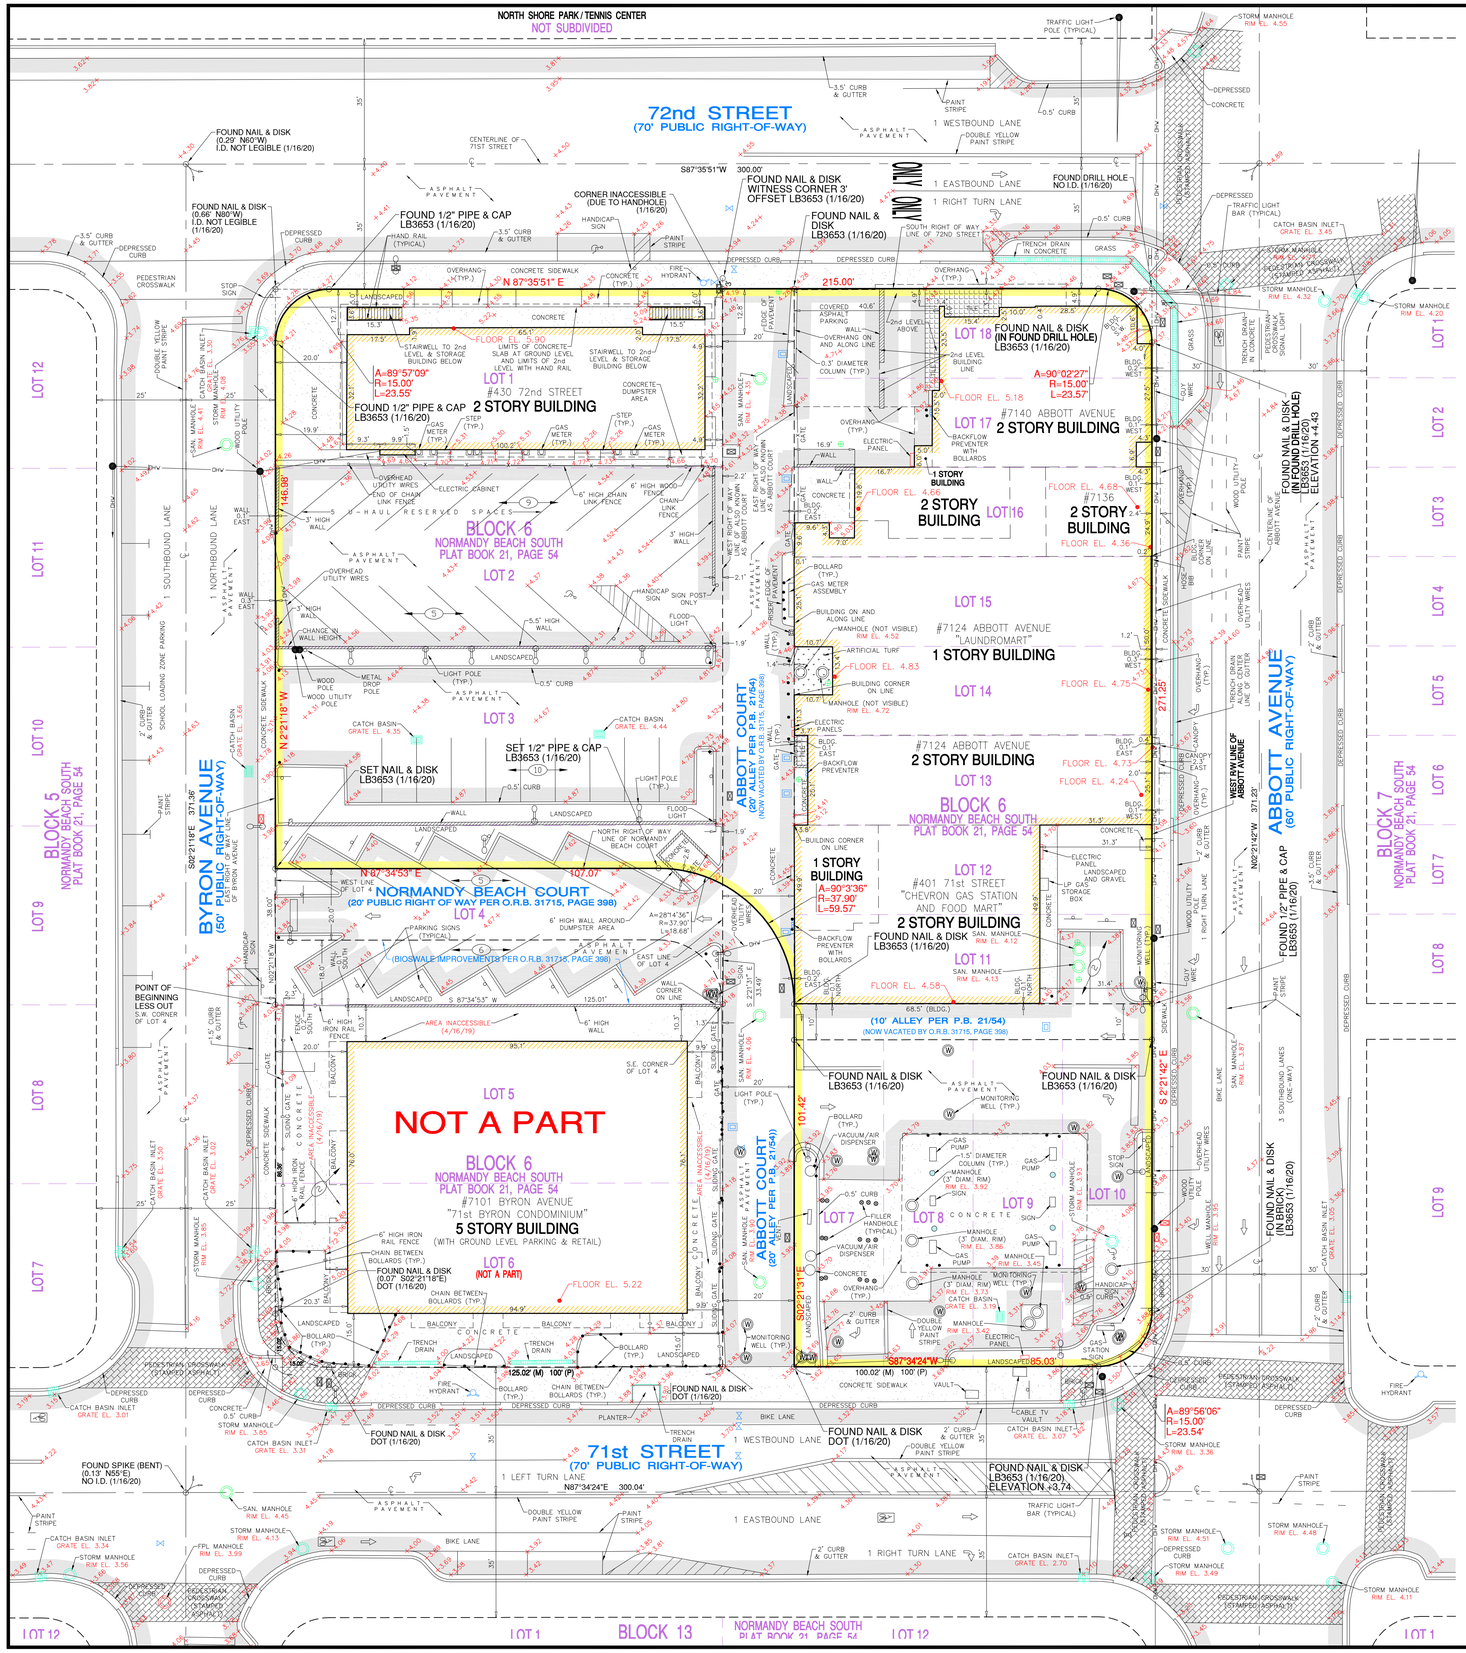
NORTH SHORE PARK / TENNIS CENTER
NOT SUBDIVIDED
72nd STREET
(70' PUBLIC RIGHT-OF-WAY)
1 WESTBOUND LANE
1 EASTBOUND LANE
1 RIGHT TURN LANE
ONLY
ONLY
S87°35'51"W 300.00'
FOUND NAIL & DISK WITNESS CORNER 3' OFFSET LB3653 (1/16/20)
FOUND DRILL HOLE NO I.D. (1/16/20)
FOUND NAIL & DISK (0.29' N60°W) I.D. NOT LEGIBLE (1/16/20)
FOUND NAIL & DISK (0.66' N80°W) I.D. NOT LEGIBLE (1/16/20)
FOUND 1/2" PIPE & CAP LB3653 (1/16/20)
CORNER INACCESSIBLE (DUE TO HANDHOLE) (1/16/20)
CENTERLINE OF 71ST STREET
SOUTH RIGHT OF WAY LINE OF 72ND STREET
N 87°35'51" E 215.00'
FOUND NAIL & DISK LB3653 (1/16/20)
FOUND NAIL & DISK (IN FOUND DRILL HOLE) LB3653 (1/16/20)
FOUND DRILL HOLE (IN FOUND NAIL & DISK) ELEVATION = 4.43
LOT 1
#430 72nd STREET
2 STORY BUILDING
FLOOR EL. 5.90
LOT 17
#7140 ABBOTT AVENUE
2 STORY BUILDING
FLOOR EL. 5.18
LOT 18
A=89°57'09"
R=15.00'
L=23.55'
A=90°02'27"
R=15.00'
L=23.57'
BLOCK 6
NORMANDY BEACH SOUTH
PLAT BOOK 21, PAGE 54
LOT 2
LOT 16
#7136
2 STORY BUILDING
FLOOR EL. 4.66
FLOOR EL. 4.68
FLOOR EL. 4.36
1 STORY BUILDING
LOT 15
#7124 ABBOTT AVENUE
"LAUNDROMART"
1 STORY BUILDING
FLOOR EL. 4.83
FLOOR EL. 4.75
LOT 14
LOT 3
SET 1/2" PIPE & CAP LB3653 (1/16/20)
SET NAIL & DISK LB3653 (1/16/20)
#7124 ABBOTT AVENUE
2 STORY BUILDING
FLOOR EL. 4.73
FLOOR EL. 4.24
LOT 13
BLOCK 6
NORMANDY BEACH SOUTH
PLAT BOOK 21, PAGE 54
LOT 12
#401 71st STREET
"CHEVRON GAS STATION AND FOOD MART"
2 STORY BUILDING
FOUND NAIL & DISK LB3653 (1/16/20)
LOT 11
FLOOR EL. 4.58
1 STORY BUILDING
A=90°33'36"
R=37.90'
L=59.57'
LOT 4
N 87°34'53" E 107.07'
NORMANDY BEACH COURT
(20' PUBLIC RIGHT OF WAY PER O.R.B. 31715, PAGE 398)
(BIOSWALE IMPROVEMENTS PER O.R.B. 31715, PAGE 398)
S 87°34'53" W 125.01'
POINT OF BEGINNING LESS OUT S.W. CORNER OF LOT 4
LOT 5
NOT A PART
BLOCK 6
NORMANDY BEACH SOUTH
PLAT BOOK 21, PAGE 54
#7101 BYRON AVENUE
"71st BYRON CONDOMINIUM"
5 STORY BUILDING
(WITH GROUND LEVEL PARKING & RETAIL)
LOT 6
(NOT A PART)
FOUND NAIL & DISK (0.07' S22°21'16"E) DOT (1/16/20)
FLOOR EL. 5.22
LOT 9
CONCRETE
LOT 7
LOT 8
LOT 10
FOUND NAIL & DISK LB3653 (1/16/20)
FOUND NAIL & DISK (IN BRICK) LB3653 (1/16/20)
S 87°34'24" W 85.03'
100.02' (M) 100' (P)
FOUND NAIL & DISK DOT (1/16/20)
A=89°56'06"
R=15.00'
L=23.54'
71st STREET
(70' PUBLIC RIGHT-OF-WAY)
1 LEFT TURN LANE
N87°34'24"E 300.04'
FOUND SPIKE (BENT) (0.13' N55°E) NO I.D. (1/16/20)
FOUND NAIL & DISK LB3653 (1/16/20), ELEVATION =3.74
BYRON AVENUE
(50' PUBLIC RIGHT-OF-WAY)
S02°21'16"E 371.36'
N02°21'16"W 371.36'
ABBOTT COURT
(20' ALLEY PER P.B. 21/54)
(NOW VACATED BY O.R.B. 31715, PAGE 398)
ABBOTT AVENUE
(60' PUBLIC RIGHT-OF-WAY)
WEST R/W LINE OF ABBOTT AVENUE
N02°21'42"W 371.25'
(10' ALLEY PER P.B. 21/54)
(NOW VACATED BY O.R.B. 31715, PAGE 398)
S02°21'42"E 101.42'
S02°21'31"E 101.42'
BLOCK 5
NORMANDY BEACH SOUTH
PLAT BOOK 21, PAGE 54
BLOCK 7
NORMANDY BEACH SOUTH
PLAT BOOK 21, PAGE 54
BLOCK 13
NORMANDY BEACH SOUTH
PLAT BOOK 21, PAGE 54
LOT 1
LOT 2
LOT 3
LOT 4
LOT 5
LOT 6
LOT 7
LOT 8
LOT 9
LOT 10
LOT 11
LOT 12
1 NORTHBOUND LANE
1 SOUTHBOUND LANE
SCHOOL LOADING ZONE PARKING
5 U-HAUL RESERVED SPACES
3 SOUTHBOUND LANES (ONE WAY)
BIKE LANE
BIKE LANE
LANDSCAPED
CONCRETE SIDEWALK
DEPRESSED CURB
STOP SIGN
PEDESTRIAN CROSSWALK
DOUBLE YELLOW PAINT STRIPE
PAINT STRIPE
ASPHALT PAVEMENT
OVERHEAD UTILITY WIRES
WOOD UTILITY POLE
LIGHT POLE (TYP.)
FIRE HYDRANT
SAN. MANHOLE
STORM MANHOLE
CATCH BASIN INLET
CATCH BASIN
TRENCH DRAIN
TRENCH DRAIN IN CONCRETE
GRASS
BUILDING ON AND ALONG LINE
OVERHANG ON AND ALONG LINE
0.3' DIAMETER COLUMN (TYP.)
2nd LEVEL BUILDING LINE
2nd LEVEL ABOVE
COVERED ASPHALT PARKING
CONCRETE DUMPSTER AREA
6' HIGH CHAIN LINK FENCE
6' HIGH WOOD FENCE
CHAIN LINK FENCE
3' HIGH WALL
5.5' HIGH WALL
6' HIGH IRON RAIL FENCE
CHAIN BETWEEN BOLLARDS (TYP.)
BOLLARD (TYP.)
GAS METER ASSEMBLY
BACKFLOW PREVENTER
BACKFLOW PREVENTER WITH BOLLARDS
ELECTRIC CABINET
ELECTRIC PANEL
ELECTRIC PANELS
GAS PUMP
GAS STATION SIGN
VACUUM/AIR DISPENSER
MONITORING WELL (TYP.)
HANDICAP SIGN
SIGN POST ONLY
FLOOD LIGHT
CHANGE IN WALL HEIGHT
METAL DROP POLE
WOOD POLE
WOOD UTILITY POLE
LANDSCAPED AND GRAVEL
LP GAS STORAGE BOX
ARTIFICIAL TURF
CABLE TV VAULT
CATCH BASIN INLET GRATE EL. 3.01
CATCH BASIN GRATE EL. 3.50
CATCH BASIN INLET GRATE EL. 3.42
CATCH BASIN GRATE EL. 3.19
CATCH BASIN GRATE EL. 4.35
CATCH BASIN GRATE EL. 4.44
CATCH BASIN INLET GRATE EL. 3.07
CATCH BASIN INLET GRATE EL. 2.70
CATCH BASIN INLET GRATE EL. 3.34
STORM MANHOLE RIM EL. 3.85
STORM MANHOLE RIM EL. 3.99
STORM MANHOLE RIM EL. 3.56
STORM MANHOLE RIM EL. 4.13
STORM MANHOLE RIM EL. 4.45
STORM MANHOLE RIM EL. 4.55
STORM MANHOLE RIM EL. 4.32
STORM MANHOLE RIM EL. 4.20
STORM MANHOLE RIM EL. 4.51
STORM MANHOLE RIM EL. 4.48
STORM MANHOLE RIM EL. 3.49
STORM MANHOLE RIM EL. 4.11
SAN. MANHOLE RIM EL. 4.41
SAN. MANHOLE RIM EL. 4.50
SAN. MANHOLE RIM EL. 4.06
SAN. MANHOLE RIM EL. 3.87
SAN. MANHOLE RIM EL. 4.12
SAN. MANHOLE RIM EL. 4.13
SAN. MANHOLE RIM EL. 3.85
FPL MANHOLE
CATCH BASIN INLET GRATE EL. 3.42
CATCH BASIN INLET GRATE EL. 3.50
CATCH BASIN INLET GRATE EL. 3.85
CATCH BASIN INLET GRATE EL. 3.87
CATCH BASIN INLET GRATE EL. 3.36
CATCH BASIN INLET GRATE EL. 4.32
CATCH BASIN INLET GRATE EL. 3.45
CATCH BASIN INLET GRATE EL. 3.87
CATCH BASIN INLET GRATE EL. 3.85
CATCH BASIN INLET GRATE EL. 3.36
CATCH BASIN INLET GRATE EL. 3.87
CATCH BASIN INLET GRATE EL. 3.85
CATCH BASIN INLET GRATE EL. 3.87
CATCH BASIN INLET GRATE EL. 3.87
CATCH BASIN INLET GRATE EL. 3.87