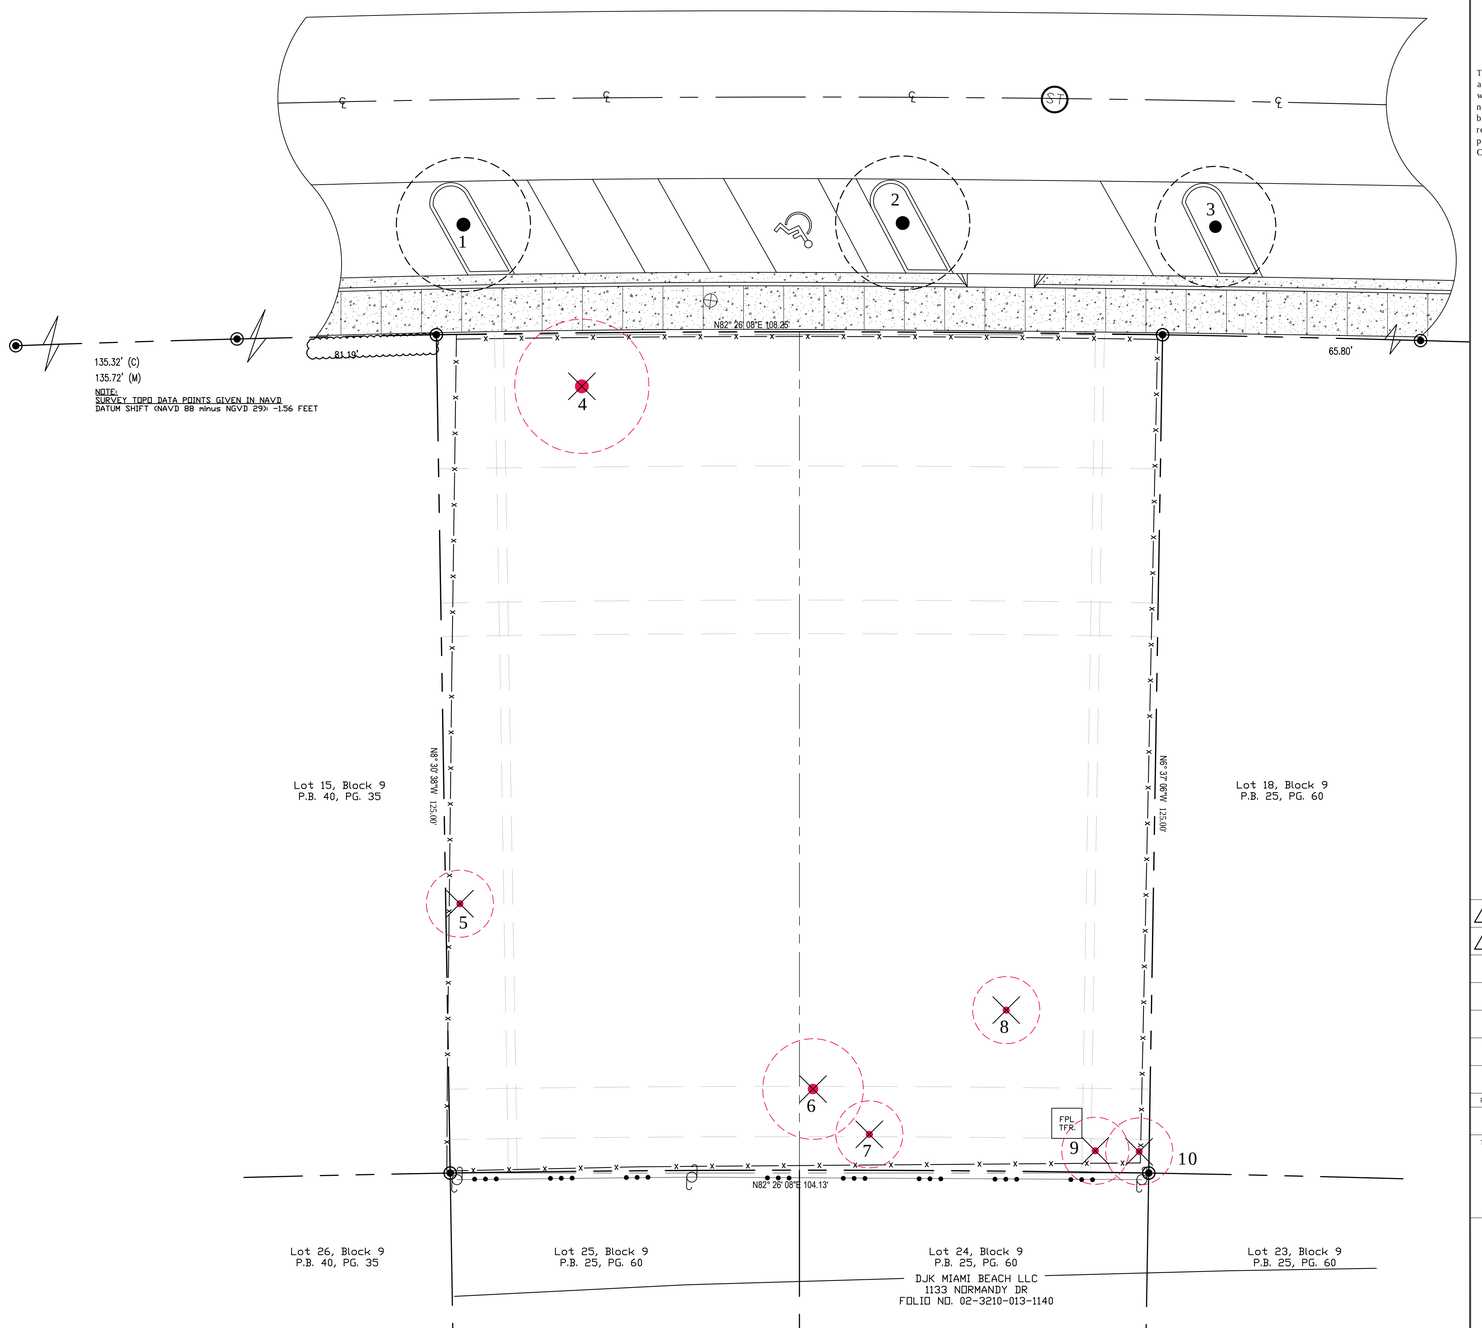

LEGEND

EXISTING TREE TO REMAIN

EXISTING TREE TO BE REMOVED

EXISTING TREE DISPOSITION LIST

KEY	BOTANICAL NAME	COMMON NAME	SIZE HT.(ft.)	SIZE SPD.(ft.)	SIZE DBH.(in.)	DISPOSITION REMAIN	DISPOSITION REMOVE	DISPOSITION TRANSPL.	NOTES	MITIGATION DBH.(in.)
1	Quercus virginiana	Live Oak	20	20	10.5	x			Fair	
2	Quercus virginiana	Live Oak	18	20	8.5	x			Poor	
3	Quercus virginiana	Live Oak	18	18	6.4	x			Fair	
4	Phoenix canariensis	Canary Island Date Palm	32	20	30		x		good	1 Palm
5	Musa acuminata	Banana	10	10	10		x		good	Not a tree
6	Ptychosperma elegans	Solitare Palm	25	15	Multi		x		good	1 Palm
7	Sabal Palmetto	Sabal Palm	16	10	10		x		good	1 Palm
8	Washingtonia robusta	Washington Palm	45	10	8		x		good	1 Palm
9	Washingtonia robusta	Washington Palm	24	10	10		x		good	1 Palm
10	Washingtonia robusta	Washington Palm	18	10	10		x		good	1 Palm
								TOTAL PALMS TO BE REMOVED		6
								TOTAL DBH INCHES MITIGATION REQUIRED		12
								TOTAL DBH INCHES MITIGATION PROVIDED		12

Note: Mitigation is being provided by 6 Spanish Stoppers.

N

EXISTING TREE DISPOSITION PLAN

46'-8" 23'-4" 11'-8" 0

SCALE: 3/32" = 1'-0"

1 LA1-01

GARDNER + SEMLER
LANDSCAPE ARCHITECTURE
WWW.GSLADESIGN.COM

17670 NW 78th AVE., SUITE 214
MIAMI, FL 33015
P 305.392.1016 F 305.392.1019
CORP. ID # 0000266

This drawing is the property of GSLA Design and is not to be reproduced or copied in whole or part without written permission. It is not to be used on any other project and is to be returned on request. Contractor is responsible for verifying all site conditions prior to proceeding with work.
COPYRIGHT © 2020

ELEVEN44
1144 NE MARSEILLE DR.
MIAMI BEACH, FL 33141

REV.		
1	03.15.2021	SITE PLAN CHANGES
2	04.12.2021	SITE PLAN CHANGES

TITLE: EXISTING TREE DISPOSITION PLAN

REGISTERED LANDSCAPE ARCHITECT KENNETH ERIC GARDNER LA 0001569 STATE OF FLORIDA

Digitally signed by Kenneth Eric Gardner
Date: 2021.04.13 10:28:58 -04'00'

Printed copies of this document are not considered signed and sealed and the signature must be verified on any electronic copies

Ken Gardner FL LA #1569
Kiehl Semler FL LA #6667205

DATE: 12.30.2020

SCALE: as noted

SHEET: LA1-01