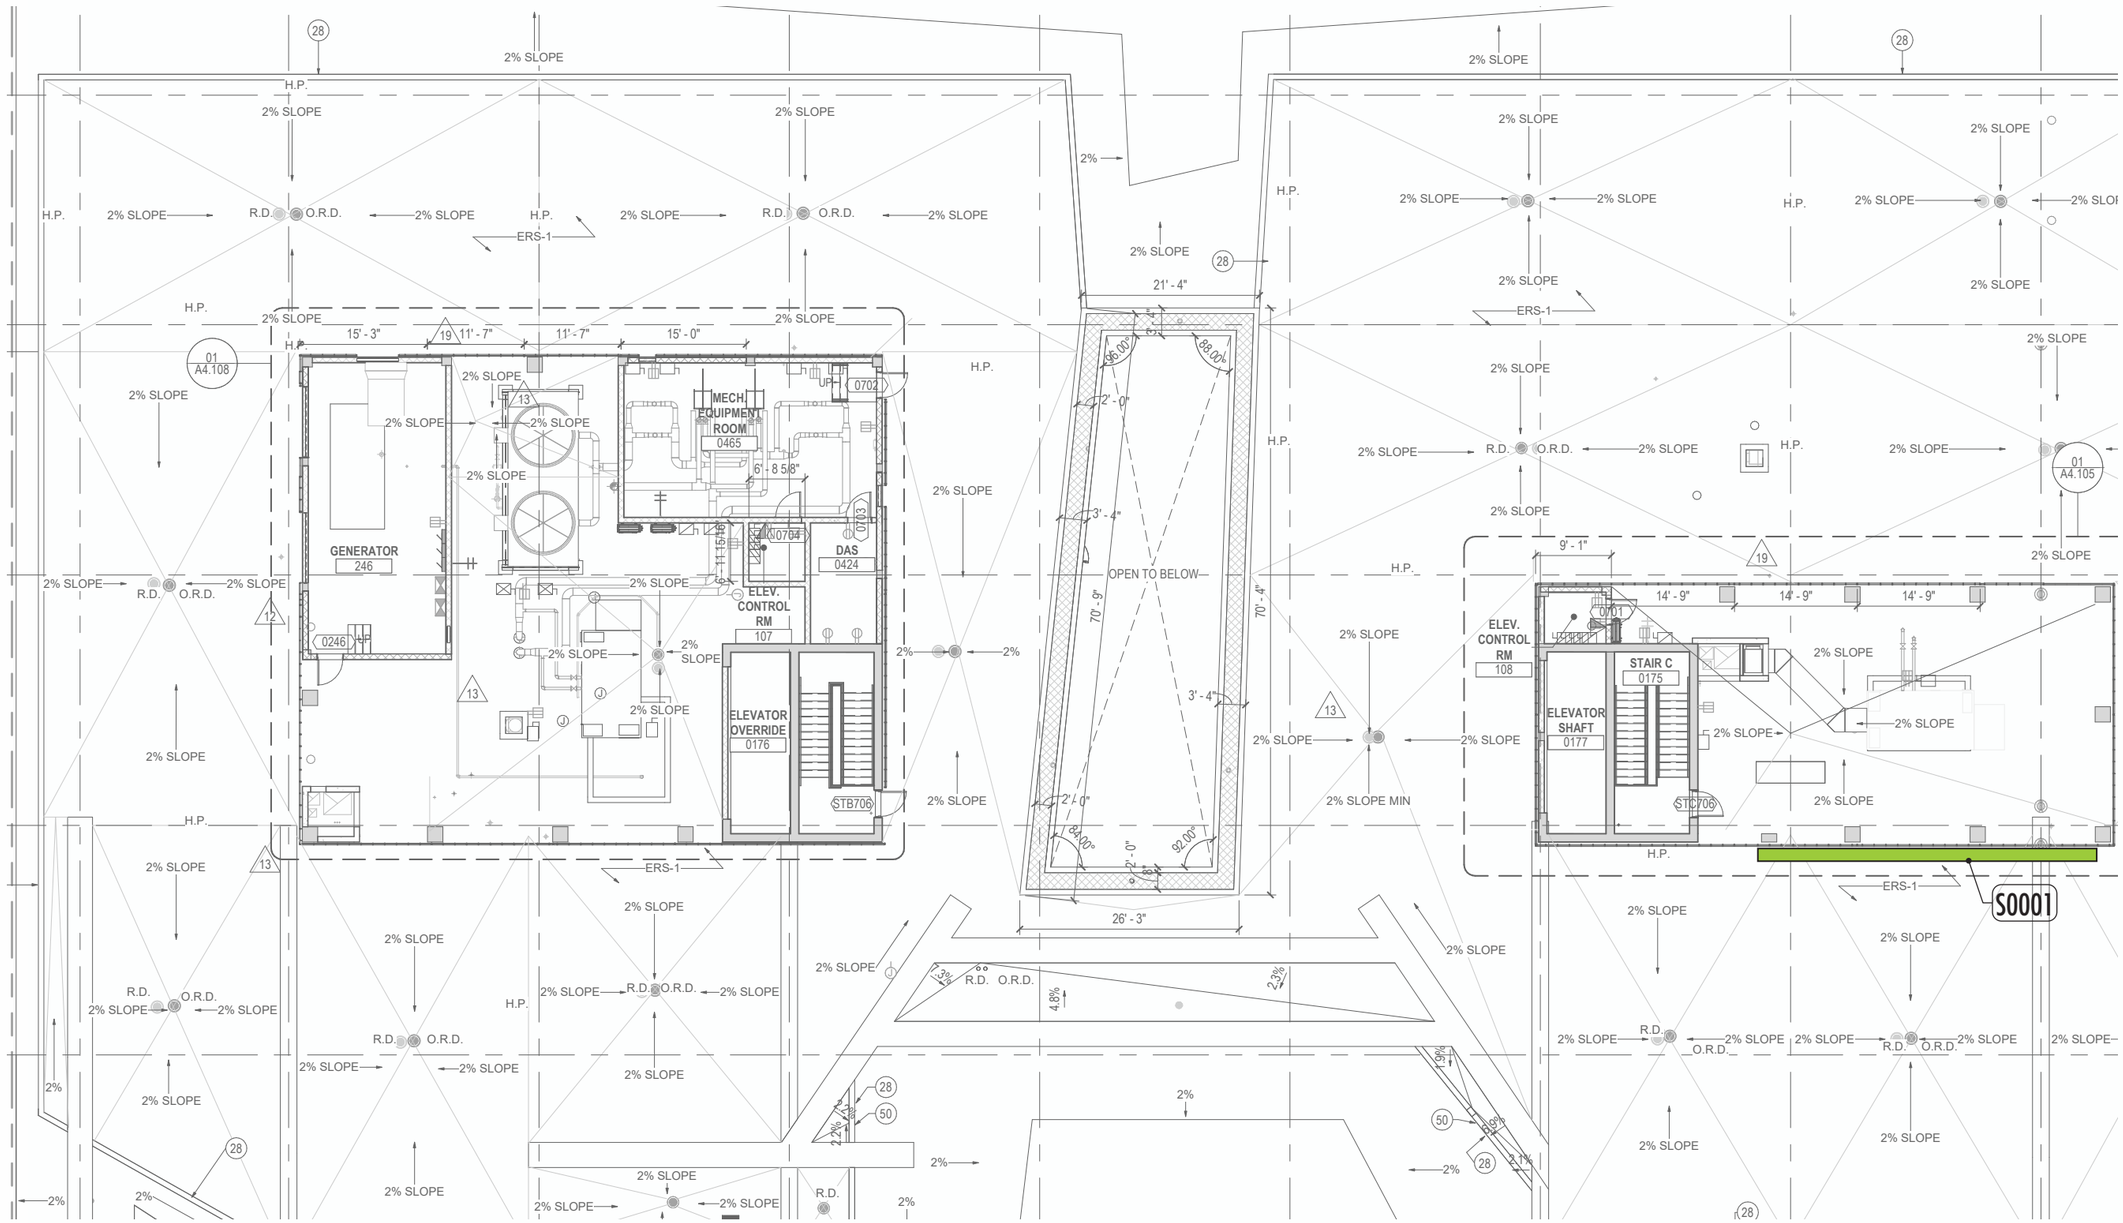

Building Identity

D|G STUDIOS

3040 Post Oak Blvd.
Suite 510
Houston, TX 77056
USA
ph. 713.961.3311
fax 713.961.1256

Houston

Washington, DC

Owner:
Starwood
2340 Collins Ave.
Miami Beach, FL 33139

Developer:
Integra
150 SE 2nd Ave, Ste 800
Miami, FL 33131
Contact: Gediminas Bulota
Tel: 239.264.9138

STARWOOD CAPITAL GROUP

Floor 7
Location Plan

BID PROGRAMMING

Revisions

No.	Date	Issue	Description
1	123120		Programming/DD
2	04.05.21		Bid Documents TCO #1
3	11.08.21		Starwood Submittal

Drawn by: RS
Checked by: RS
Project Designer: RS
Project Director: RS

Sheet Date	Project Number
11.08.21	P4066.01

EG-08