



C13 1688 MERIDIAN AVE



C14 1685 JEFFERSON AVE



C15 1685 JEFFERSON AVE



C16 1698 JEFFERSON AVE

Rev.	Date	Rev.	Date
1		11	
2		12	
3		13	
4		14	
5		15	
6		16	
7		17	
6A		18	
7A		19	
8		20	
9		21	
10		22	
11		23	
12		24	

ALL DRAWINGS AND WRITTEN MATERIAL APPEARING HEREIN CONSTITUTE THE ORIGINAL AND UNPUBLISHED WORK OF KOB KARP AIA, AND MAY NOT BE DUPLICATED, USED, OR DISCLOSED WITHOUT THE EXPRESS WRITTEN CONSENT OF KOB KARP ARCHITECTURE & INTERIOR DESIGN, INC. JAN. 10, 2014

HPB FINAL SUBMITTAL

1709 JEFFERSON AVE

MIAMI BEACH, FL 33139

Owner:
Name --
Address --
Tel: --
Email --

Consultant:
Name --
Address --
Tel: --
Email --

Consultant:
Name --
Address --
Tel: --
Email --

Consultant:
Name --
Address --
Tel: --
Email --

Consultant:
Name --
Address --
Tel: --
Email --

Consultant:
Name --
Address --
Tel: --
Email --

Consultant: LANDSCAPE ARCHITECT
Name CHRISTOPHER CAWLEY LANDSCAPE ARCHITECTURE
Address 780 NE 69TH STREET, SUITE 200
Address MIAMI, FL 33138
Tel: 786.536.2961
Email

Architect:
Kobi Karp Architecture and Interior Design, Inc.
571 NW 28th STREET
Miami, Florida 33137 USA
Tel: +1(305) 573 1818
Fax: +1(305) 573 3766



KOBI KARP
Lic. # AR0012578

CONTEXTUAL IMAGES

Date: 02-04-2024	Sheet No.
Scale:	A0.07
Project: 2354	



C17 1698 JEFFERSON AVE



C18 JEFFERSON AVE - LOOKING NORTH



C19 JEFFERSON AVE - LOOKING SOUTH

Rev.	Date	Rev.	Date
1		11	
2		12	
3		13	
4		14	
5		15	
6		16	
7		17	
6a		18	
7a		19	
8		20	
9		21	
7b		22	
8a		23	
10		24	
7c			

ALL DRAWINGS AND WRITTEN MATERIAL APPEARING HEREIN CONSTITUTE THE ORIGINAL AND UNPUBLISHED WORK OF KOB KARP AIA, AND MAY NOT BE DUPLICATED, USED, OR DISCLOSED WITHOUT THE EXPRESS WRITTEN CONSENT OF KOB KARP ARCHITECTURE & INTERIOR DESIGN, INC. JAN. 11, 2011

HPB FINAL SUBMITTAL

1709 JEFFERSON AVE

MIAMI BEACH, FL 33139

Owner:
Name: --
Address: --
Address: --
Tel: --
Email: --

Consultant:
Name:
Address: --
Address: --
Tel: --
Email: --

Consultant:
Name:
Address: --
Address: --
Tel: --
Email: --


Consultant:
Name:
Address: --
Address: --
Tel: --
Email: --

Consultant:
Name:
Address: --
Address: --
Tel: --
Email: --

Consultant:
Name:
Address: --
Address: --
Tel: --
Email: --

Consultant: LANDSCAPE ARCHITECT
Name: CHRISTOPHER CAWLEY LANDSCAPE ARCHITECTURE
Address: 780 NE 69TH STREET, SUITE 200
Address: MIAMI, FL 33138
Tel: 786.536.2961
Email: --

Architect:
Kobi Karp Architecture and Interior Design, Inc.
571 NW 28th STREET
Miami, Florida 33137 USA
Tel: +1(305) 573 1818
Fax: +1(305) 573 3768

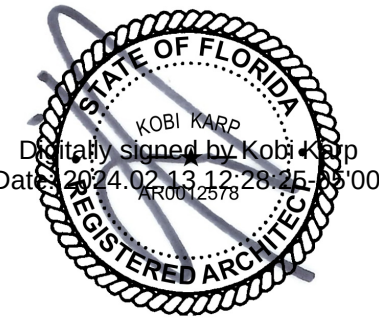

KOBI KARP
Lic. # AR0012578



CONTEXTUAL IMAGES

Date: 02-04-2024	Sheet No.
Scale:	A0.08
Project: 2354	



S1 SITE LOOKING EAST



S2 SITE LOOKING SOUTH



S3 SITE LOOKING WEST



S4 SITE LOOKING NORTH

Rev.	Date	Rev.	Date
1		11	
2		12	
3		13	
4		14	
5		15	
6		16	
7		17	
6a		18	
7a		19	
8		20	
9		21	
10		22	
10a		23	
10b		24	

ALL DRAWINGS AND WRITTEN MATERIAL APPEARING HEREIN CONSTITUTE THE ORIGINAL AND UNPUBLISHED WORK OF KOB KARP AIA, AND MAY NOT BE DUPLICATED, USED, OR DISCLOSED WITHOUT THE EXPRESS WRITTEN CONSENT OF KOB KARP ARCHITECTURE & INTERIOR DESIGN, INC. JAN. 11, 2014

HPB FINAL SUBMITTAL

1709 JEFFERSON AVE
MIAMI BEACH, FL 33139

Owner:
Name: --
Address: --
Address: --
Tel: --
Email: --

Consultant:
Name: --
Address: --
Address: --
Tel: --
Email: --

Consultant:
Name: --
Address: --
Address: --
Tel: --
Email: --

Consultant:
Name: --
Address: --
Address: --
Tel: --
Email: --

Consultant:
Name: --
Address: --
Address: --
Tel: --
Email: --


Consultant:
Name: --
Address: --
Address: --
Tel: --
Email: --

Consultant: LANDSCAPE ARCHITECT
Name: CHRISTOPHER CAWLEY LANDSCAPE ARCHITECTURE
Address: 780 NE 69TH STREET, SUITE 200
Address: MIAMI, FL 33138
Tel: 786.536.2961
Email: --

Architect:
Kobi Karp Architecture and Interior Design, Inc.
571 NW 28th STREET
Miami, Florida 33137 USA
Tel: +1(305) 573 1818
Fax: +1(305) 573 3766




KOBI KARP
Lic. # AR0012578

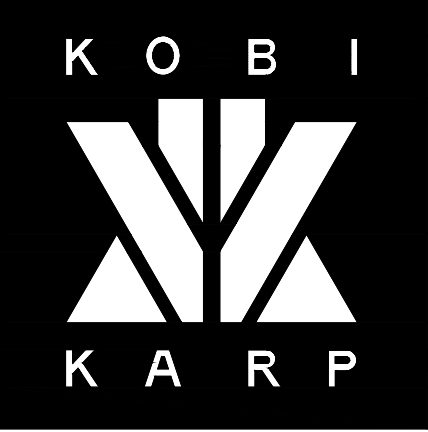

CONTEXTUAL IMAGES

Date:	02-04-2024	Sheet No.
Scale:		A0.09
Project:	2354	

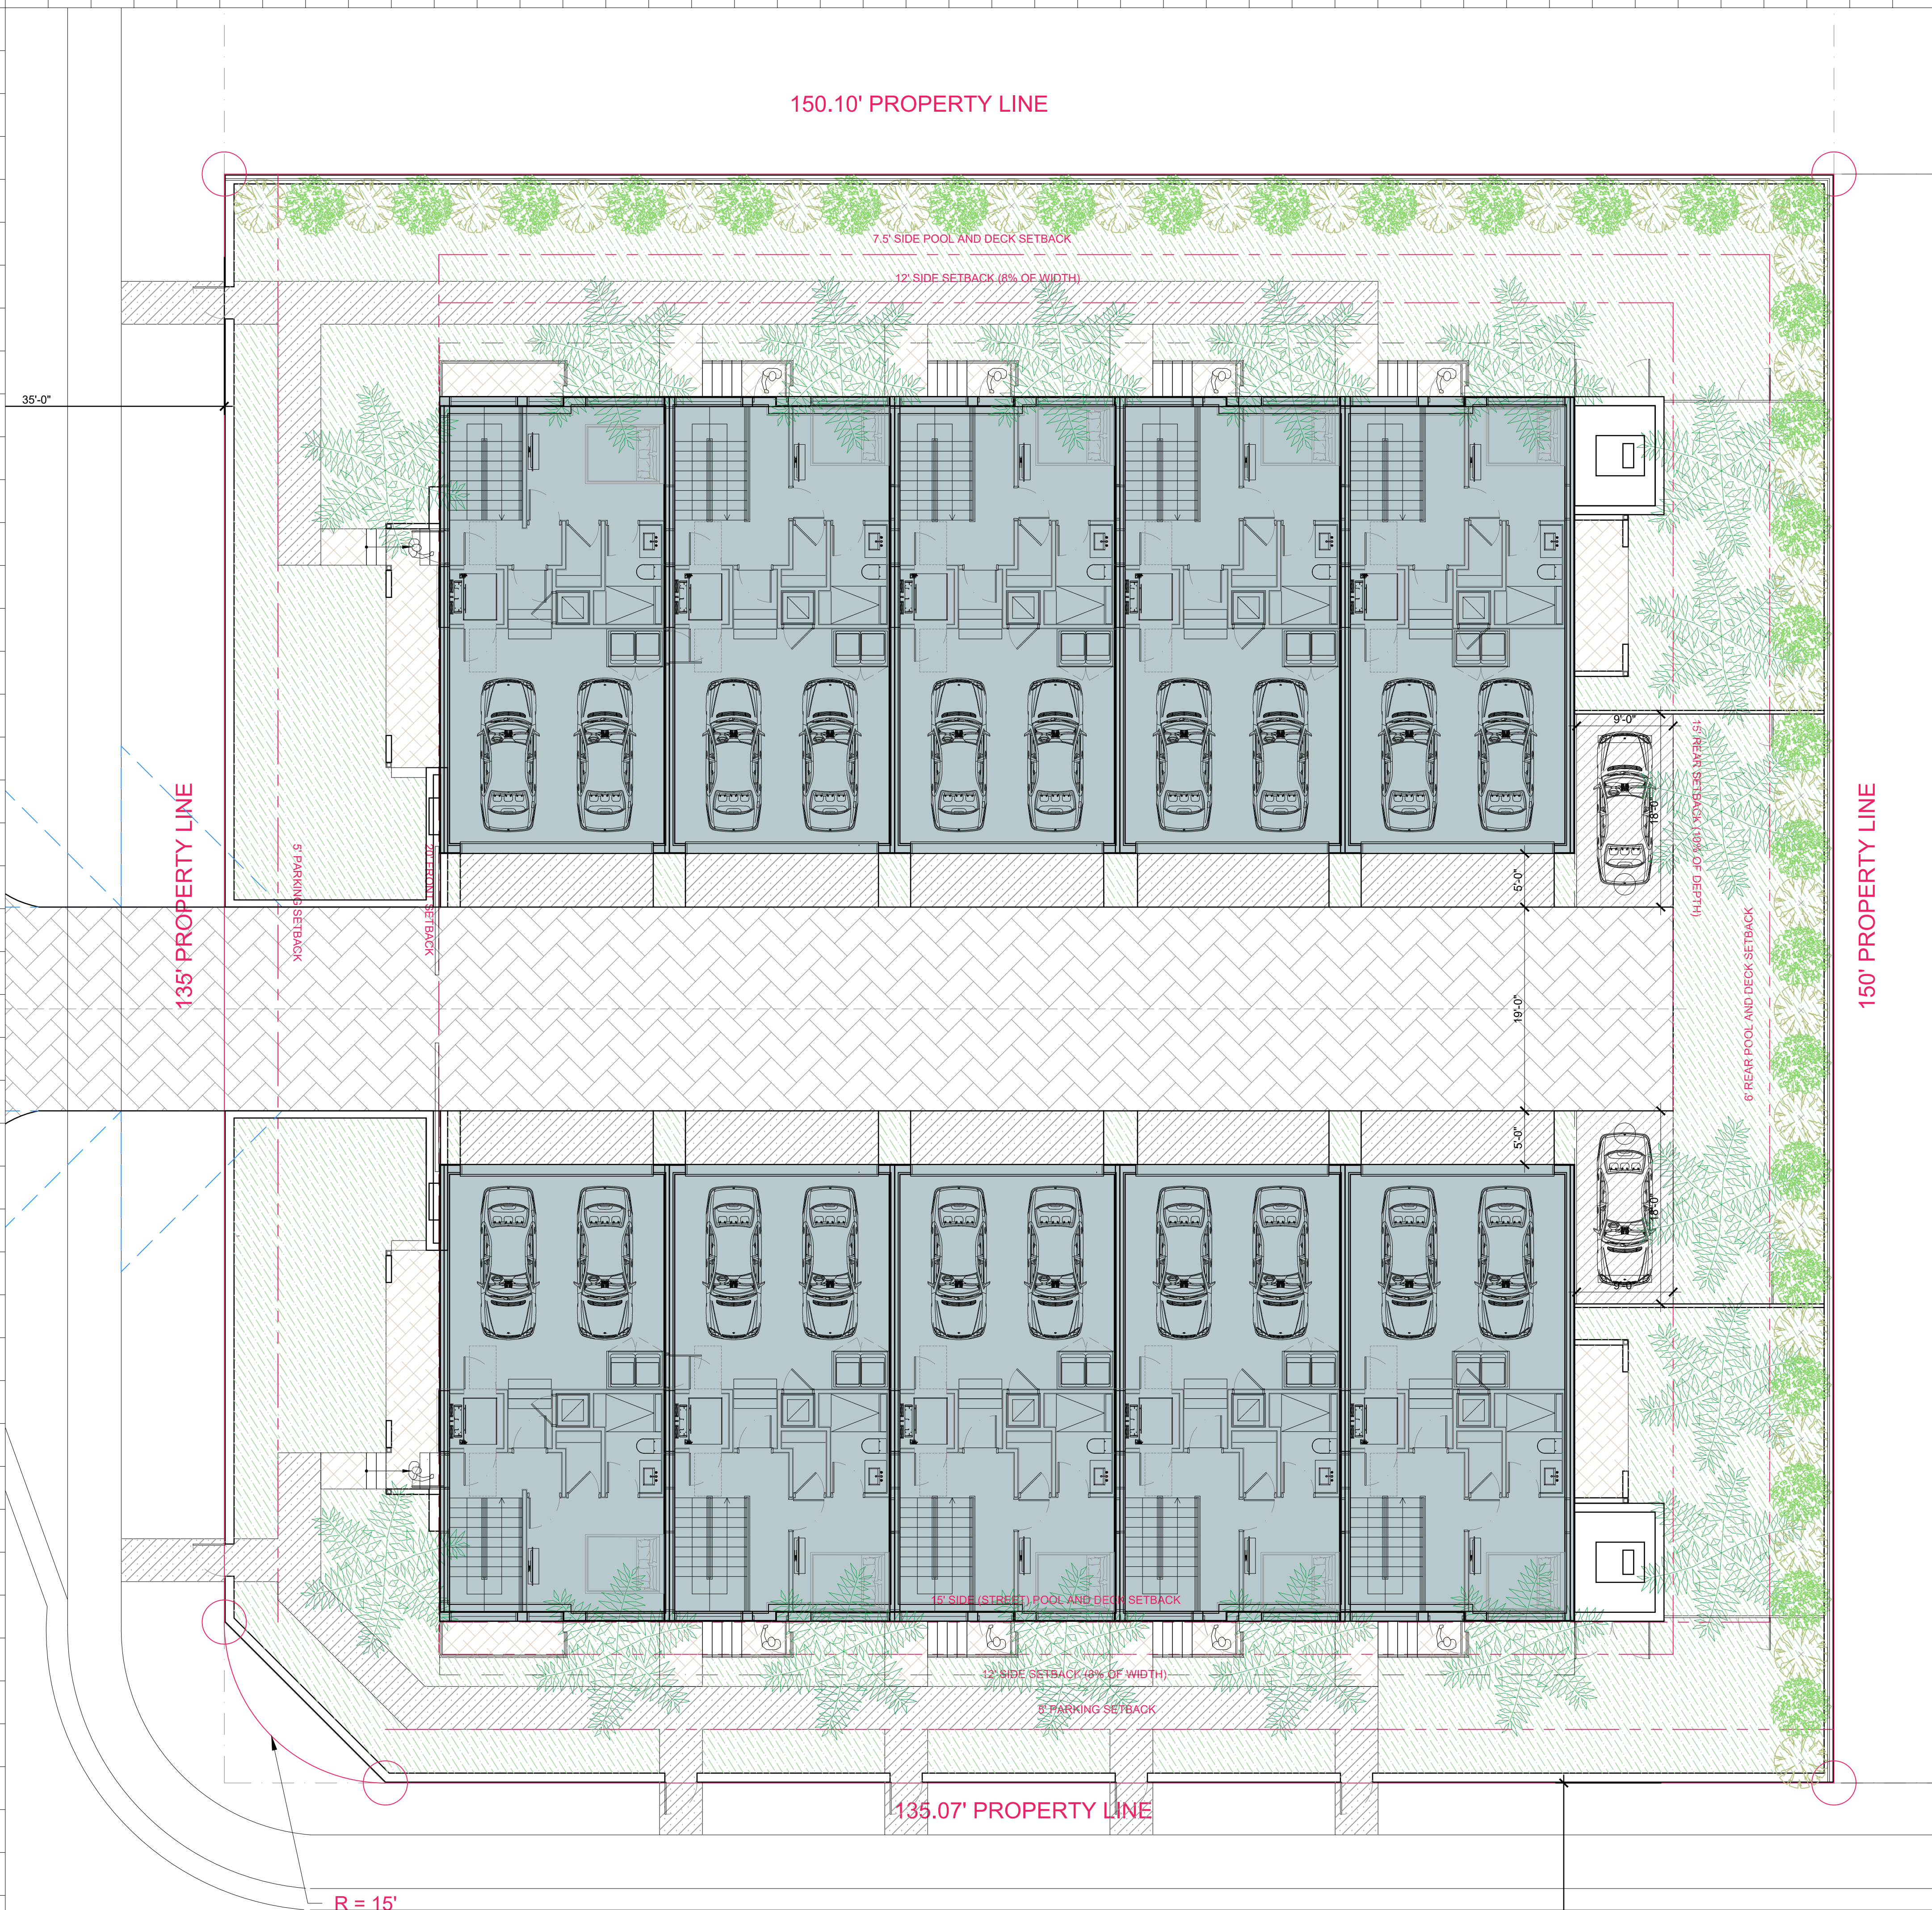

17TH STREET

1 ZONING LOT COVERAGE
SCALE: 1/4" = 1'-0"

LOT COVERAGE CALCULATION
LOT AREA: 22,454 SF
ALLOWED: 45% = 10,104 SF
PROPOSED: 40% = 9,014 SF

LOT AREA: 22,454 SF.

2 GUEST PARKING SPACES PROVIDED

EACH UNIT HAS (1) GARAGE WITH 2 PARKING SPACES,
ACCESSED INTERNALLY FROM DRIVEWAY.

Rev.	Date	Rev.	Date
1		1	
2		2	
3		3	
4		4	
5		5	
6		6	
7		7	
8		8	
9		9	
10		10	
11		11	
12		12	
13		13	
14		14	
15		15	

ALL DRAWINGS AND WRITTEN MATERIAL APPEARING HEREIN CONSTITUTE THE ORIGINAL AND UNPUBLISHED WORK OF KOB KARP AIA, AND MAY NOT BE DUPLICATED, USED, OR DISCLOSED WITHOUT THE EXPRESS WRITTEN CONSENT OF KOB KARP ARCHITECTURE & INTERIOR DESIGN, INC. AUG 10, 2024

HPB FINAL SUBMITTAL

1709 JEFFERSON AVE

MIAMI BEACH, FL 33139

Owner:

Name
Address
Tel:
Email

Consultant:

Name
Address
Tel:
Email

Consultant:

Name
Address
Tel:
Email

Consultant:

Name
Address
Tel:
Email

Consultant:

Name
Address
Tel:
Email

Consultant:


Name
Address
Tel:
Email

Consultant:

Name
Address
Tel:
Email

Architect:

Kobi Karp Architecture and Interior Design, Inc.
571 NW 28th STREET
Miami, Florida 33137 USA
Tel: +1(305) 573 1818
Fax: +1(305) 573 3766

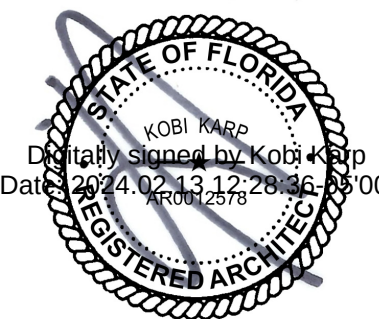


KOBI KARP
Lic. # AR0012578



LOT COVERAGE

Date:	02-04-2024	Sheet No.
Scale:		A1.10
Project:	2354	

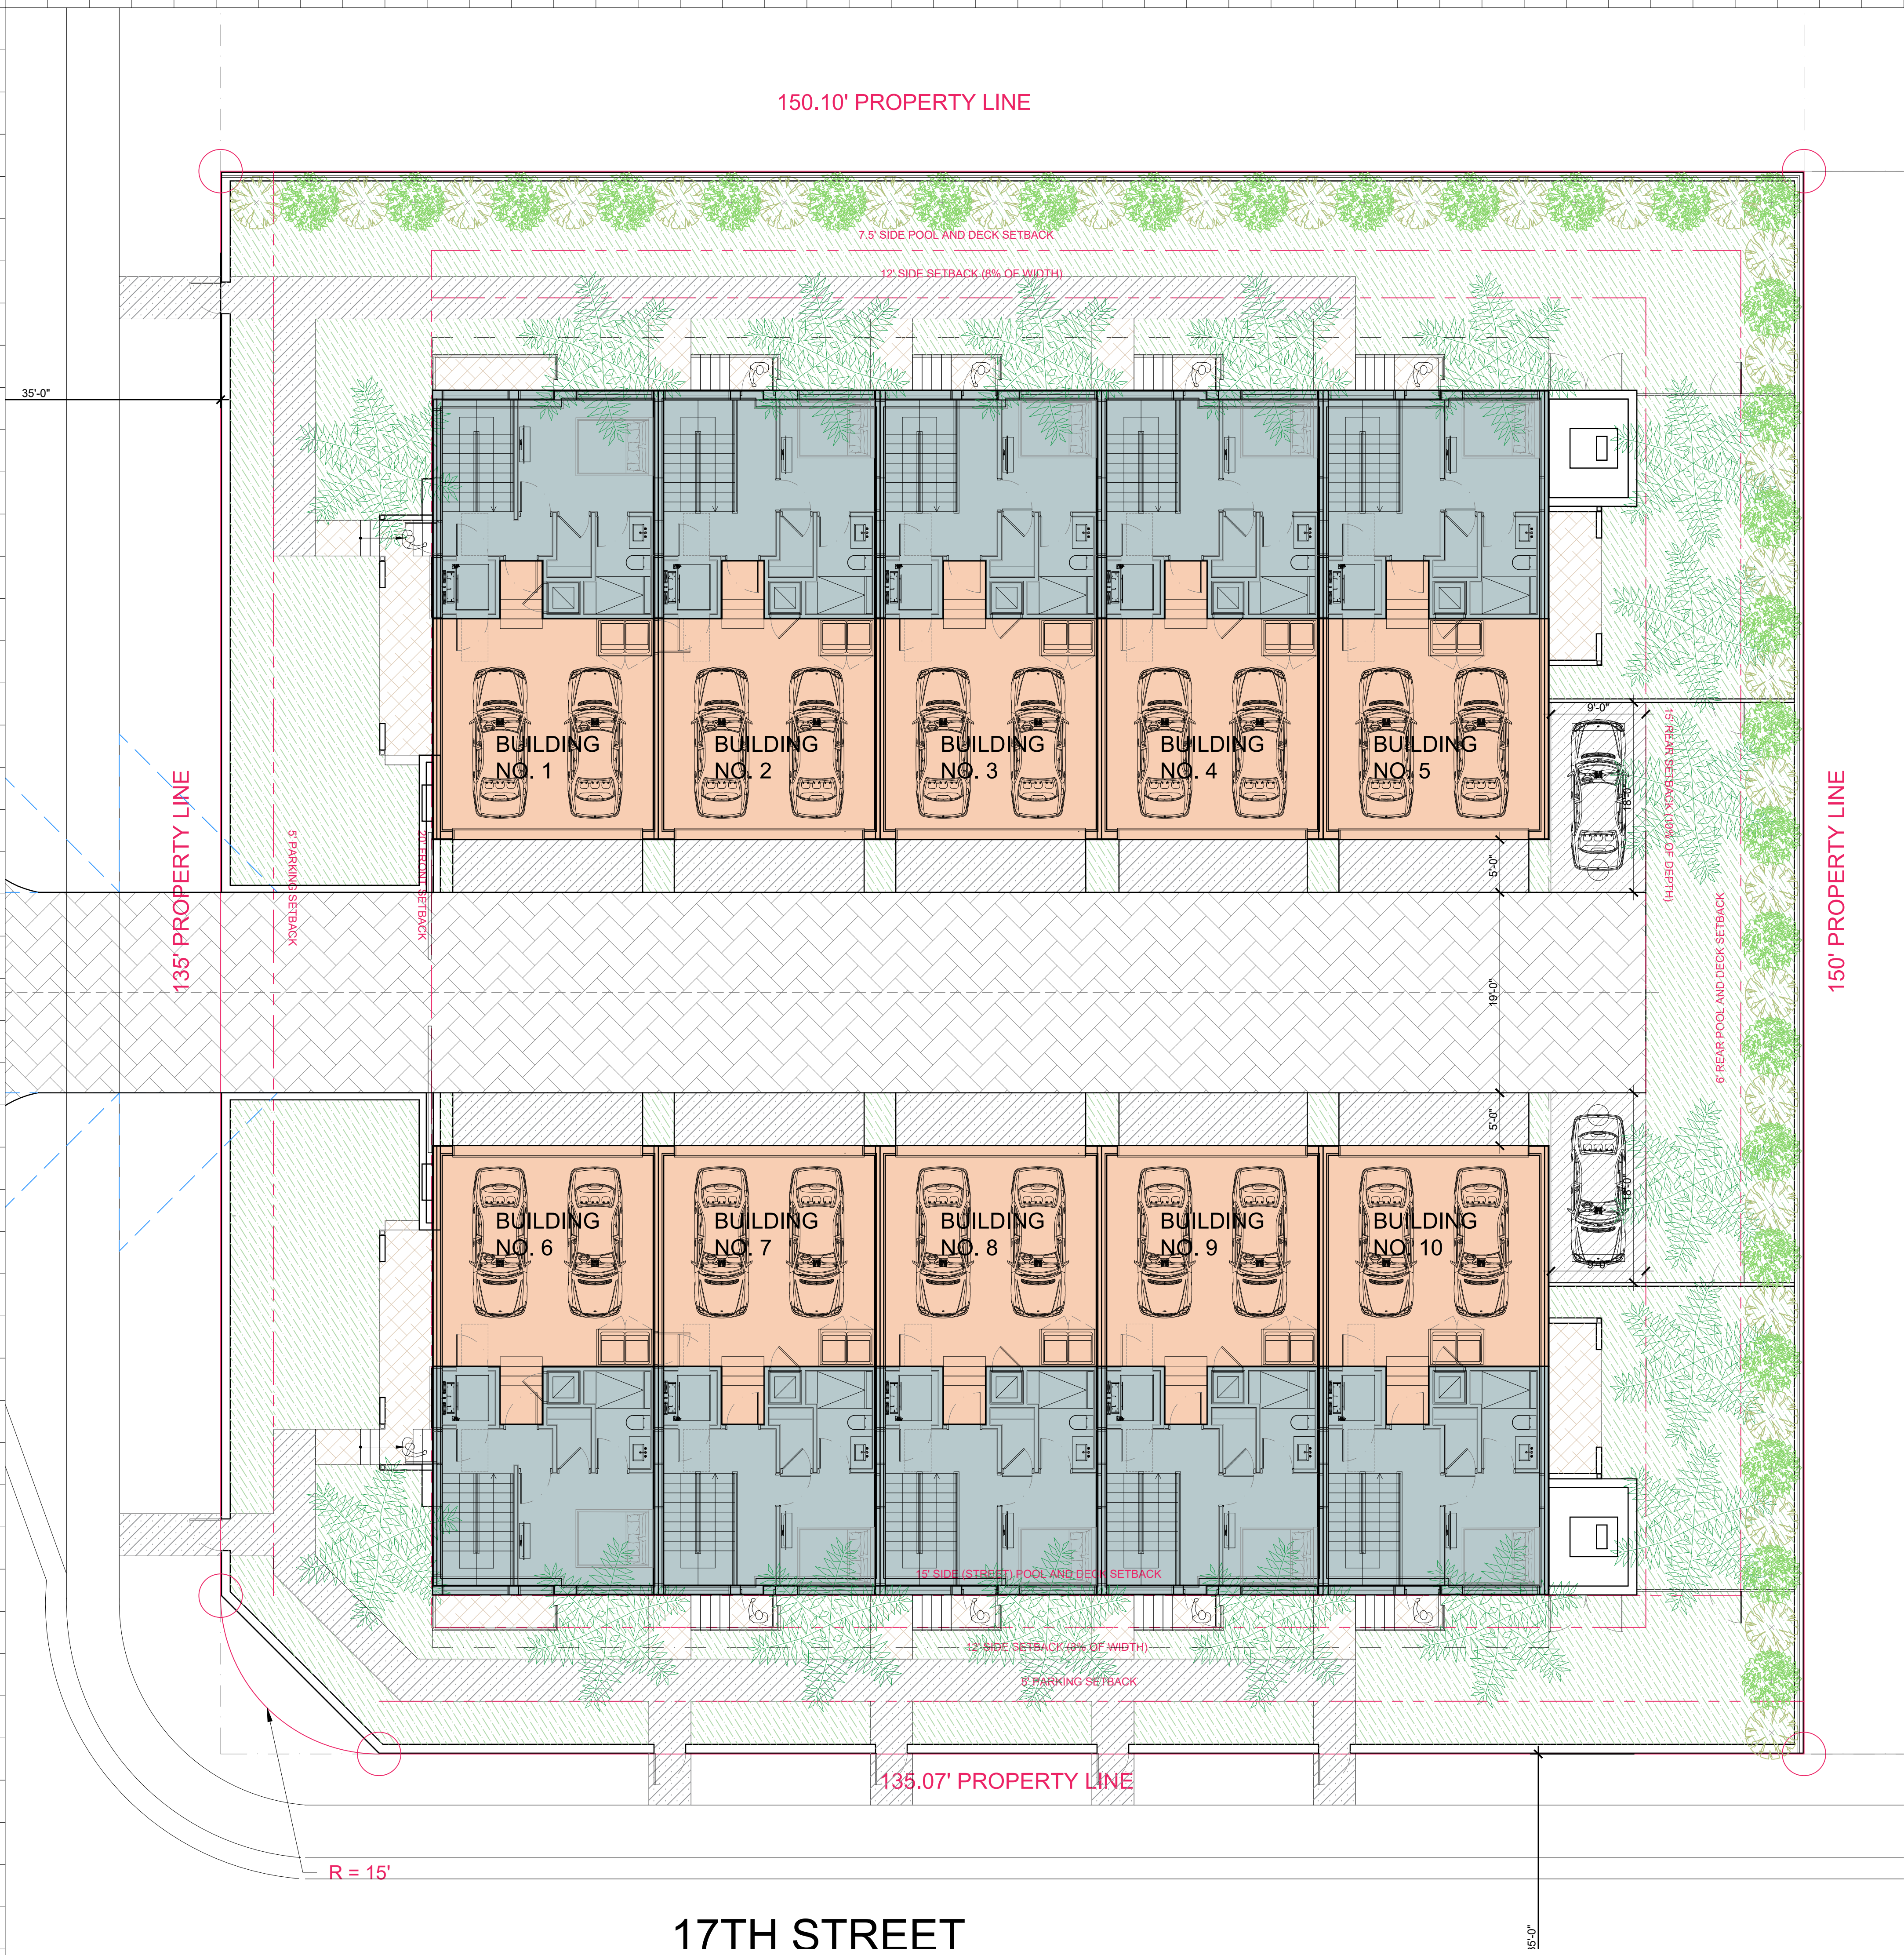

17TH STREET

1 LEVEL 1 FAR DIAGRAM
SCALE: 1/4" = 1'-0"

LOT AREA: 22,454 SF.
2 GUEST PARKING SPACES PROVIDED
EACH UNIT HAS (1) GARAGE WITH 2 PARKING SPACES,
ACCESSED INTERNALLY FROM DRIVEWAY.

FAR - BUILDING AREA						
BUILDING	GARAGE	LEVEL 1 AREA	LEVEL 2 AREA	LEVEL 3 AREA	LEVEL 4 AREA	ROOF
1	(464 SF NIC)	442 SF.	790.75 SF.	791.5 SF.	791.5 SF.	0 SF.
2	(464 SF NIC)	433 SF.	778 SF.	780 SF.	780 SF.	0 SF.
3	(464 SF NIC)	433 SF.	778 SF.	780 SF.	780 SF.	0 SF.
4	(464 SF NIC)	433 SF.	778 SF.	780 SF.	780 SF.	0 SF.
5	(464 SF NIC)	442 SF.	790.75 SF.	791.5 SF.	791.5 SF.	0 SF.
6	(464 SF NIC)	442 SF.	790.75 SF.	791.5 SF.	791.5 SF.	0 SF.
7	(464 SF NIC)	433 SF.	778 SF.	780 SF.	780 SF.	0 SF.
8	(464 SF NIC)	433 SF.	778 SF.	780 SF.	780 SF.	0 SF.
9	(464 SF NIC)	433 SF.	778 SF.	780 SF.	780 SF.	0 SF.
10	(464 SF NIC)	442 SF.	790.75 SF.	791.5 SF.	791.5 SF.	0 SF.
TOTAL	(4647 SF NIC)	4366 SF.	7831 SF.	7846 SF.	7846 SF.	0 SF.

TOTAL
10 UNITS @ 2771 SF & 2816 SF EACH = 27,890 SF TOTAL
1.25 FAR = 28,067 SF TOTAL MAX ALLOWABLE

Rev.	Date	Rev.	Date
1		1	
2		2	
3		3	
4		4	
5		5	
6		6	
7		7	
8		8	
9		9	
10		10	
11		11	
12		12	
13		13	
14		14	
15		15	

ALL DRAWINGS AND WRITTEN MATERIAL APPEARING HEREIN CONSTITUTE THE ORIGINAL AND UNPUBLISHED WORK OF KOB KARP AIA, AND MAY NOT BE DUPLICATED, USED, OR DISCLOSED WITHOUT THE EXPRESS WRITTEN CONSENT OF KOB KARP ARCHITECTURE & INTERIOR DESIGN, INC. AUG 15, 2024

HPB FINAL SUBMITTAL

1709 JEFFERSON AVE
MIAMI BEACH, FL 33139

Owner:
Name
Address
Address
Tel.
Email

Consultant:
Name
Address
Address
Tel.
Email

Consultant:
Name
Address
Address
Tel.
Email


Consultant:
Name
Address
Address
Tel.
Email

Consultant:
Name
Address
Address
Tel.
Email

Consultant:
Name
Address
Address
Tel.
Email

Consultant: LANDSCAPE ARCHITECT
Name CHRISTOPHER CAWLEY LANDSCAPE ARCHITECTURE
Address 780 NE 69TH STREET, SUITE 200
Address MIAMI, FL 33138
Tel: 786.536.2961
Email


Architect:
Kobi Karp Architecture and Interior Design, Inc.
571 NW 28th STREET
Miami, Florida 33137 USA
Tel: +1(305) 573 1818
Fax: +1(305) 573 3766

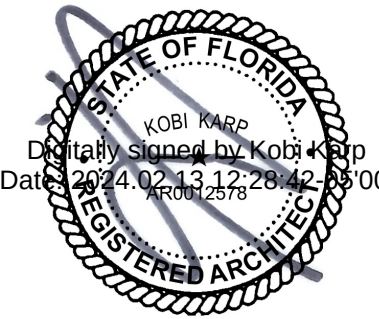

KOBI KARP
Lic. # AR0012578

FAR DIAGRAMS

Date: 02-04-2024	Sheet No.
Scale:	A1.11
Project: 2354	

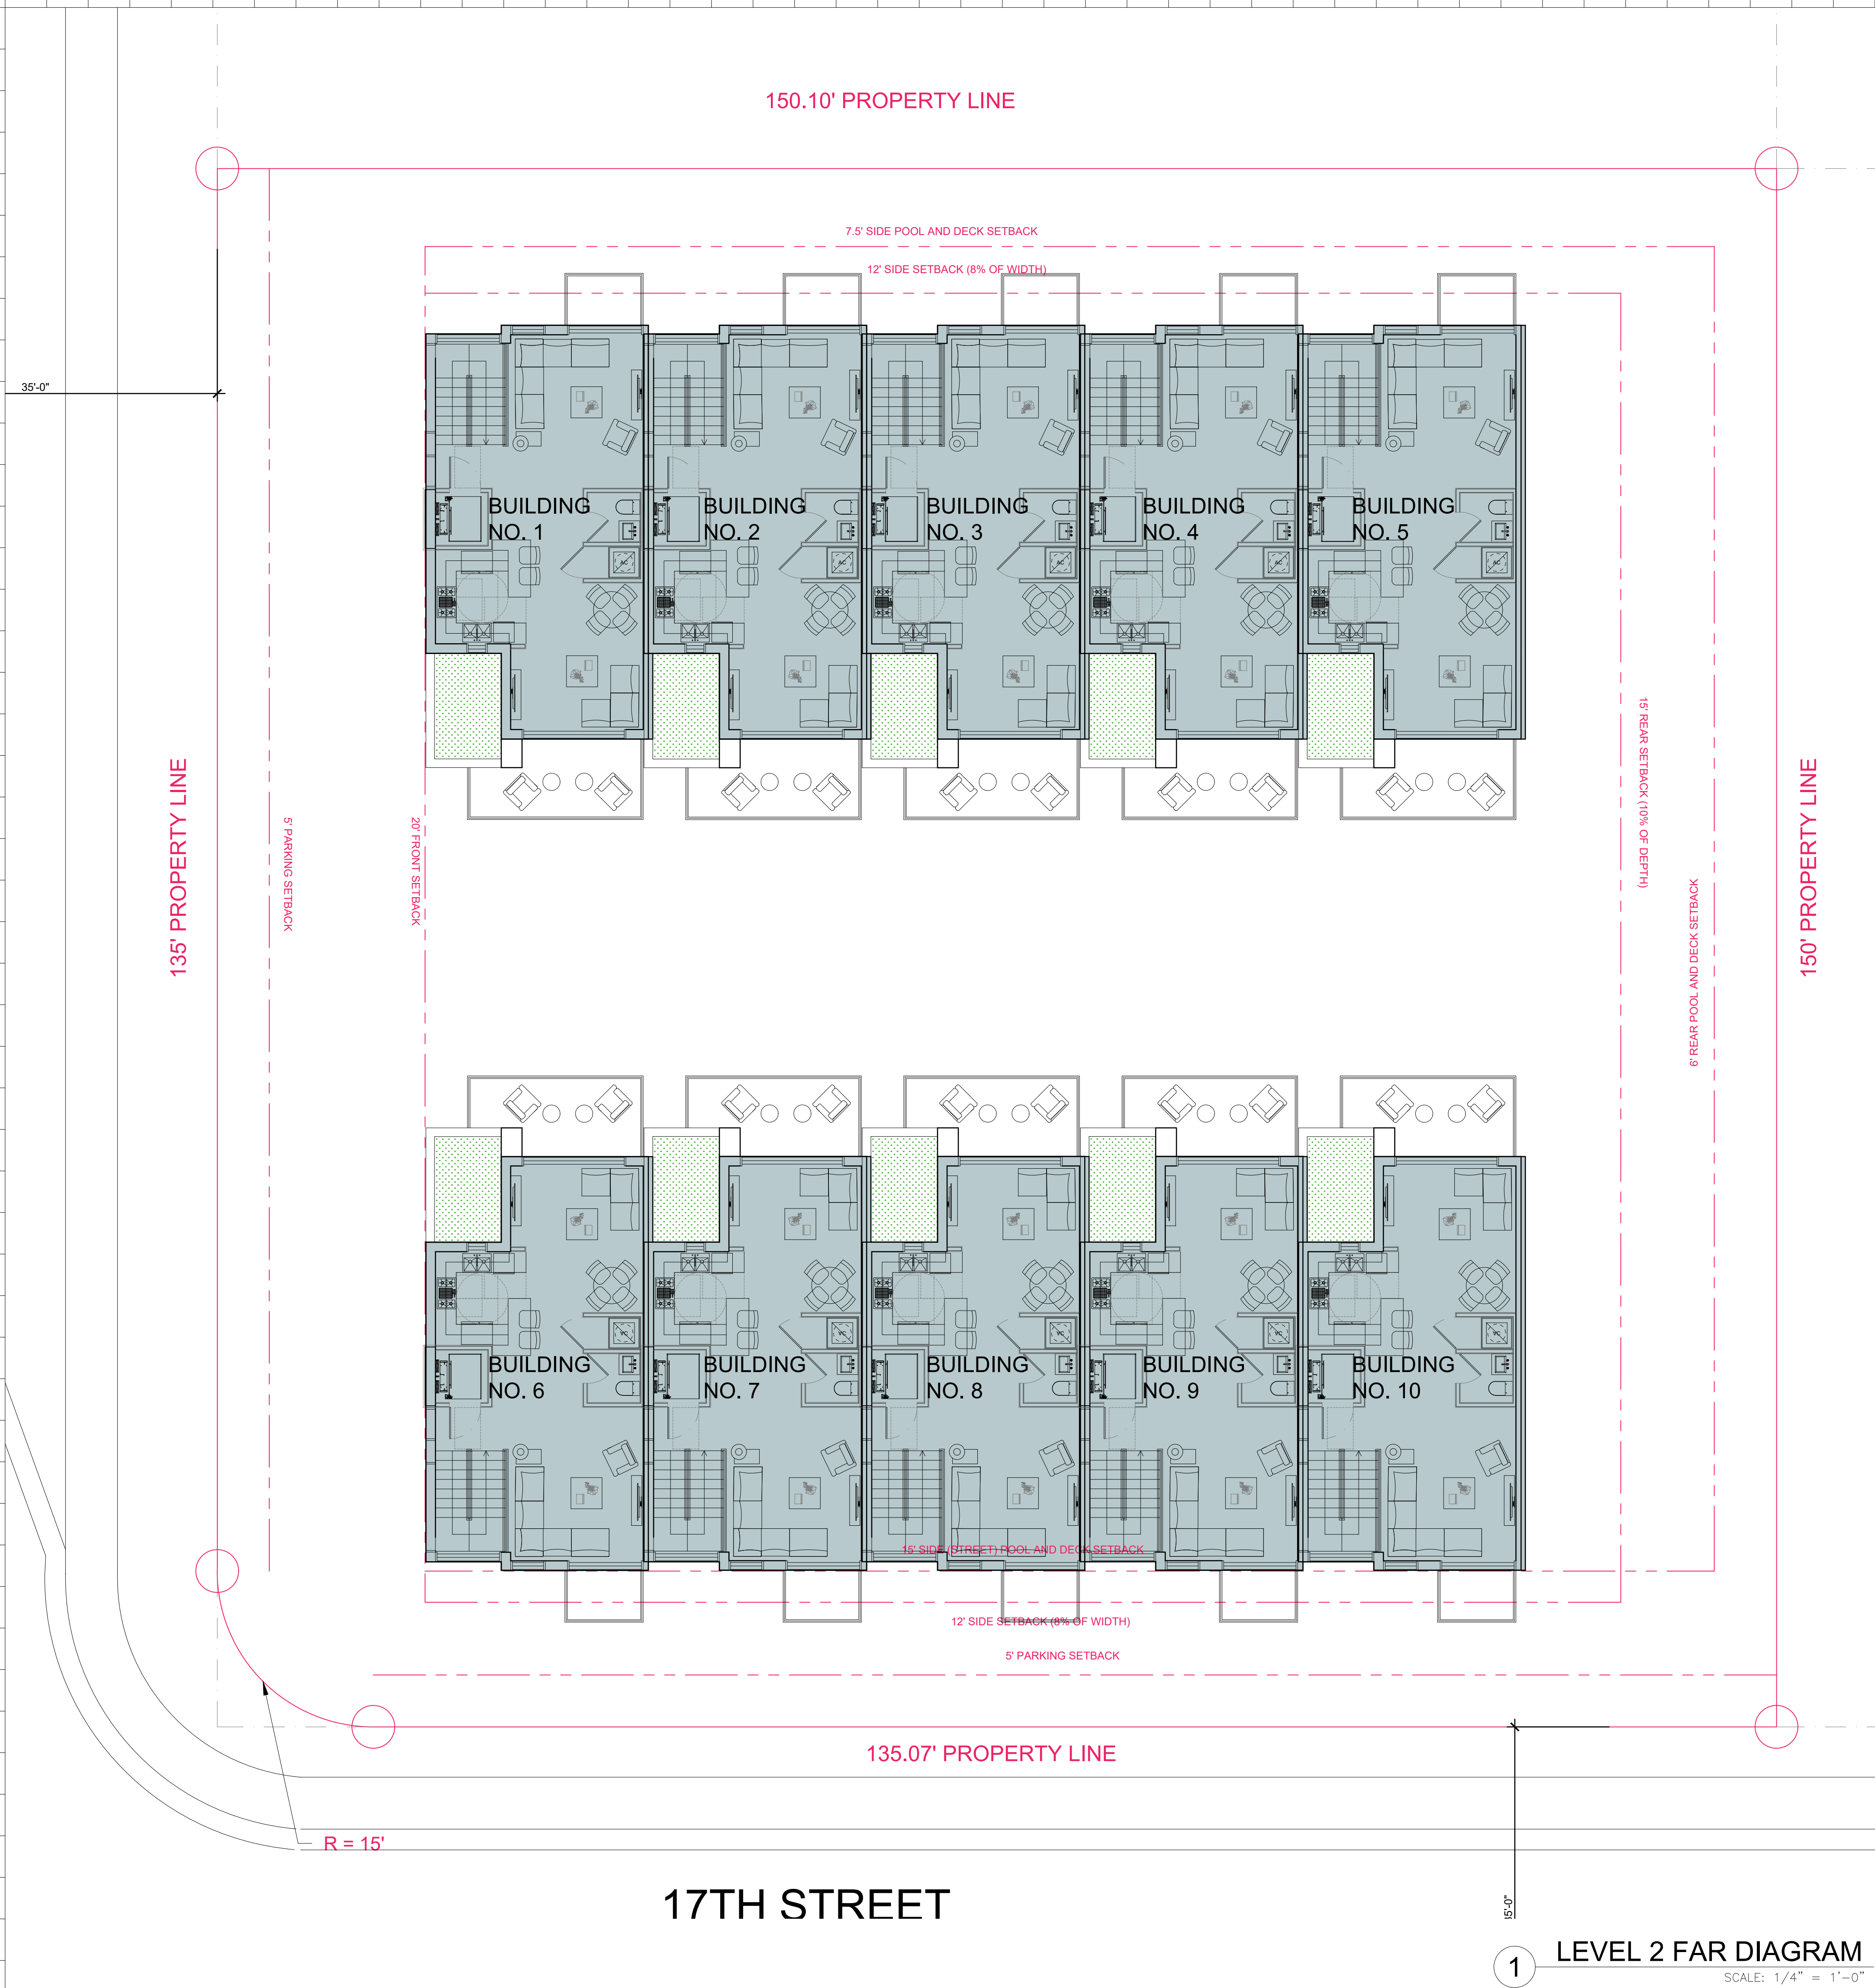

1 LEVEL 2 FAR DIAGRAM

SCALE: 1/4" = 1'-0"

Rev.	Date	Rev.	Date
1		1	
2		2	
3		3	
4		4	
5		5	
6		6	
7		7	
8		8	
9		9	
10		10	
11		11	
12		12	
13		13	
14		14	
15		15	

ALL DRAWINGS AND WRITTEN MATERIAL APPEARING HEREIN CONSTITUTE THE ORIGINAL AND UNPUBLISHED WORK OF KOB KARP AIA, AND MAY NOT BE DUPLICATED, USED, OR DISCLOSED WITHOUT THE EXPRESS WRITTEN CONSENT OF KOB KARP ARCHITECTURE & INTERIOR DESIGN, INC. AUG 10, 2010

HPB FINAL SUBMITTAL

1709 JEFFERSON AVE
MIAMI BEACH, FL 33139

Owner:
Name
Address
Tel:
Email

Consultant:
Name
Address
Tel:
Email

Consultant:
Name
Address
Tel:
Email


Consultant:
Name
Address
Tel:
Email

Consultant:
Name
Address
Tel:
Email

Consultant:
Name
Address
Tel:
Email

Consultant: LANDSCAPE ARCHITECT
Name CHRISTOPHER CAWLEY LANDSCAPE ARCHITECTURE
Address 780 NE 69TH STREET, SUITE 200
Address MIAMI, FL 33138
Tel: 786.536.2961
Email

Architect:
Kobi Karp Architecture and Interior Design, Inc.
571 NW 28th STREET
Miami, Florida 33137 USA
Tel: +1(305) 573 1818
Fax: +1(305) 573 3766

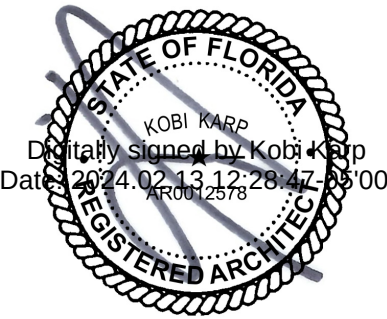

KOBI KARP
Lic. # AR0012578

FAR DIAGRAMS

Date:	02-04-2024	Sheet No.
Scale:		A1.12
Project:	2354	



1 LEVEL 3 FAR DIAGRAM
SCALE: 1/4" = 1'-0"

Rev.	Date	Rev.	Date
1		1	
2		2	
3		3	
4		4	
5		5	
6		6	
7		7	
8		8	
9		9	
10		10	
11		11	
12		12	
13		13	
14		14	
15		15	

ALL DRAWINGS AND WRITTEN MATERIAL APPEARING HEREIN CONSTITUTE THE ORIGINAL AND UNPUBLISHED WORK OF KOB KARP AIA, AND MAY NOT BE DUPLICATED, USED, OR DISCLOSED WITHOUT THE EXPRESS WRITTEN CONSENT OF KOB KARP ARCHITECTURE & INTERIOR DESIGN, INC. AUG 15, 2024

HPB FINAL SUBMITTAL

1709 JEFFERSON AVE
MIAMI BEACH, FL 33139

Owner:
Name --
Address --
Tel: --
Email --

Consultant:
Name --
Address --
Tel: --
Email --

Consultant:
Name --
Address --
Tel: --
Email --


Consultant:
Name --
Address --
Tel: --
Email --

Consultant:
Name --
Address --
Tel: --
Email --

Consultant:
Name --
Address --
Tel: --
Email --

Consultant: LANDSCAPE ARCHITECT
Name CHRISTOPHER CAWLEY LANDSCAPE ARCHITECTURE
Address 780 NE 69TH STREET, SUITE 200
Address MIAMI, FL 33138
Tel: 786.536.2961
Email

Architect:
Kobi Karp Architecture and Interior Design, Inc.
571 NW 28th STREET
Miami, Florida 33137 USA
Tel: +1(305) 573 1818
Fax: +1(305) 573 3766

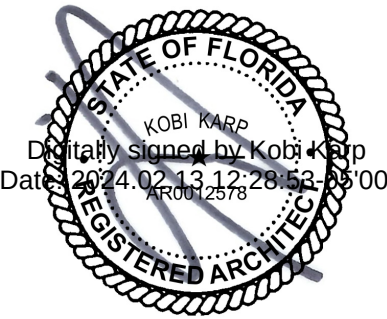

KOBI KARP
Lic. # AR0012578

FAR DIAGRAMS

Date: 02-04-2024	Sheet No.
Scale:	A1.13
Project: 2354	



1 LEVEL 4 FAR DIAGRAM
SCALE: 1/4" = 1'-0"

Rev.	Date	Rev.	Date
1		1	
2		2	
3		3	
4		4	
5		5	
6		6	
7		7	
8		8	
9		9	
10		10	
11		11	
12		12	
13		13	
14		14	
15		15	

ALL DRAWINGS AND WRITTEN MATERIAL APPEARING HEREIN CONSTITUTE THE ORIGINAL AND UNPUBLISHED WORK OF KOB KARP AIA, AND MAY NOT BE DUPLICATED, USED, OR DISCLOSED WITHOUT THE EXPRESS WRITTEN CONSENT OF KOB KARP ARCHITECTURE & INTERIOR DESIGN, INC. AUG 10, 2024

HPB FINAL SUBMITTAL

1709 JEFFERSON AVE
MIAMI BEACH, FL 33139

Owner:
Name --
Address --
Tel: --
Email --

Consultant:
Name --
Address --
Tel: --
Email --

Consultant:
Name --
Address --
Tel: --
Email --


Consultant:
Name --
Address --
Tel: --
Email --

Consultant:
Name --
Address --
Tel: --
Email --

Consultant:
Name --
Address --
Tel: --
Email --

Consultant: LANDSCAPE ARCHITECT
Name CHRISTOPHER CAWLEY LANDSCAPE ARCHITECTURE
Address 780 NE 69TH STREET, SUITE 200
Address MIAMI, FL 33138
Tel: 786.536.2961
Email


Architect:
Kobi Karp Architecture and Interior Design, Inc.
571 NW 28th STREET
Miami, Florida 33137 USA
Tel: +1(305) 573 1818
Fax: +1(305) 573 3766

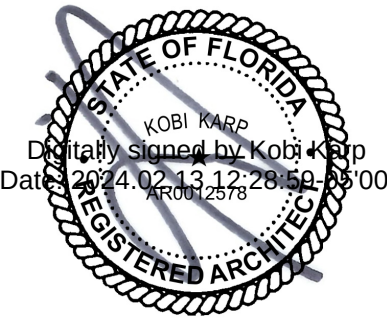

KOBI KARP
Lic. # AR0012578

FAR DIAGRAMS

Date: 02-04-2024	Sheet No.
Scale:	A1.14
Project: 2354	

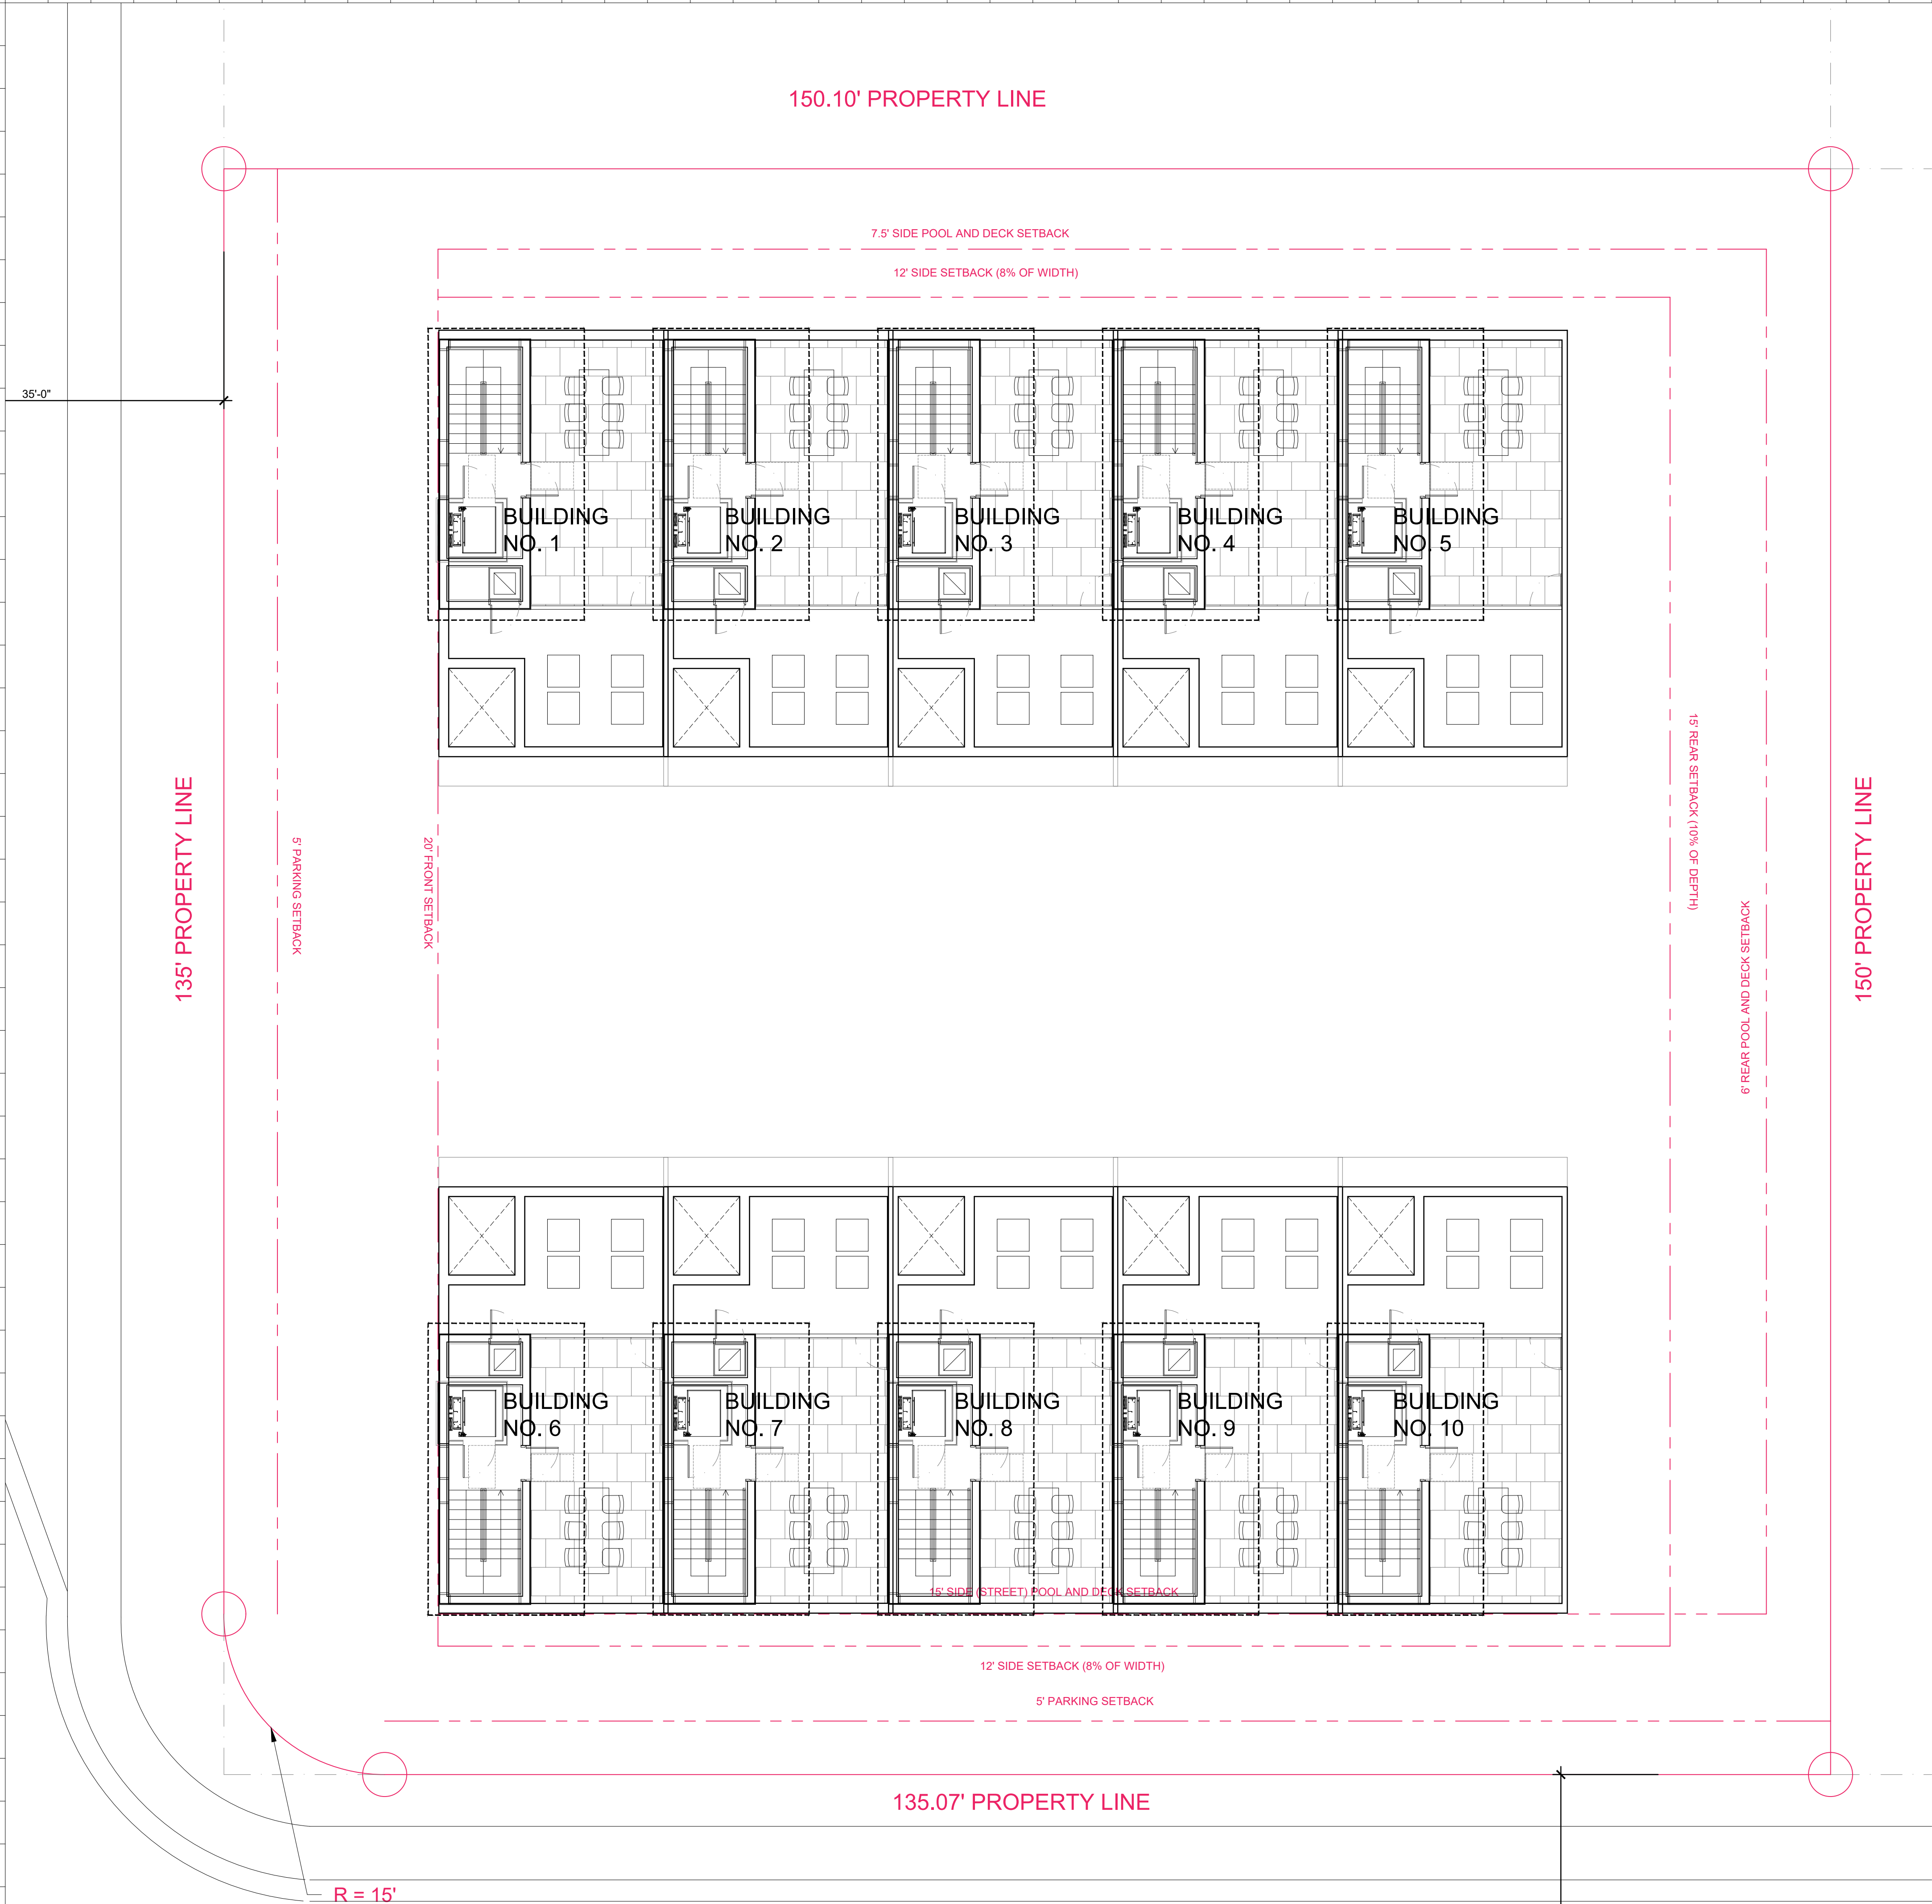

1 LEVEL ROOF FAR DIAGRAM
SCALE: 1/4" = 1'-0"

Rev.	Date	Rev.	Date
1		1	
2		2	
3		3	
4		4	
5		5	
6		6	
7		7	
8		8	
9		9	
10		10	
11		11	
12		12	
13		13	
14		14	
15		15	

ALL DRAWINGS AND WRITTEN MATERIAL APPEARING HEREIN CONSTITUTE THE ORIGINAL AND UNPUBLISHED WORK OF KOB KARP AIA, AND MAY NOT BE DUPLICATED, USED, OR DISCLOSED WITHOUT THE EXPRESS WRITTEN CONSENT OF KOB KARP ARCHITECTURE & INTERIOR DESIGN, INC. AUG 10, 2024

HPB FINAL SUBMITTAL

1709 JEFFERSON AVE
MIAMI BEACH, FL 33139

Owner:
Name --
Address --
Tel: --
Email --

Consultant:
Name --
Address --
Tel: --
Email --

Consultant:
Name --
Address --
Tel: --
Email --


Consultant:
Name --
Address --
Tel: --
Email --

Consultant:
Name --
Address --
Tel: --
Email --

Consultant:
Name --
Address --
Tel: --
Email --

Consultant: LANDSCAPE ARCHITECT
Name CHRISTOPHER CAWLEY LANDSCAPE ARCHITECTURE
Address 780 NE 69TH STREET, SUITE 200
Address MIAMI, FL 33138
Tel: 786.536.2961
Email

Architect:
Kobi Karp Architecture and Interior Design, Inc.
571 NW 28th STREET
Miami, Florida 33137 USA
Tel: +1(305) 573 1818
Fax: +1(305) 573 3766

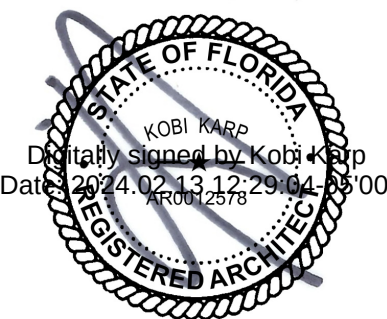

KOBI KARP
Lic. # AR0012578

FAR DIAGRAMS

Date: 02-04-2024	Sheet No.
Scale:	A1.15
Project: 2354	



1709 Jefferson Ave, MIAMI BEACH, FLORIDA 33139

© The work product provided by Kobi Karp Architecture and Interior Design, Inc. is the sole property of Kobi Karp Architecture and Interior Design, Inc. The work product may not be used without the expressed written consent of Kobi Karp Architecture and Interior Design, Inc. (KKAIID)

Rev.	Date	Rev.	Date
1		1	
2		2	
3		3	
100		100	

ALL DRAWINGS AND WRITTEN MATERIAL APPEARING HEREIN CONSTITUTE THE ORIGINAL AND UNPUBLISHED WORK OF Kobi Karp AIA, AND MAY NOT BE DUPLICATED, USED, OR DISCLOSED WITHOUT THE EXPRESS WRITTEN CONSENT OF Kobi Karp Architecture & Interior Design, Inc. 06-16-2024

HPB FINAL SUBMITTAL

1709 JEFFERSON AVE

MIAMI BEACH, FL 33139

Owner:
Name: --
Address: --
Address: --
Tel: --
Email: --

Consultant:
Name: --
Address: --
Address: --
Tel: --
Email: --

Consultant:
Name: --
Address: --
Address: --
Tel: --
Email: --


Consultant:
Name: --
Address: --
Address: --
Tel: --
Email: --

Consultant:
Name: --
Address: --
Address: --
Tel: --
Email: --

Consultant:
Name: --
Address: --
Address: --
Tel: --
Email: --

Consultant: LANDSCAPE ARCHITECT
Name: CHRISTOPHER CAWLEY LANDSCAPE ARCHITECTURE
Address: 780 NE 69TH STREET, SUITE 200
Address: MIAMI, FL 33138
Tel: 786.536.2961
Email: --

Architect:
Kobi Karp Architecture and Interior Design, Inc.
571 NW 28th STREET
Miami, Florida 33137 USA
Tel: +1(305) 573 1818
Fax: +1(305) 573 3766

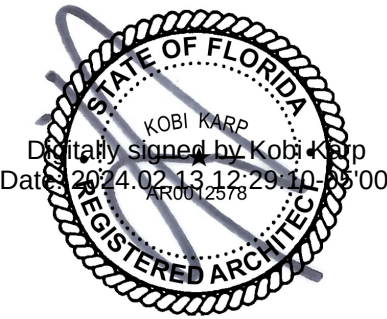

Kobi Karp
Lic. # AR0012578



RENDERINGS

Date:	02-04-2024	Sheet No.
Scale:		A1.20
Project:	2354	



1709 Jefferson Ave, MIAMI BEACH, FLORIDA 33139

© The work product provided by Kobi Karp Architecture and Interior Design, Inc. is the sole property of Kobi Karp Architecture and Interior Design, Inc. The work product may not be used without the expressed written consent of Kobi Karp Architecture and Interior Design, Inc (KKAID)

WWW.KOBIKARP.COM

Rev.	Date	Rev.	Date
1		1	
2		2	
3		3	
4		4	
5		5	
6		6	
7		7	
8		8	
9		9	
10		10	
11		11	
12		12	
13		13	
14		14	
15		15	

ALL DRAWINGS AND WRITTEN MATERIAL APPEARING HEREIN CONSTITUTE THE ORIGINAL AND UNPUBLISHED WORK OF Kobi Karp AIA, AND MAY NOT BE DUPLICATED, USED, OR DISCLOSED WITHOUT THE EXPRESS WRITTEN CONSENT OF Kobi Karp Architecture & Interior Design, Inc. 06.16.2024

HPB FINAL SUBMITTAL

1709 JEFFERSON AVE

MIAMI BEACH, FL 33139

Owner:
Name: --
Address: --
Tel: --
Email: --

Consultant:
Name: --
Address: --
Tel: --
Email: --

Consultant:
Name: --
Address: --
Tel: --
Email: --


Consultant:
Name: --
Address: --
Tel: --
Email: --

Consultant:
Name: --
Address: --
Tel: --
Email: --

Consultant:
Name: --
Address: --
Tel: --
Email: --

Consultant: LANDSCAPE ARCHITECT
Name: CHRISTOPHER CAWLEY LANDSCAPE ARCHITECTURE
Address: 780 NE 69TH STREET, SUITE 200
Tel: MIAMI, FL 33138
Email: 786.536.2961

Architect:
Kobi Karp Architecture and Interior Design, Inc.
571 NW 28th STREET
Miami, Florida 33137 USA
Tel: +1(305) 573 1818
Fax: +1(305) 573 3766

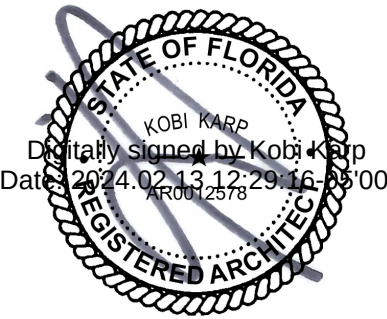

KOBI KARP
Lic. # AR0012578



RENDERINGS

Date:	02-04-2024	Sheet No.
Scale:		A1.21
Project:	2354	